



THIS DRAWING IS COPYRIGHT
RICHARD ANDREWS ARCHITECTS
WORK TO PROCEED UNLESSING ONLY.
ANY DISSEMINATION TO BE NOTIFIED TO THE ARCHITECT

THESE PLANS HAVE BEEN PRODUCED FOR PLANNING AND BUILDING REGULATIONS
PURPOSES ONLY. THEY ARE NOT TO BE USED FOR CONSTRUCTION OR FOR ANY OTHER
CONTRACTOR UNLESS OF OTHERWISE ADVISED IN WRITING

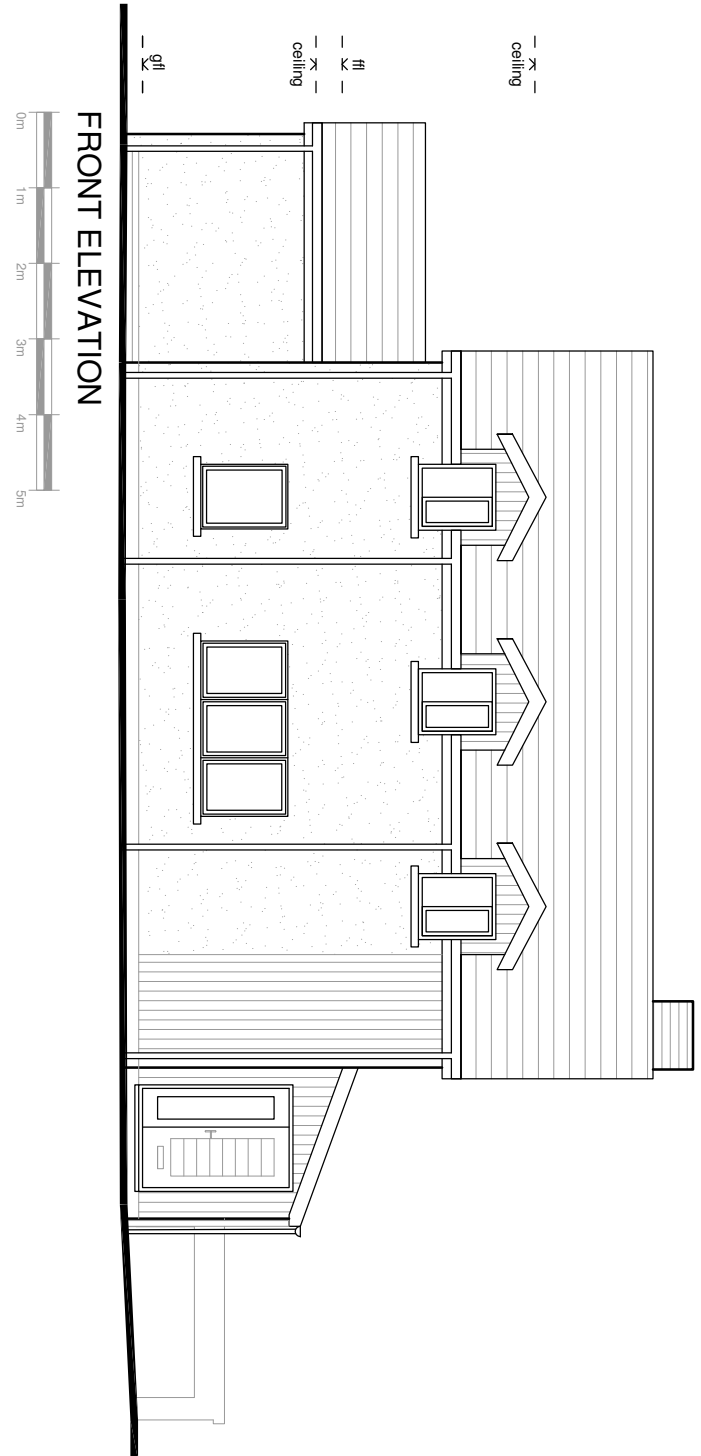


FRONT ELEVATION

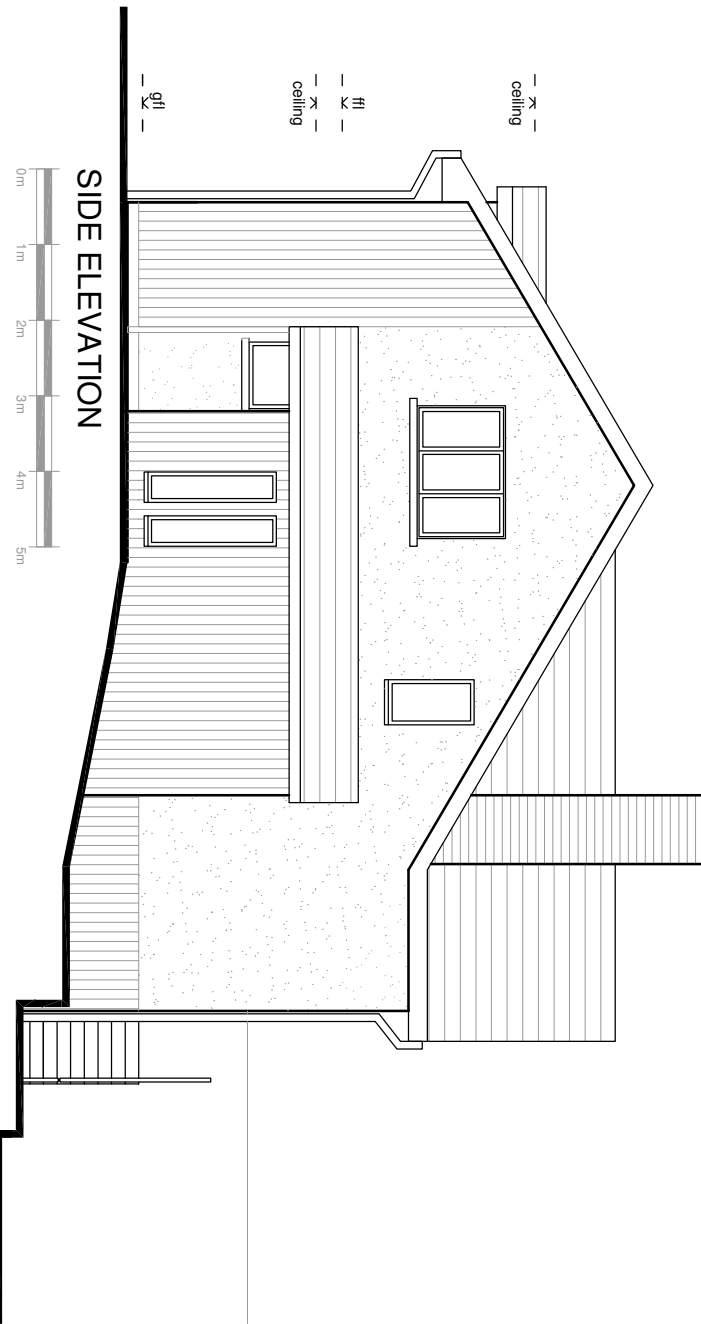


SIDE ELEVATION




REAR ELEVATION

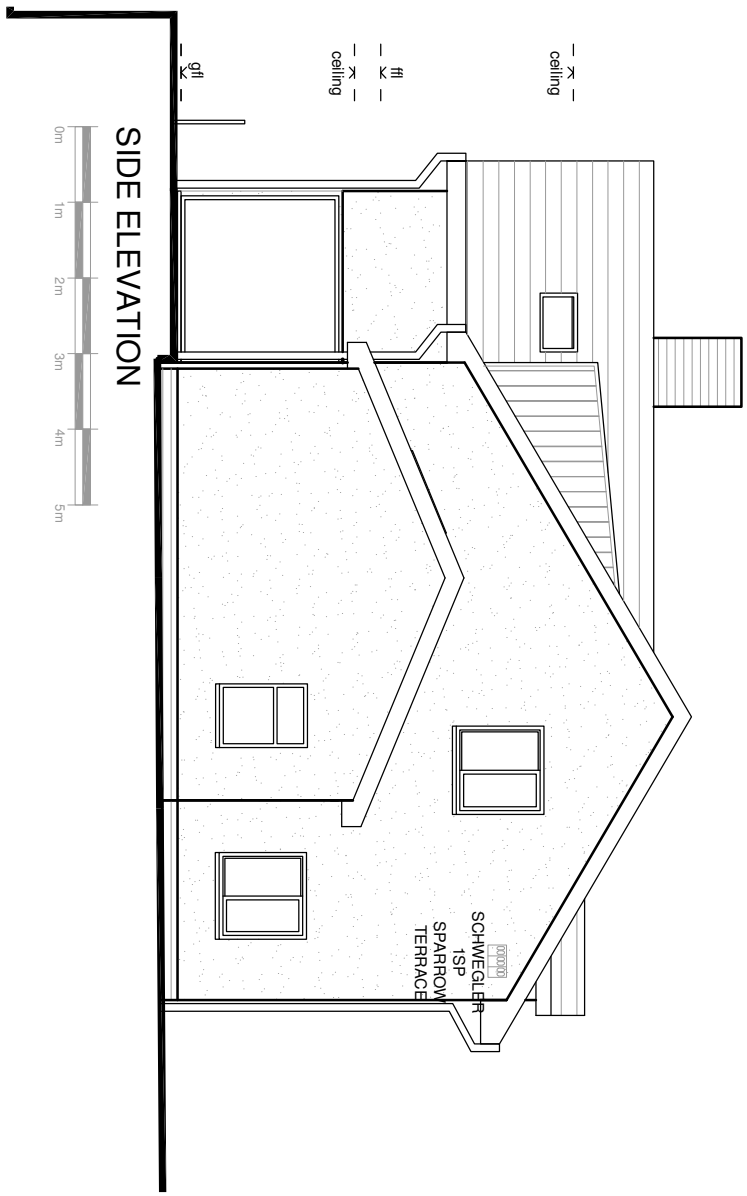



SIDE ELEVATION

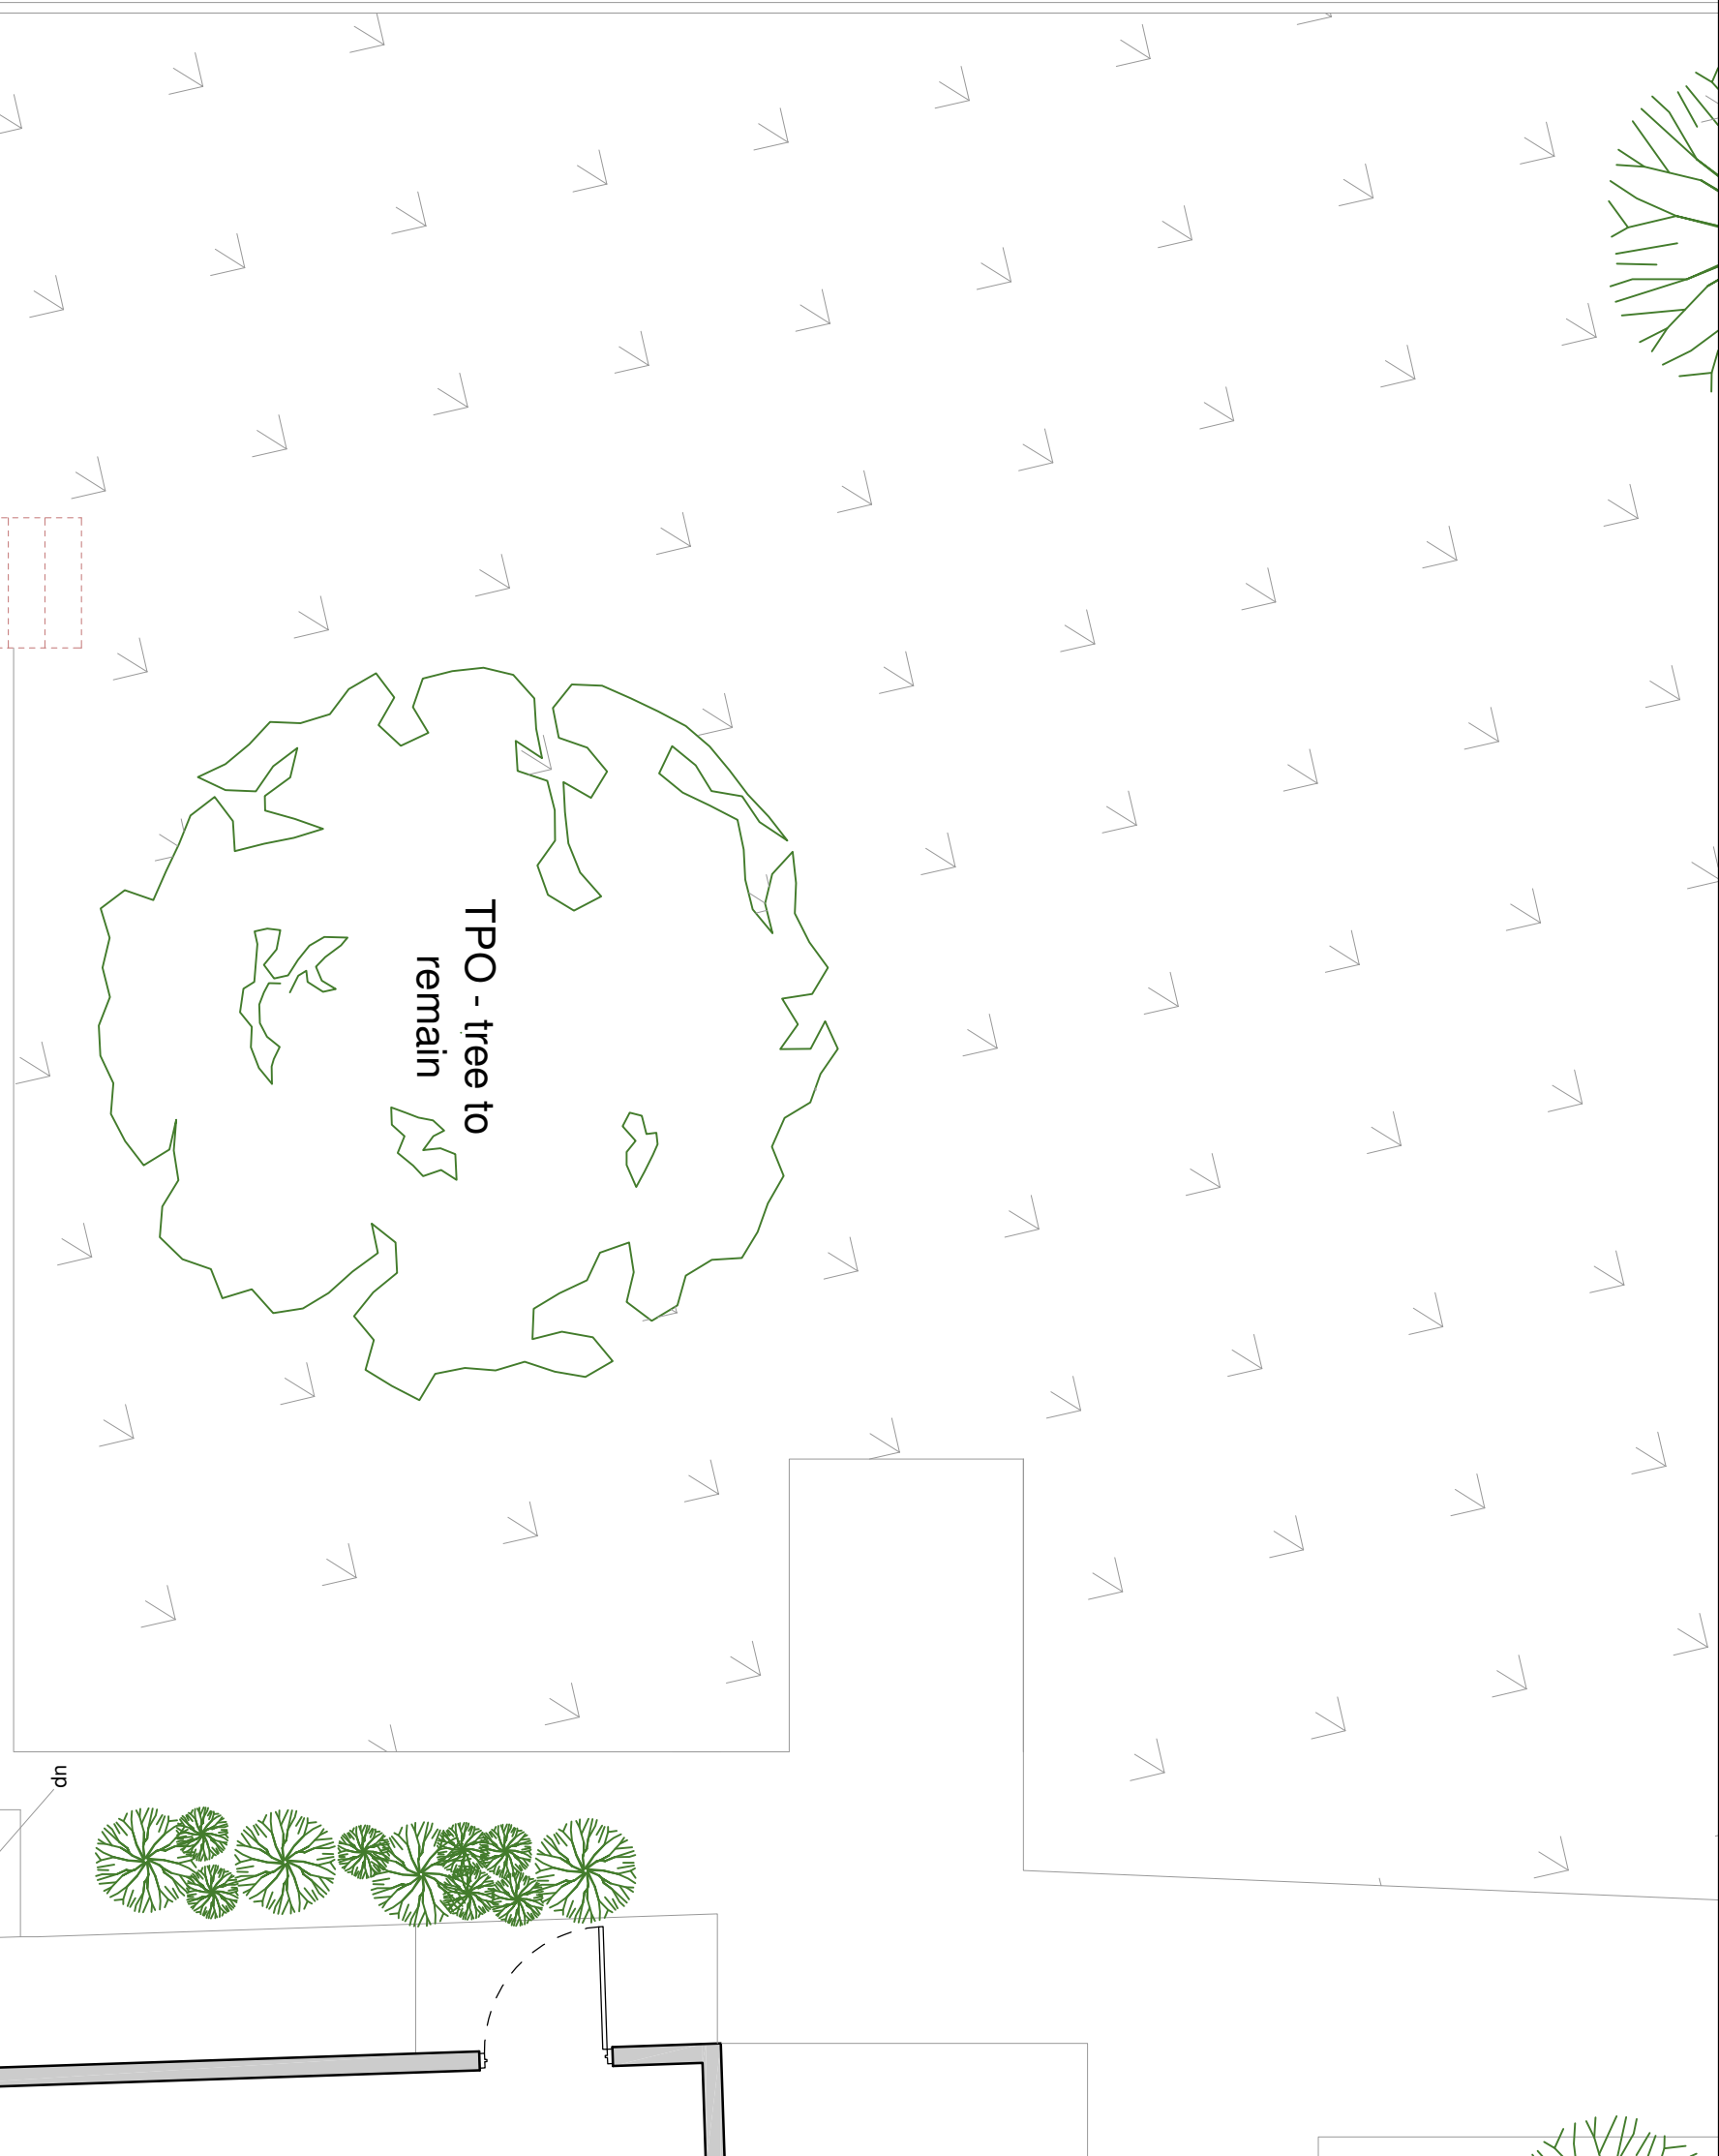


GROUND FLOOR

 

FIRST FLOOR

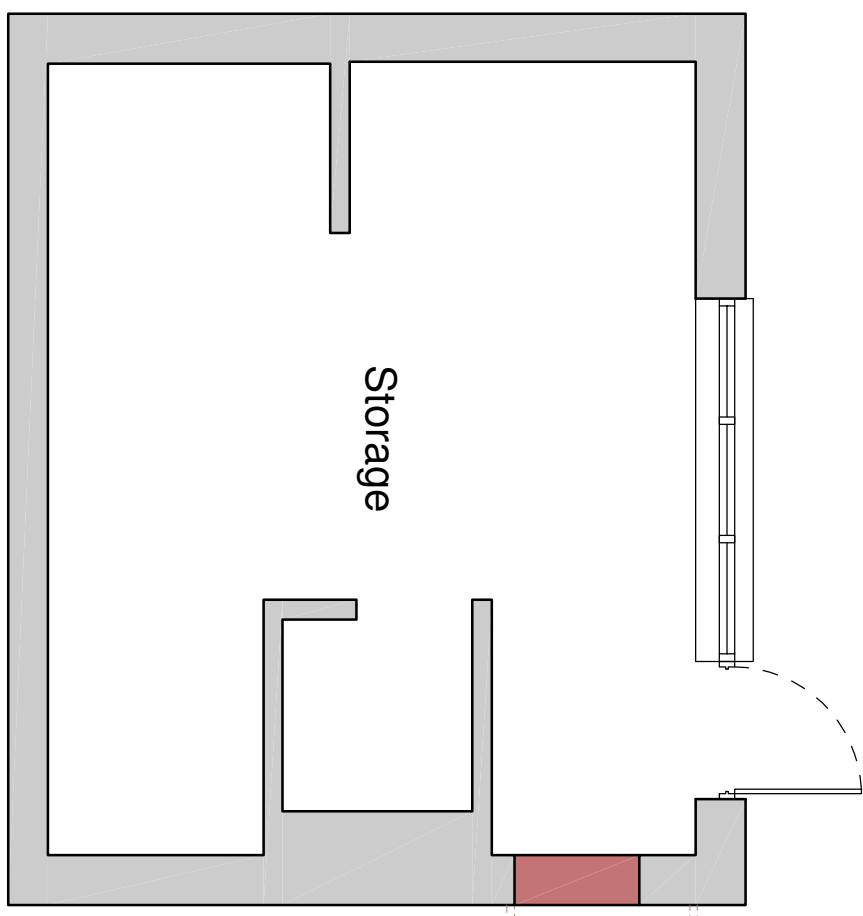 

BASEMENT

 

REVISIONS
1
2
3
4
5



SUITE 2.3, THE ESTATES OFFICE 25.26
GOLD TOPS, NEWPORT, NP20 4PG
PHONE: 01532 24144
EMAIL: info@richardandrews.co.uk
Richard Andrews Architects Ltd
Registered Office: 11 Bulmore Road, Caerleon, Newport, Gwent NP23 5LZ
www.richardandrews.co.uk

11 Bulmore Road,
Caerleon,
Newport

Proposed Plans and Elevations

Number **R 791 – 12 A1**
Scale Date Drawn Checked
1:500 11/00 06/25 BH LS