



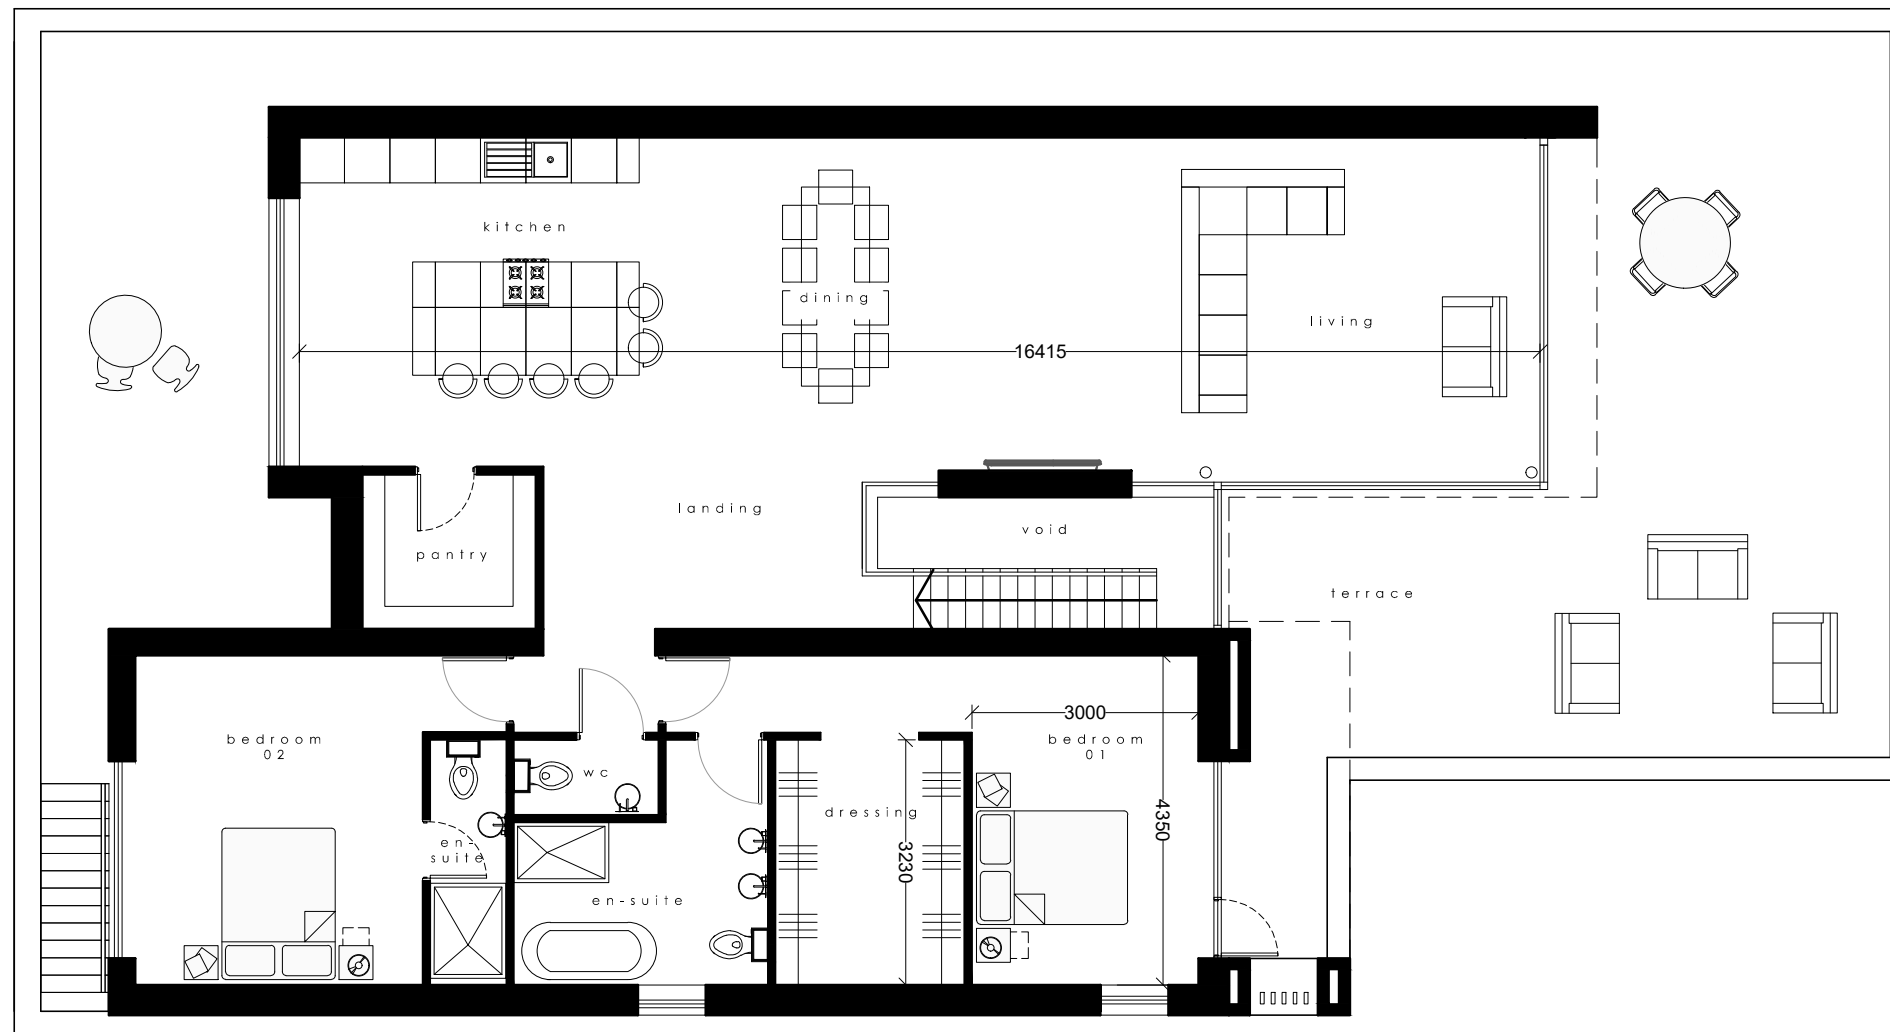

First Floor Plan

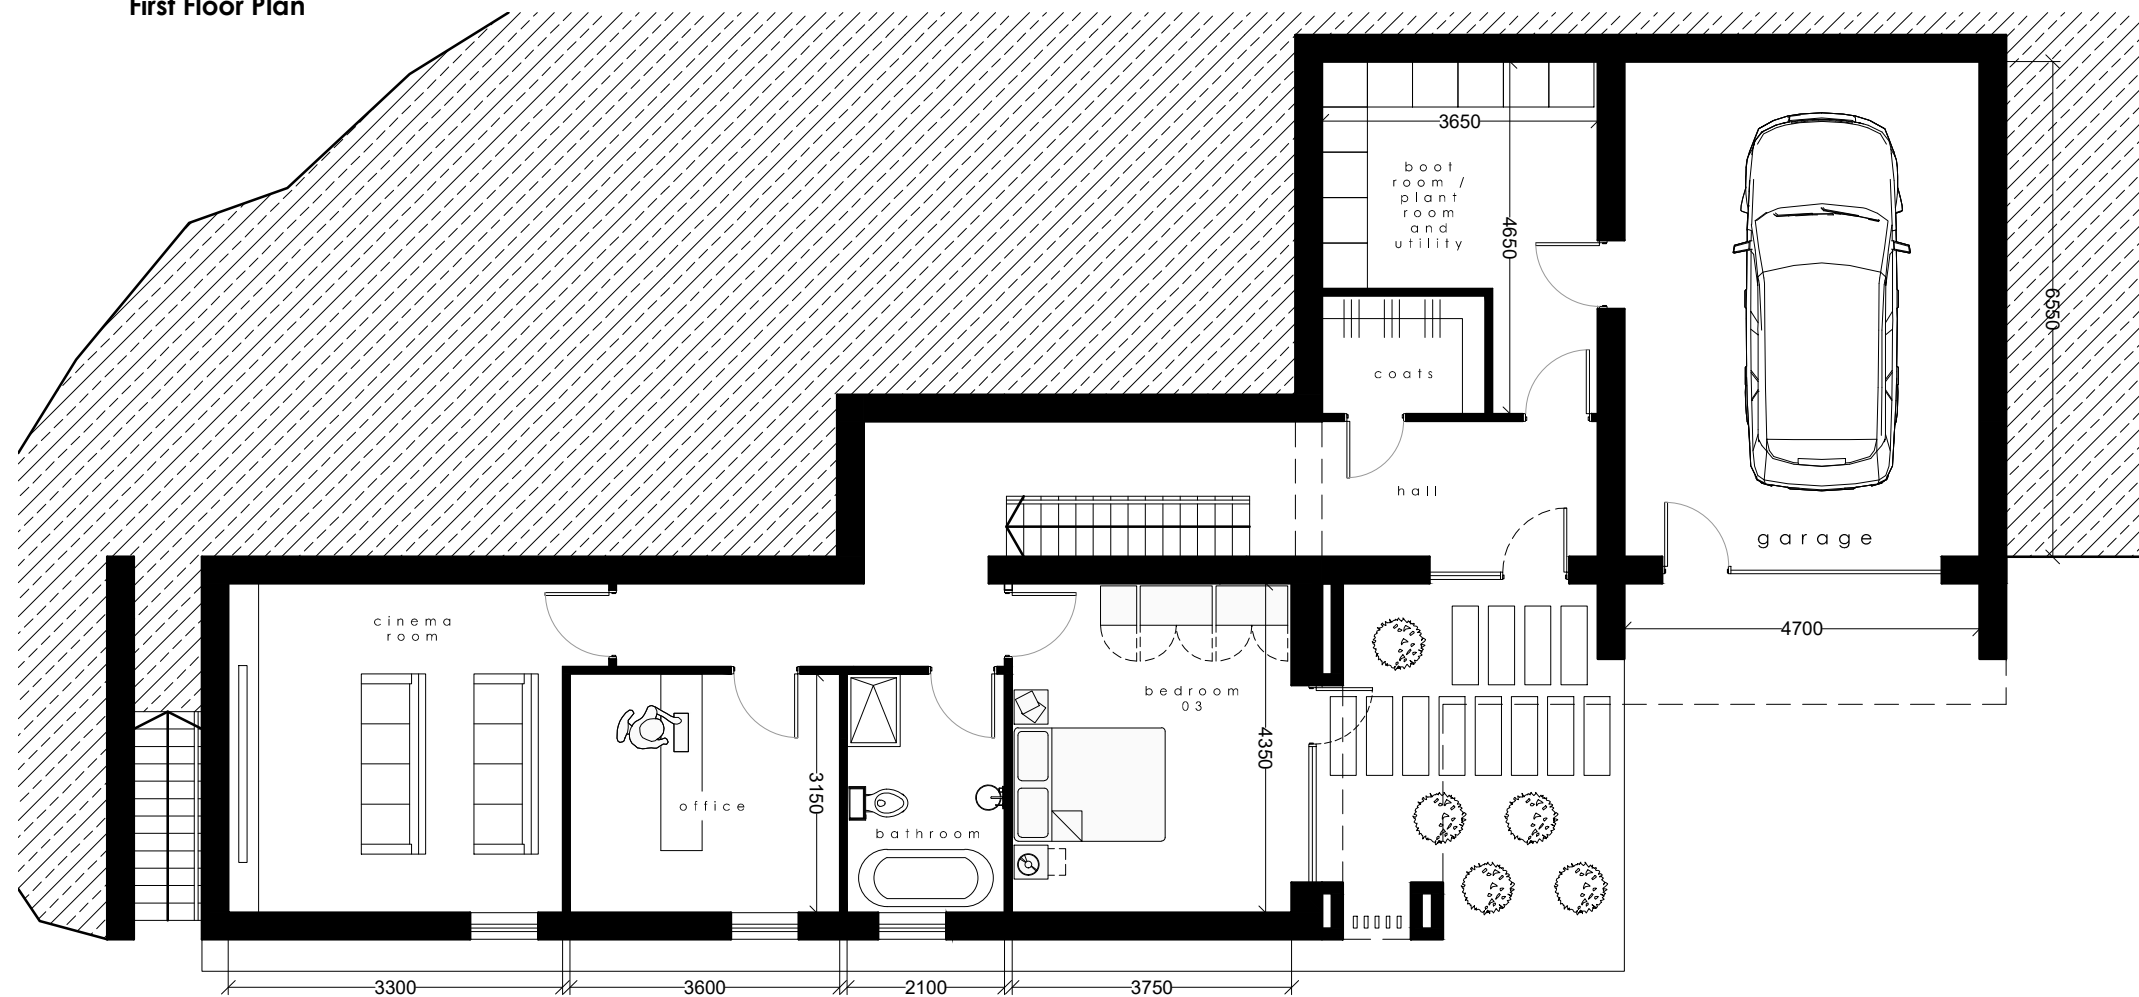

Ground Floor Plan

Date
30/01/2026

Drawn
WS

Check

Description
Design amendments.

Rev.
A

Little Hunters Lodge Penhow, Chepstow NP26 3AD		Job No. 24_057	Rev. A
Title Proposed Floor Plans			
Date 25/07/2025	Drawn	Scale 1:100 @ A3	
 Architects		Town planners Environmental & Urban design	
Unit 1A, Compass Business Park, Pacific Road, Cardiff. CF24 5HL		www.c2architects.co.uk tel: 029 20452100	