




Little Hunters Lodge Penhow, Chepstow NP26 3AD		Job No. 24_057	Rev. A
Title Proposed Site Plan		Dwg No. AL(90)10	
Date July 2025	Drawn	Scale 1:250 @ A3	

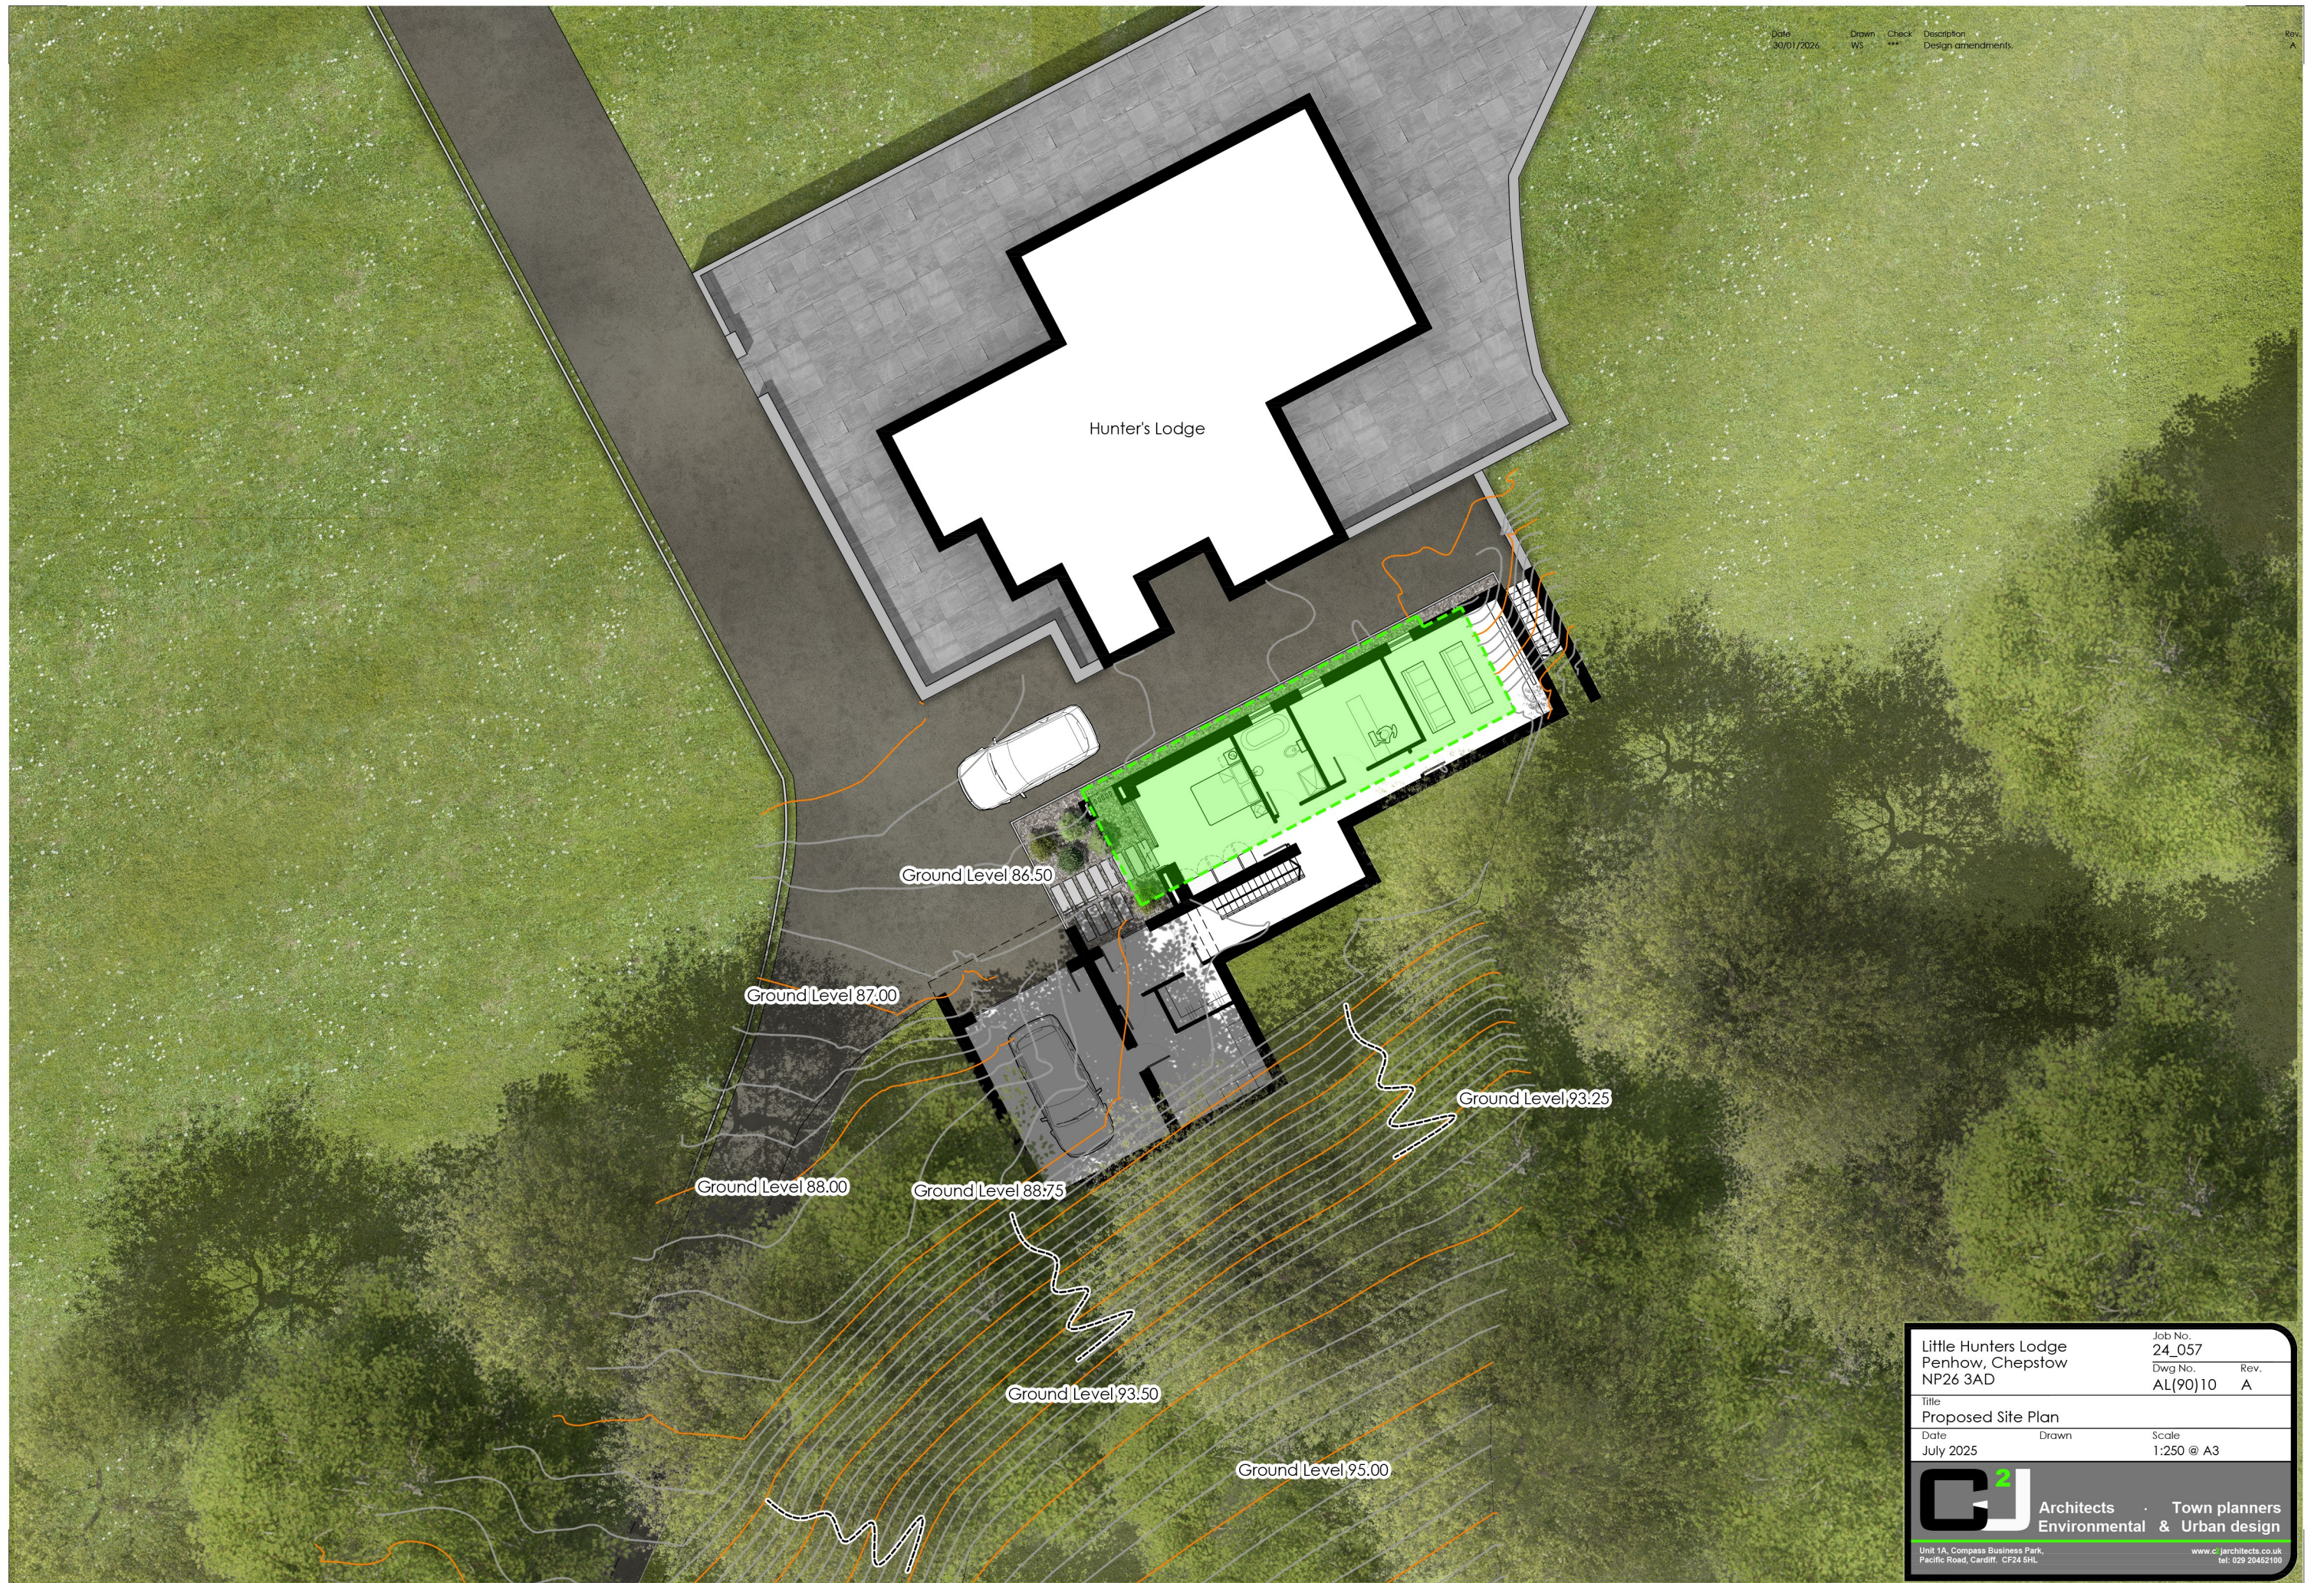

Architects
Environmental & Urban design

Town planners
& Urban design

Unit 1A, Compass Business Park,
Pacific Road, Cardiff. CF24 5HL

www.c2architects.co.uk
tel: 029 20462100