



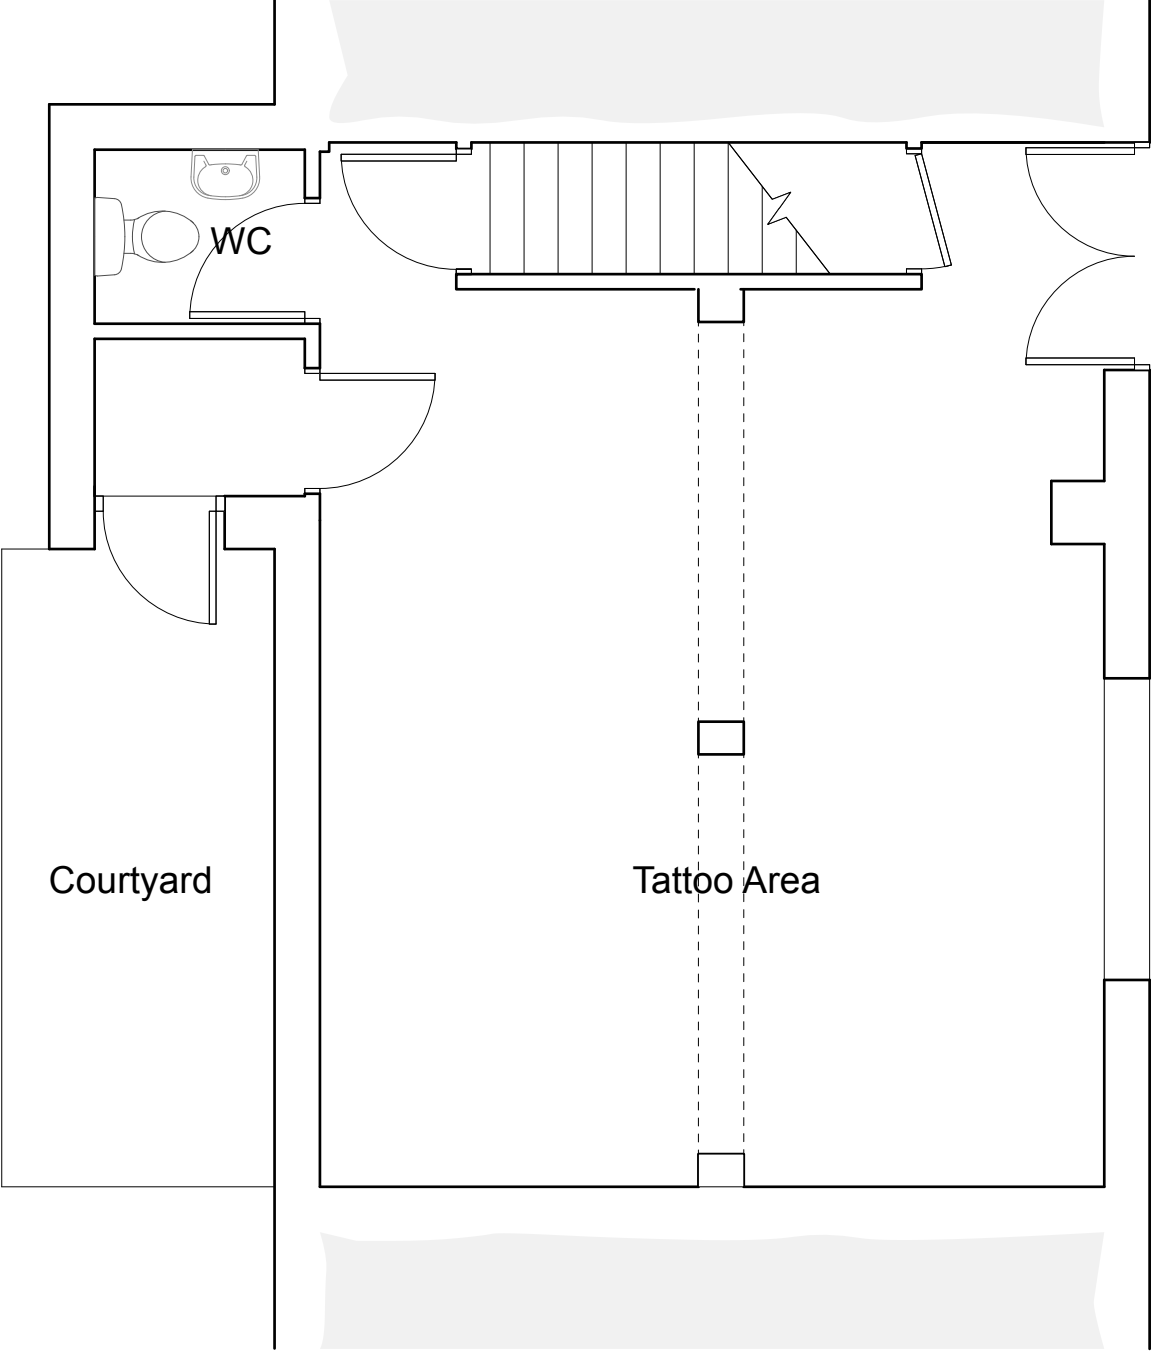

Proposed Ground Floor

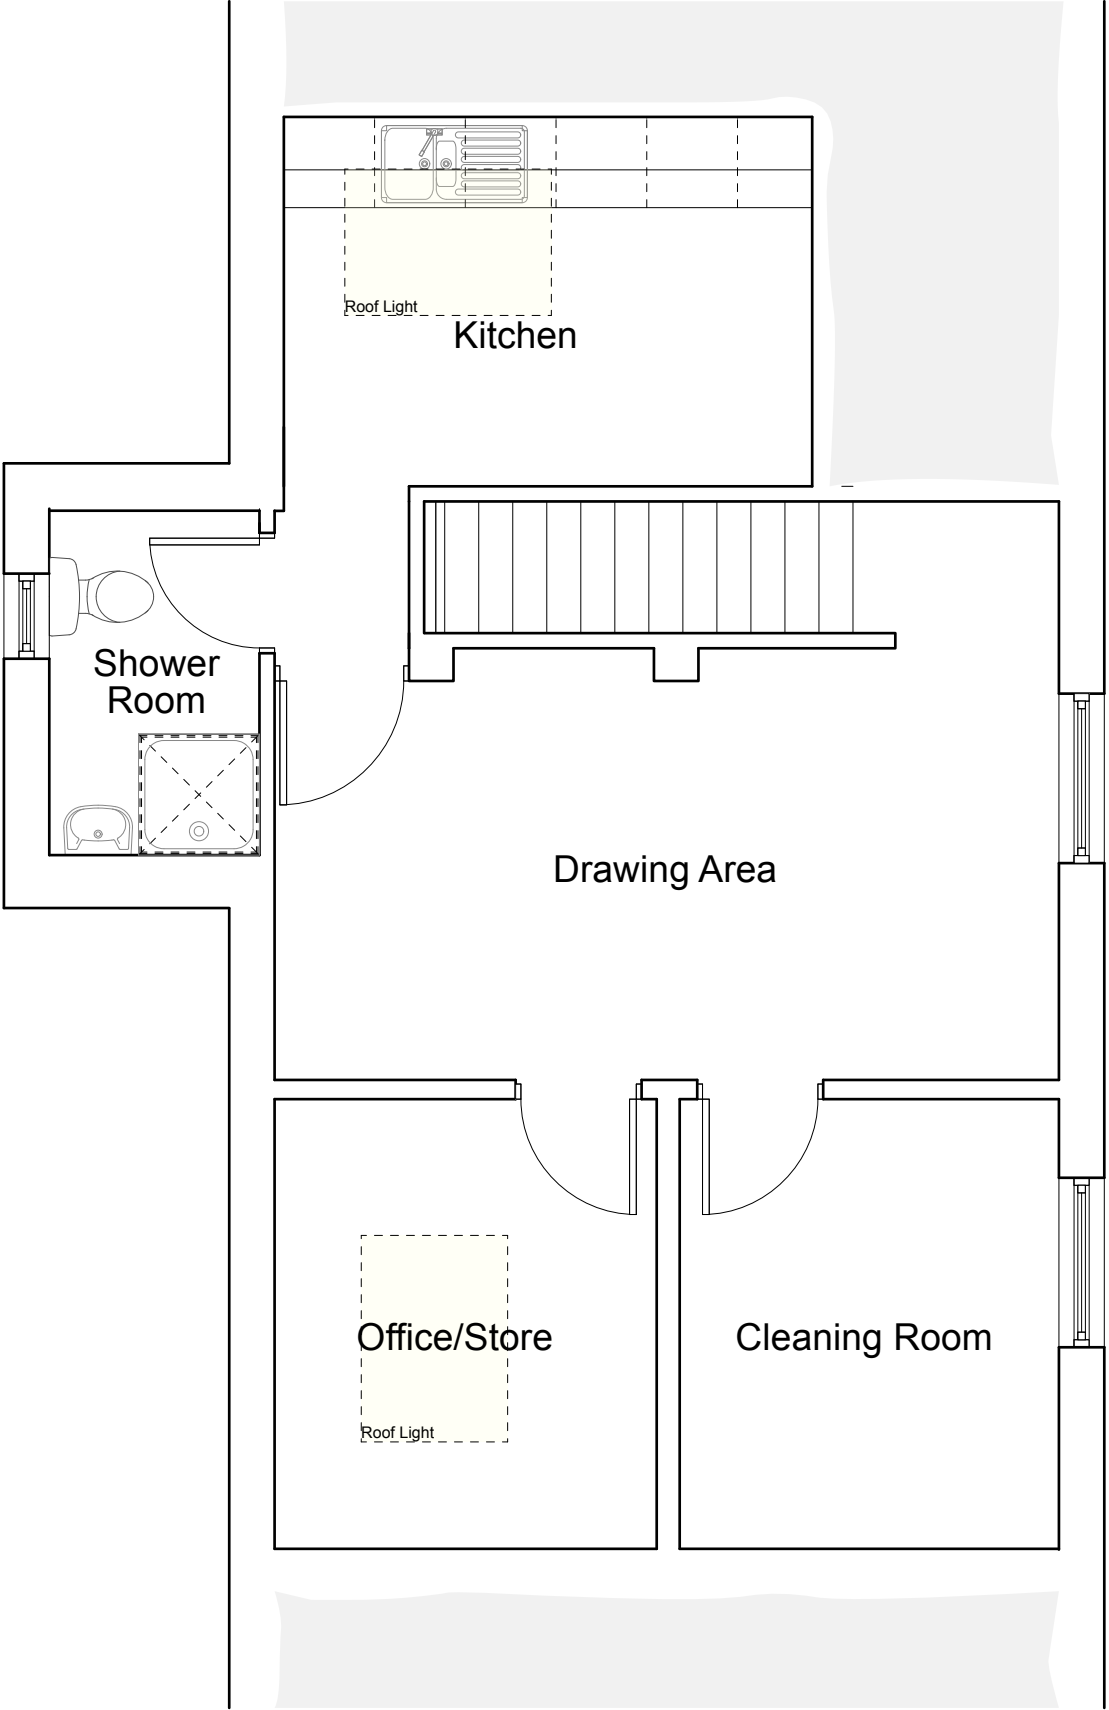

Proposed First Floor

Rev	Date	By	Ap	Note
Project				
44 Bailey St				
Change of Use				
Drawing Title				
Proposed Floor Plans				
Project Number		Drawing Number		Revision
26.104		AL.0.11		
Date	Drawn	Status	Location	
02.09.26	AC	PLANNING	44 Bailey St, Baneswell, Newport NP20 4DJ	
Scale	Paper Size	Clients		
1:50	ISO A3	Sarah Palmer		
Drawn by:			Email	
Adam Caldicott			adamcaldicott198@gmail.com	
			Mobile	
			07432296299	
© Copyright Do not scale this drawing Check all dimensions and levels on site				