


Notes:

All Dimensions to be checked on site
All Rights Reserved



○ Front Elevation
3 1 : 100

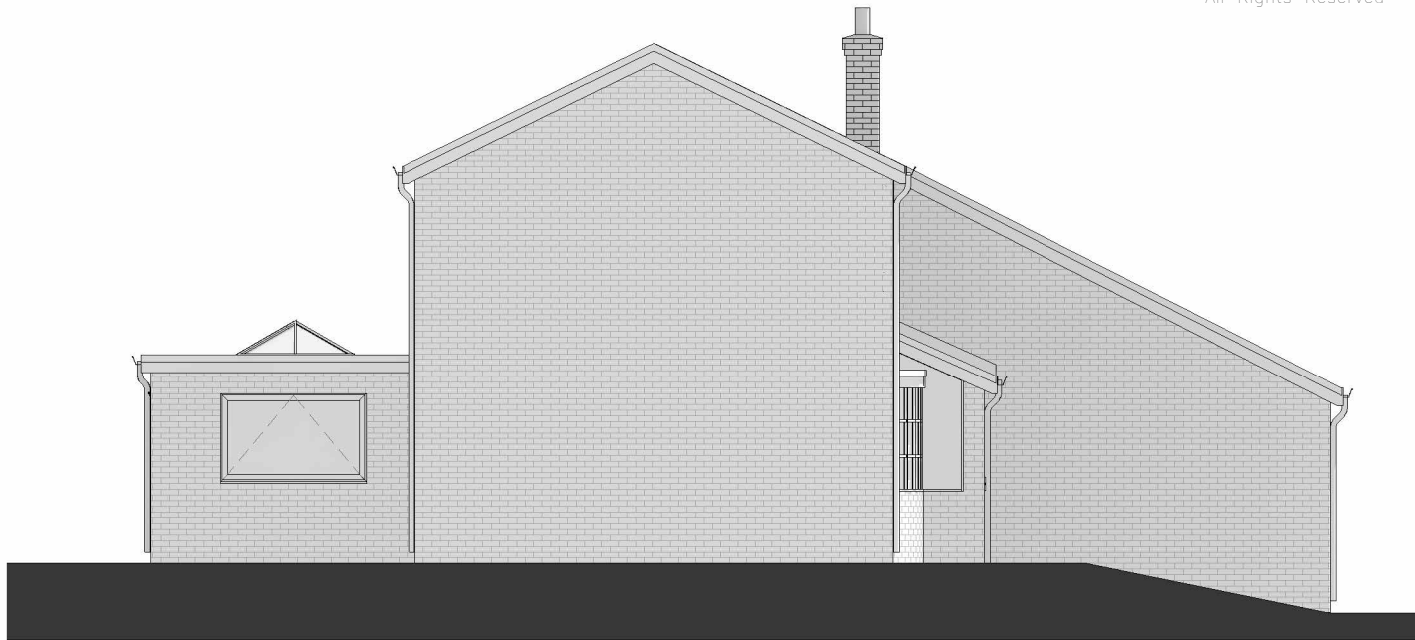

○ Side Elevation
4 1 : 100



○ Rear Elevation
6 1 : 100

Existing Materials
Brick Walls
UPVC Windows & Doors
UPVC Rainwater goods
UPVC Fascia and Soffits
Concrete Tiles



○ Adj Side Elevation
5 1 : 100

0 5 m

REV	DESCRIPTION	BY	DATE
STATUS:	Planning		
CLIENT:	Mr Bishop		
SITE:	7 Tregarn Road		
TITLE:	Existing Elevations		
SCALE AT A3:	DATE:	DRAWN:	CHECKED:
1 : 100	10.25	CD	CD
PROJECT NO:	DRAWING NO:		REVISION:
25-071	003		