


Notes:

All Dimensions to be checked on site
All Rights Reserved



○ Front Elevation
3 1 : 100

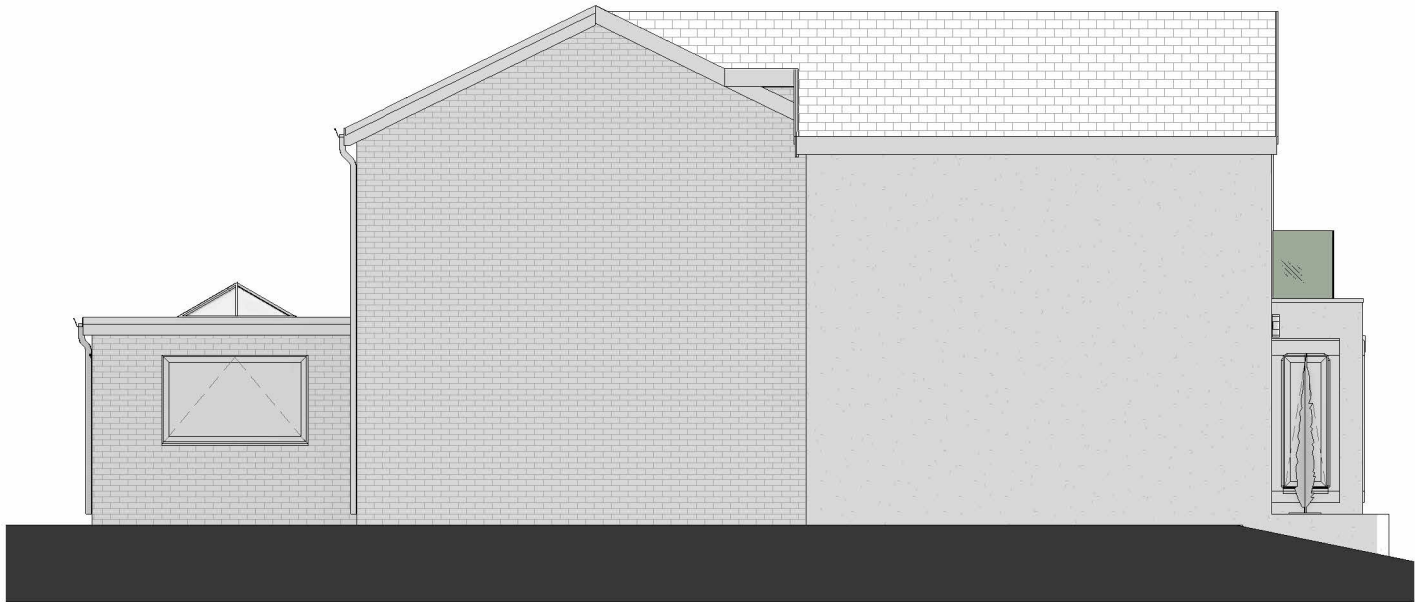

○ Side Elevation
4 1 : 100



○ Rear Elevation
6 1 : 100




○ Adj Side Elevation
5 1 : 100

Existing Materials

Brick Walls
UPVC Windows & Doors
UPVC Rainwater goods
UPVC Fascia and Soffits
Concrete Tiles

Proposed Materials

Rendered Chalk Webber Walls
Precast Stone Features
Aluminium Curtain Wall
UPVC Windows & Doors
UPVC Rainwater goods
UPVC Fascia and Soffits
Tiles as existing

 

A	Client Amendments	CD	12.25
REV	DESCRIPTION	BY	DATE
STATUS: Planning			
CLIENT: Mr Bishop			
SITE: 7 Tregarn Road			
TITLE: Prop Elevations			
SCALE AT A3:	DATE:	DRAWN:	CHECKED:
1 : 100	10.25	CD	CD
PROJECT NO:	DRAWING NO:	REVISION:	
25-071	006	A	