
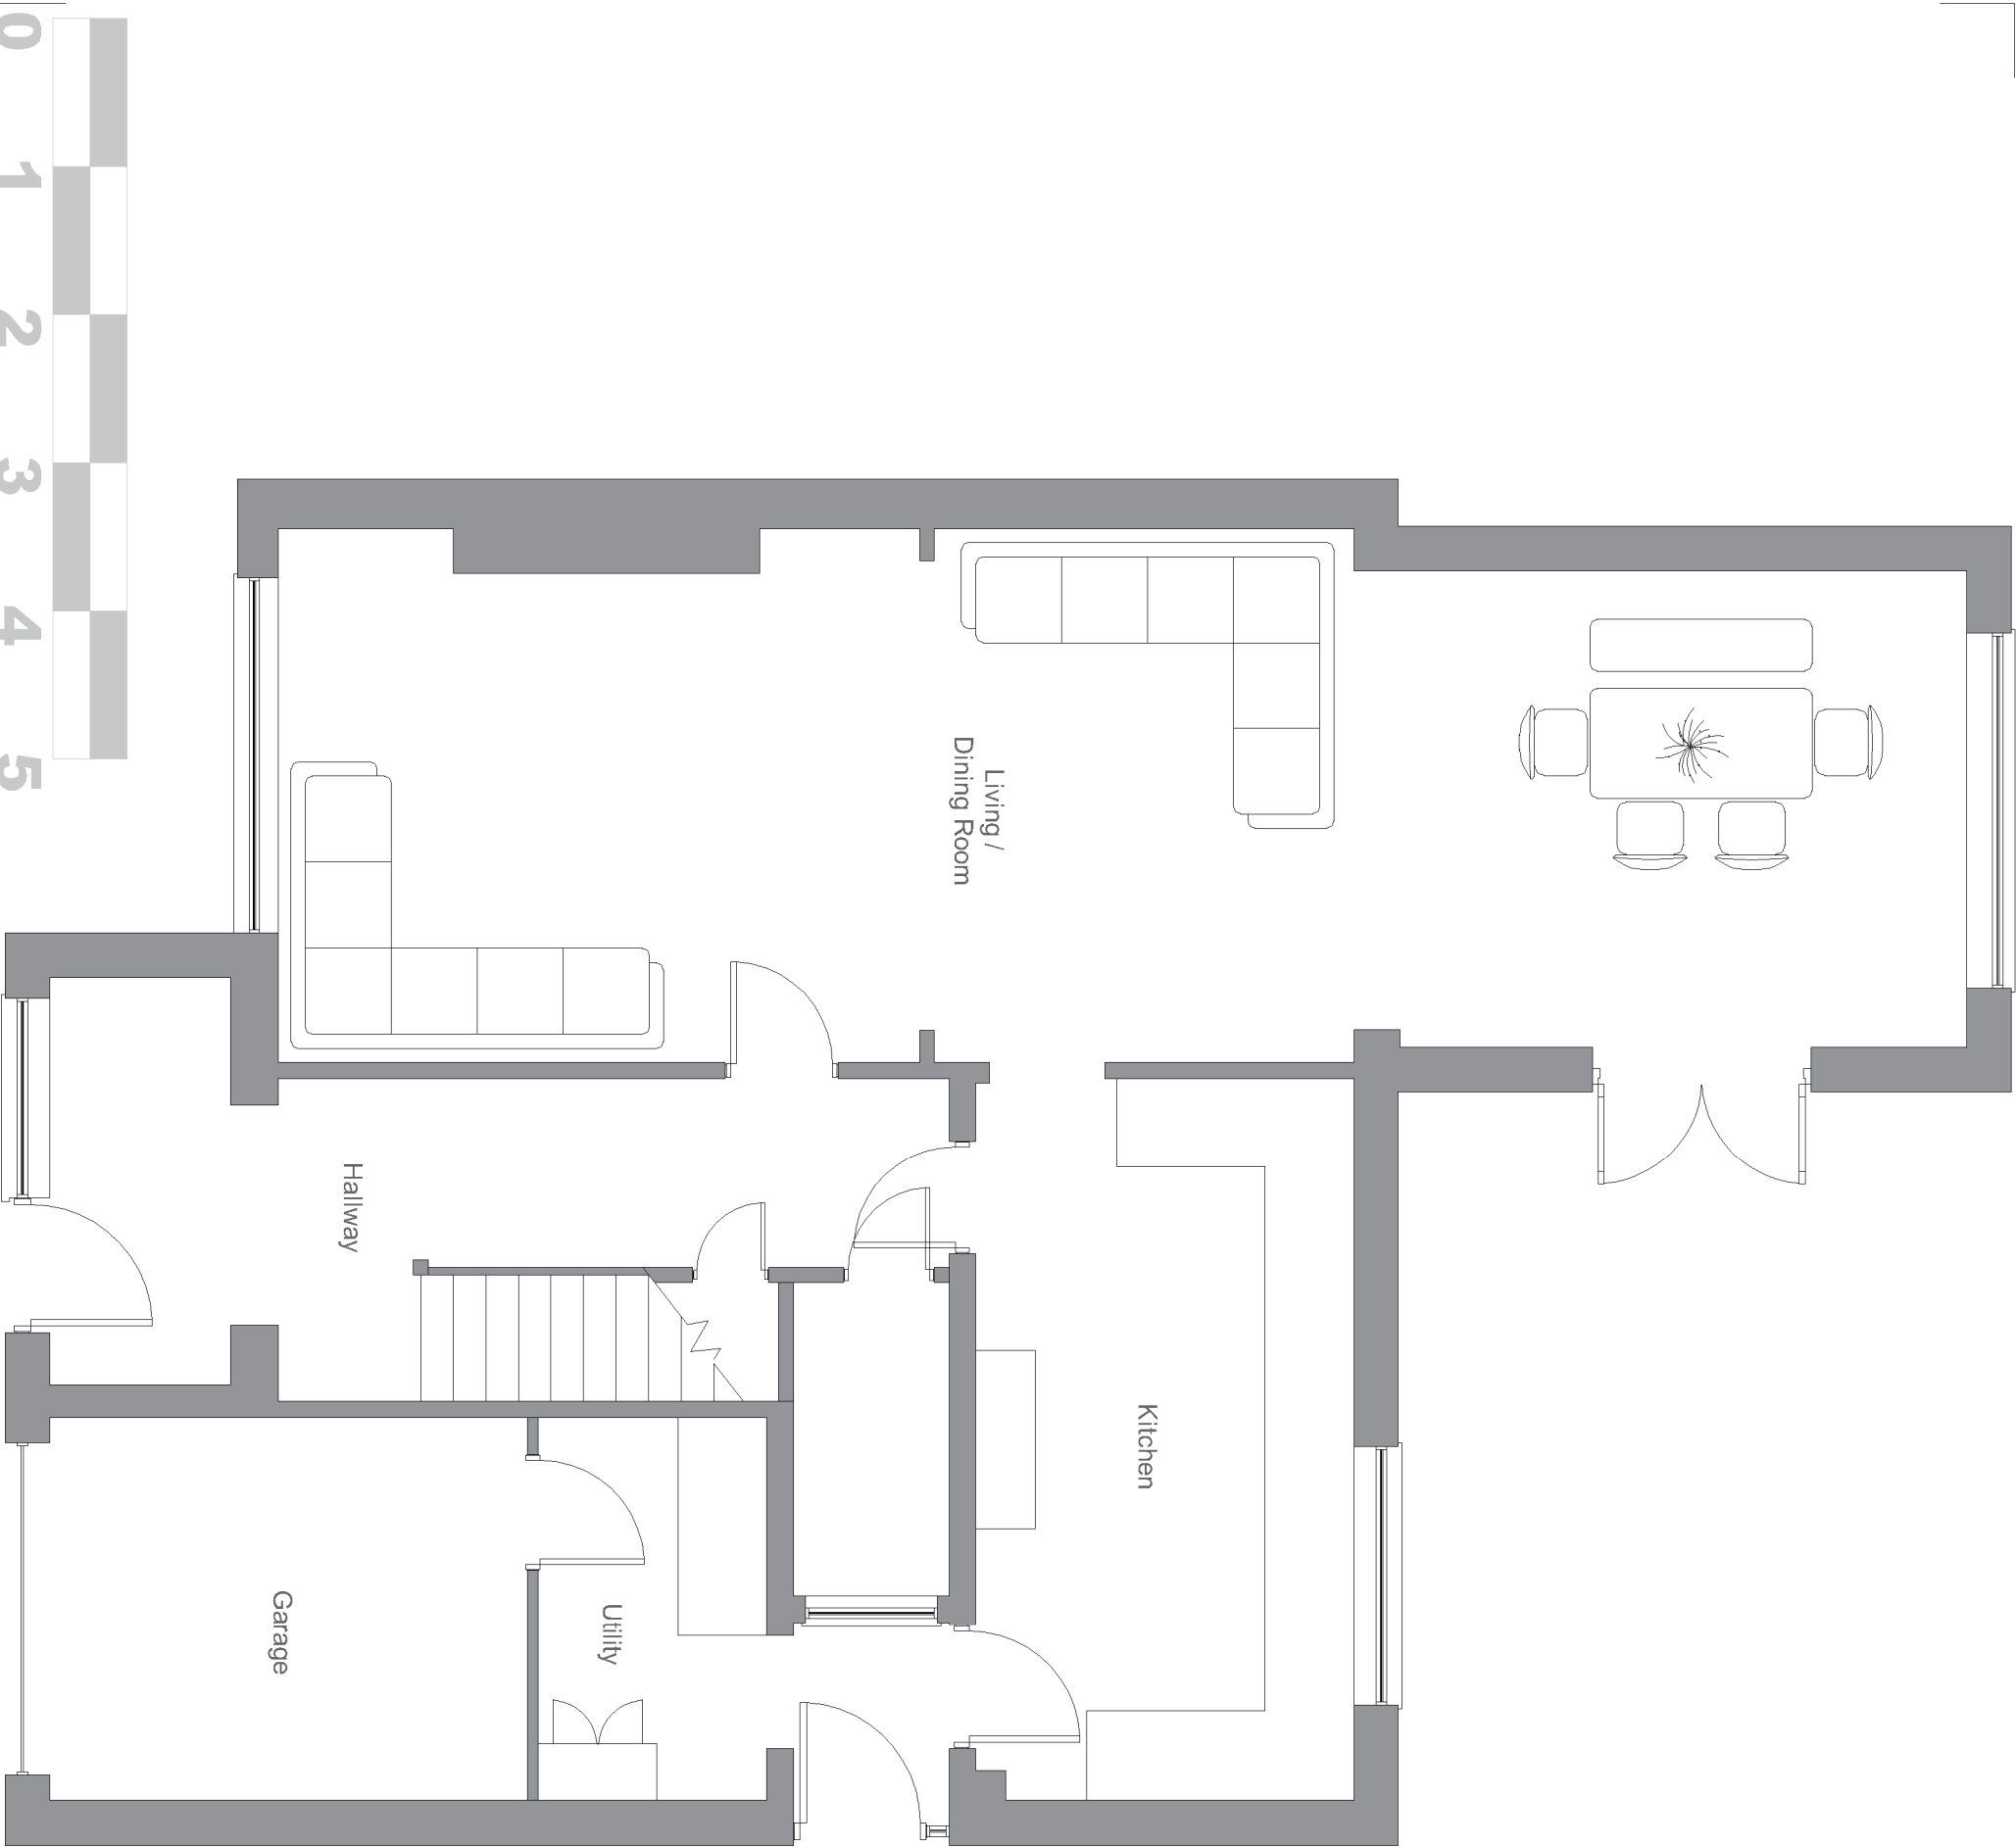


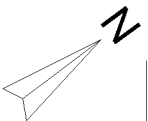

P01 S0 08.02.26 TB Lawful Development Certificate
Rev. Status Date Check Description

Project
173 Ruskin Avenue
Rogerstone, Newport
Mr. J Thomas

Title
Existing Ground Floor Plan

Scale	Size
1:50	A3
Job Number	Drawing Number
2601	001

Please consider the environment before printing this document
Refer to dimensions where provided - do not scale from this drawing