


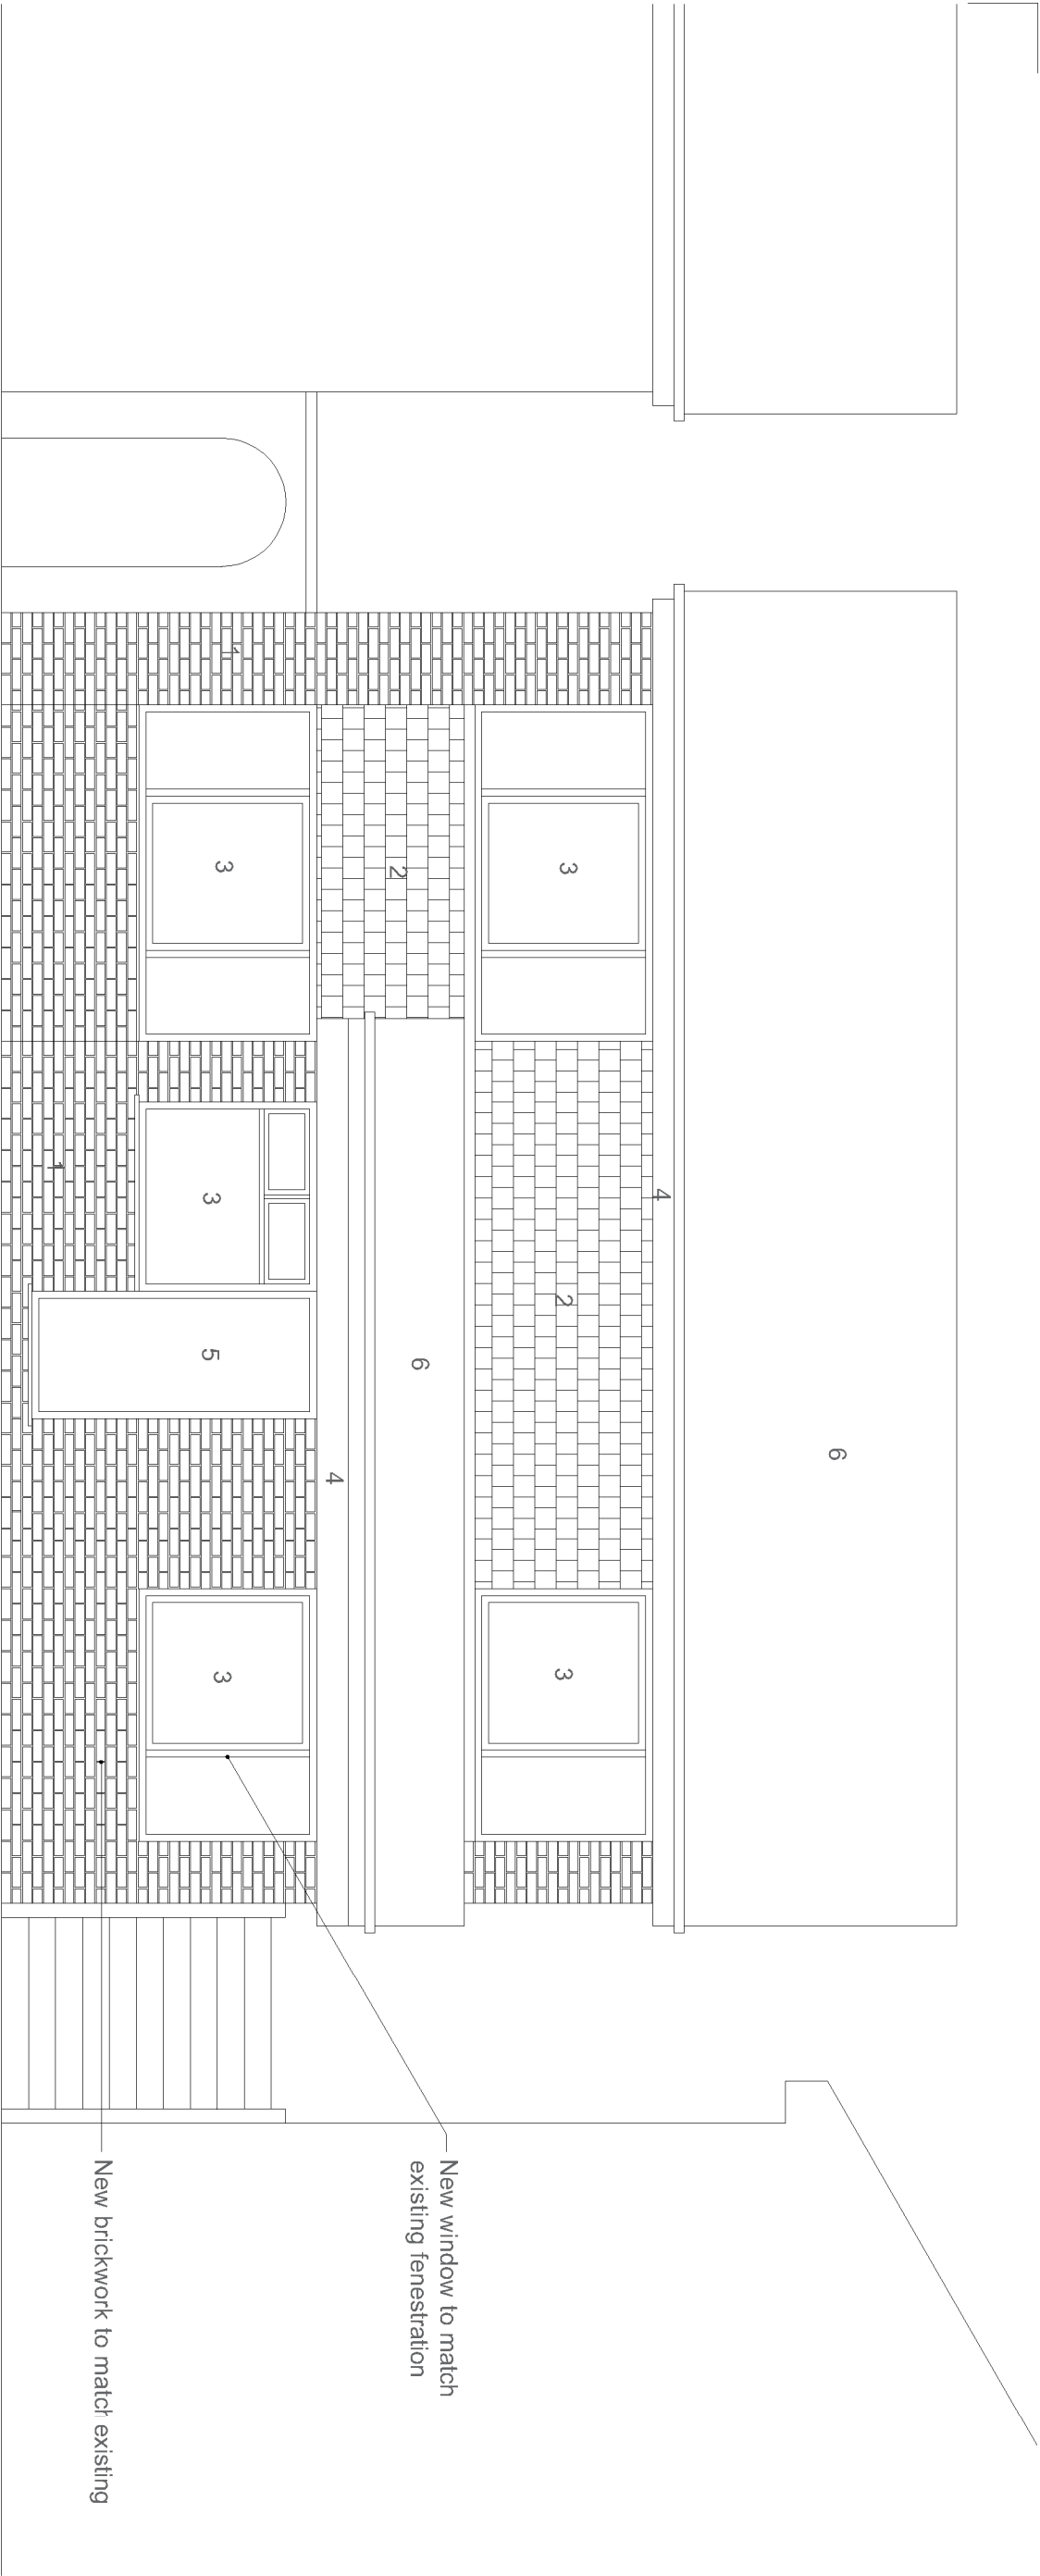

173 RUSKIN AVENUE

Materials

1. Buff brick
2. Feature tile
3. White UPVC window
4. White UPVC fascia and gutter
5. Red UPVC door
6. Concrete roof tile



P01 S0 08.02.26 TB Lawful Development Certificate			
Rev.	Status Date	Check Description	
Project			
173 Ruskin Avenue			
Rogerstone, Newport			
Mr. J Thomas			
Title			
Proposed Front Elevation (south)			
Scale		Size	
1:50		A3	
Job Number		Drawing Number	
2601		005	

Please consider the environment before printing this document
Refer to dimensions where provided - do not scale from this drawing