



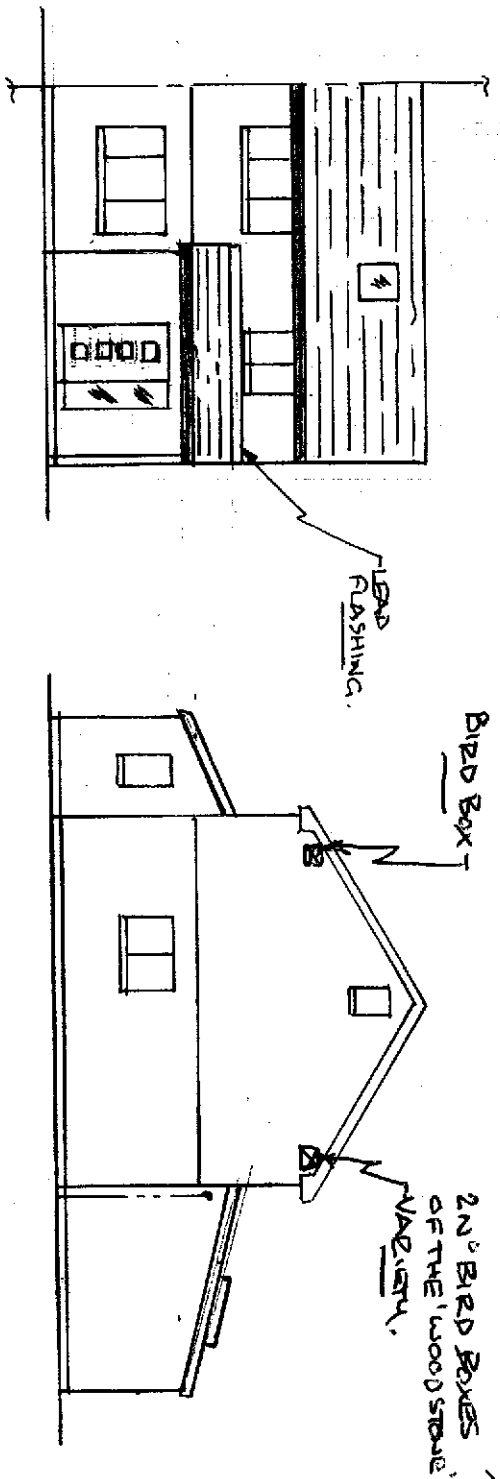


PROPOSED FRONT ELEVATION

PROPOSED SIDE ELEVATION


PROPOSED FINISHES
WALLS - SPAR FINISH.
ROOF - DARK TILES.
WINDOWS - WHITE UPVC.
NOTE
ALL FINISHES TO
MATCH EXISTING.

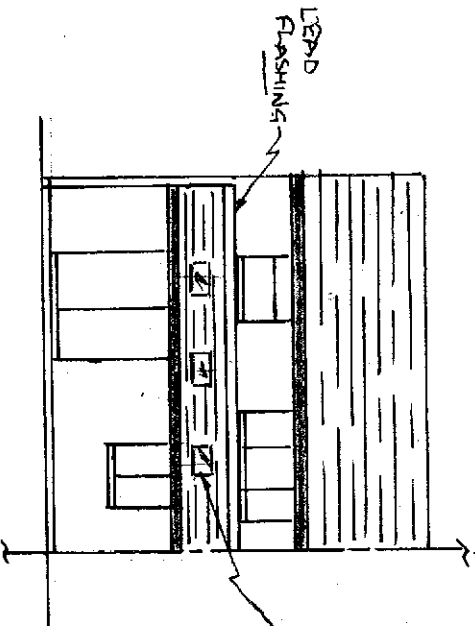

PROPOSED REAR ELEVATION

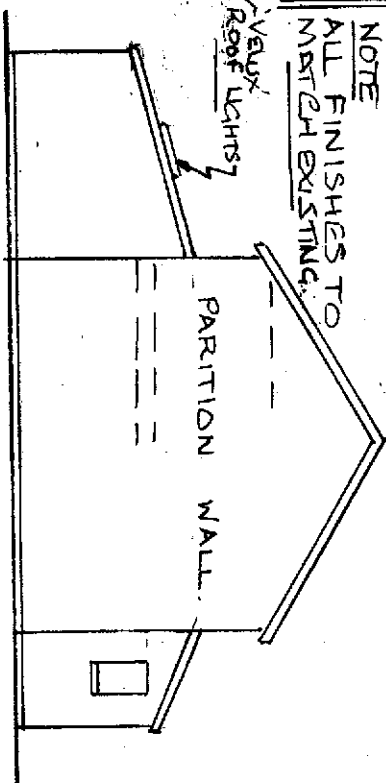

PROPOSED SIDE ELEVATION

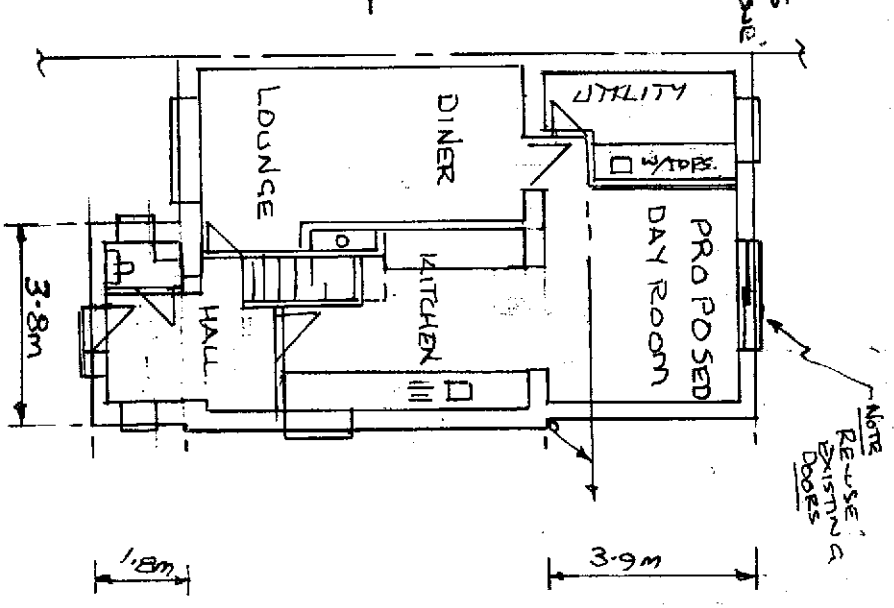

PROPOSED GROUND FLOOR PLAN

29/9/20-2nd BIRD BOXES ADDED TO SIDE ELEVATION.

PROPOSED ELEVATIONS FOR 15, HANDEL CLOSE, NEWPORT.

SCALE 1:100
DRG. REF. 4A