


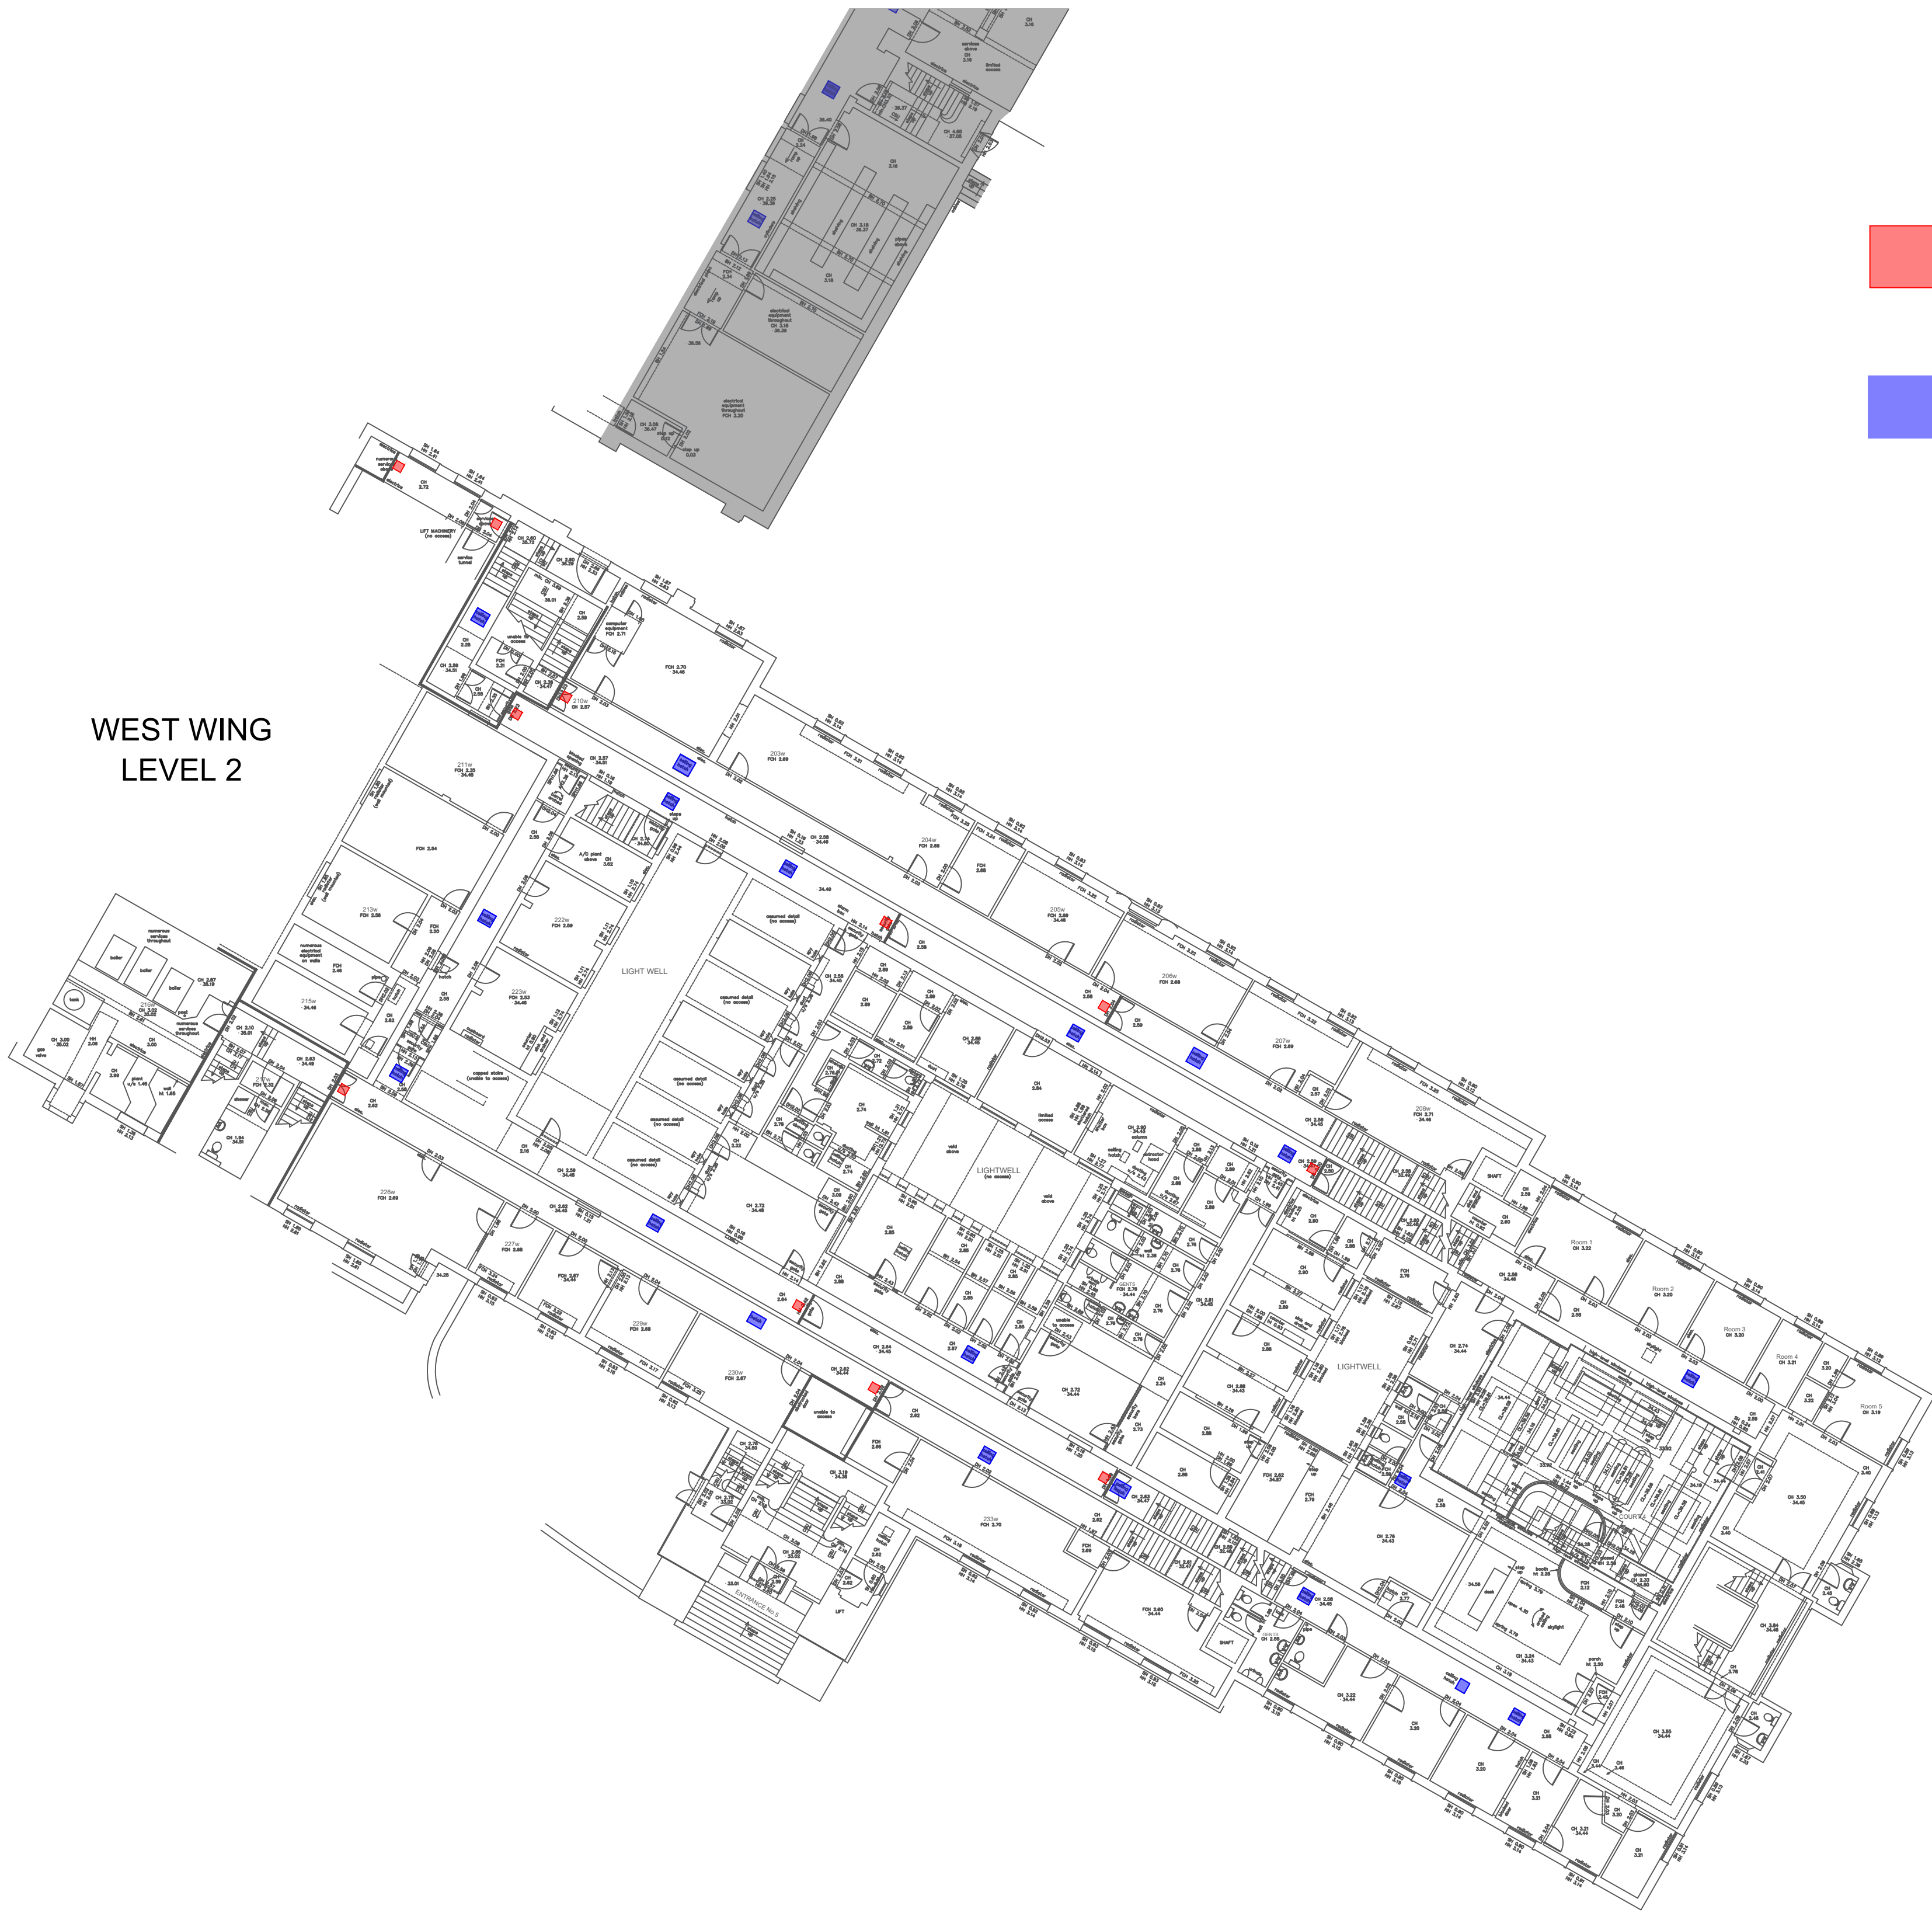


WEST WING
LEVEL 2

KEY

- New opening and hatch
- Replacement of existing hatch

KEY PLAN

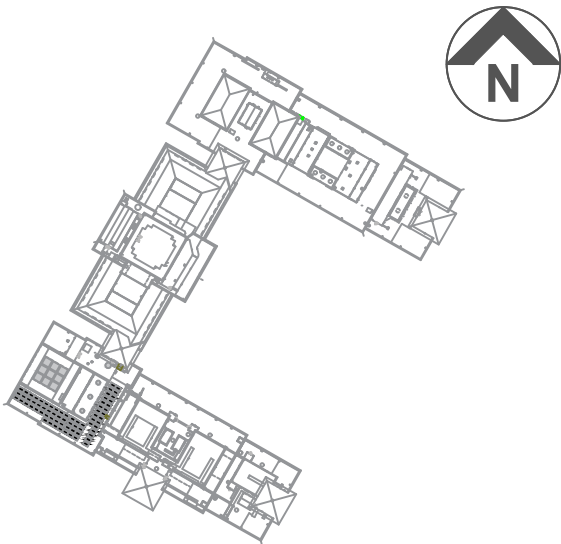

THIS DRAWING IS PRODUCED FOR USE IN THIS PROJECT ONLY AND MAY NOT BE USED FOR ANY OTHER PURPOSE. CYSON CYMRU PROPERTY SERVICES ACCEPT NO LIABILITY FOR THE USE OF THIS DRAWING OTHER THAN THE PURPOSE FOR WHICH IT WAS INTENDED IN CONNECTION WITH THIS PROJECT AS RECORDED IN THE 'PURPOSE FOR ISSUE' AND 'FILE STATUS CODE'.

THIS DRAWING MAY NOT BE REPRODUCED IN ANY FORM WITHOUT PRIOR WRITTEN AGREEMENT OF CYSON CYMRU PROPERTY SERVICES.

© CROWN COPYRIGHT AND DATABASE RIGHTS 2026 ORDNANCE SURVEY LICENCE NUMBER: Newport City Council

Notes:

FIRST ISSUE						
P0	REV	DRAWN	DATE	CHECKED	DATE	APPROVED



1st Floor, Caradog House, Cleppa Park, Newport, Wales, NP10 8UG, Tel: 01633 656 690; web:www.cysoncymru.co.uk

CLIENT
Newport City Council

PROJECT
Newport Civic Centre - Fire & Asbestos Works

TITLE
Proposed Floor Plan - West Wing Level 2

SCALES		DISCIPLINE	PROJECT NUMBER
1:2		BUILDING SRVYR	1083467
DRAWING NUMBER		REV CODE	
CC-DR-B-(WW)102		P 1	
STATUS CODE	PURPOSE OF ISSUE		DRAWN BY
S2	INFORMATION		CG