
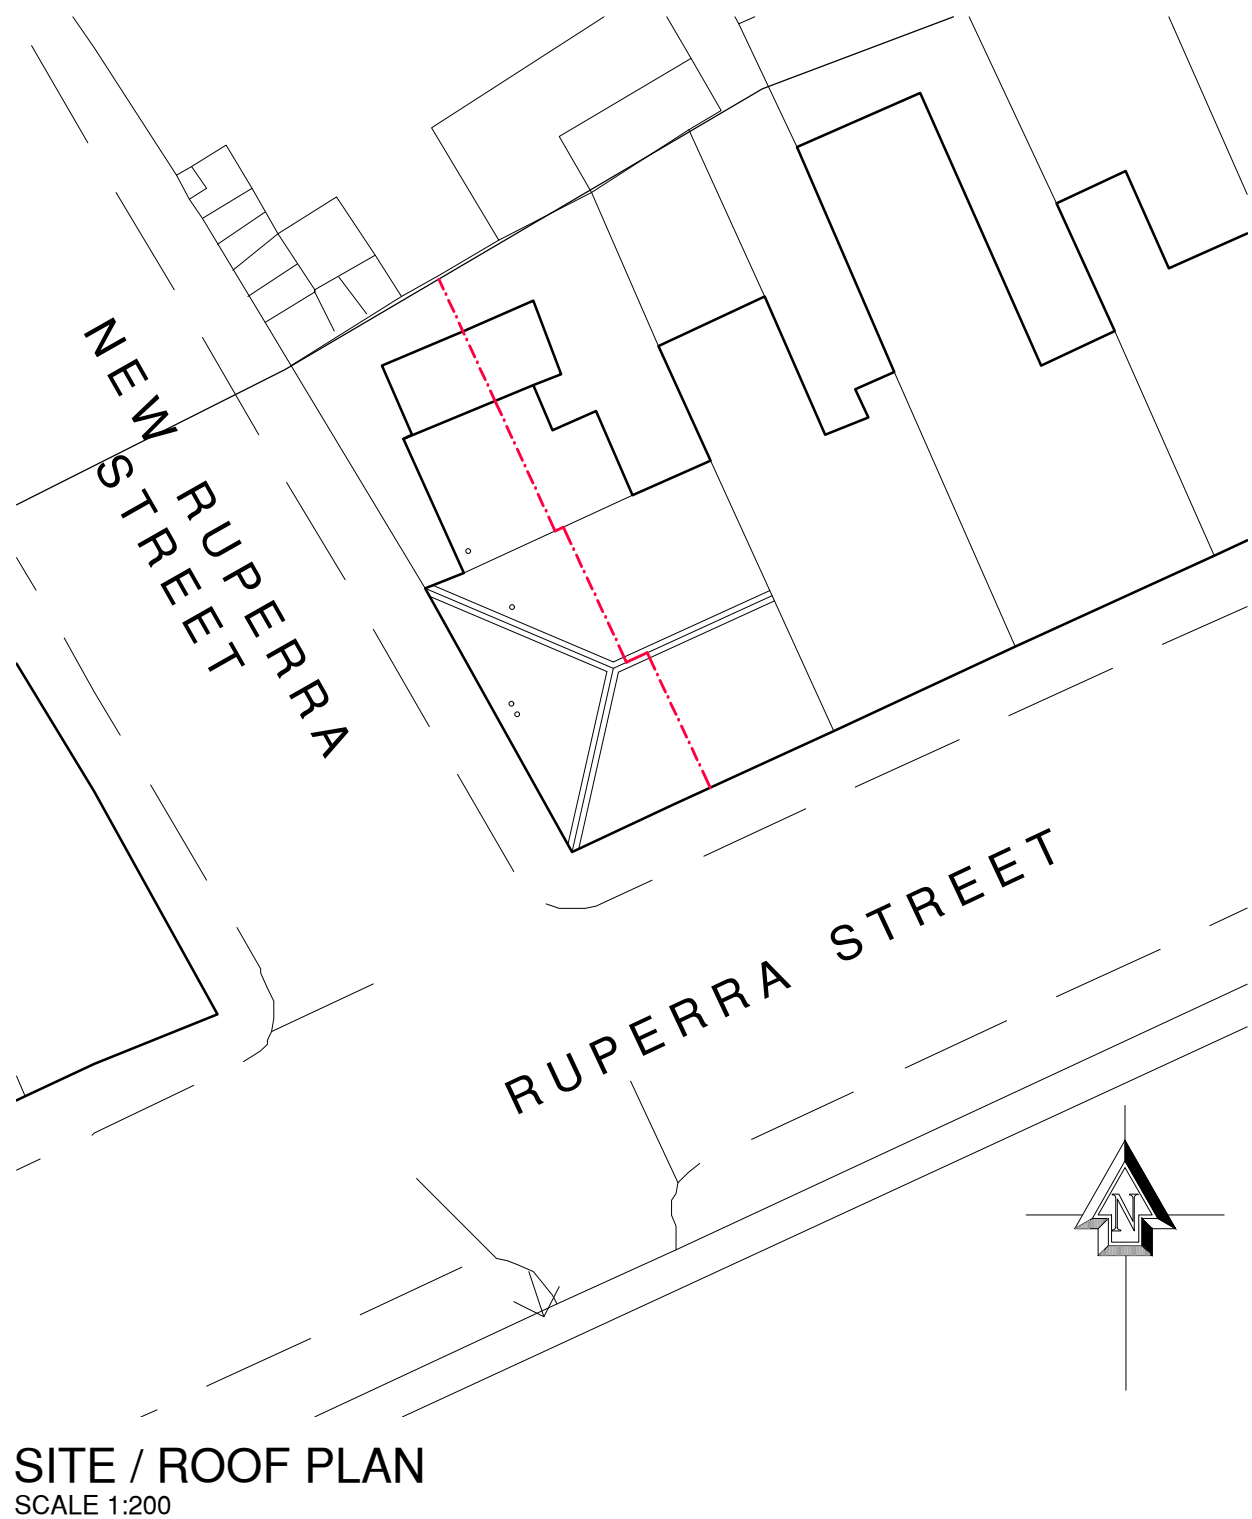
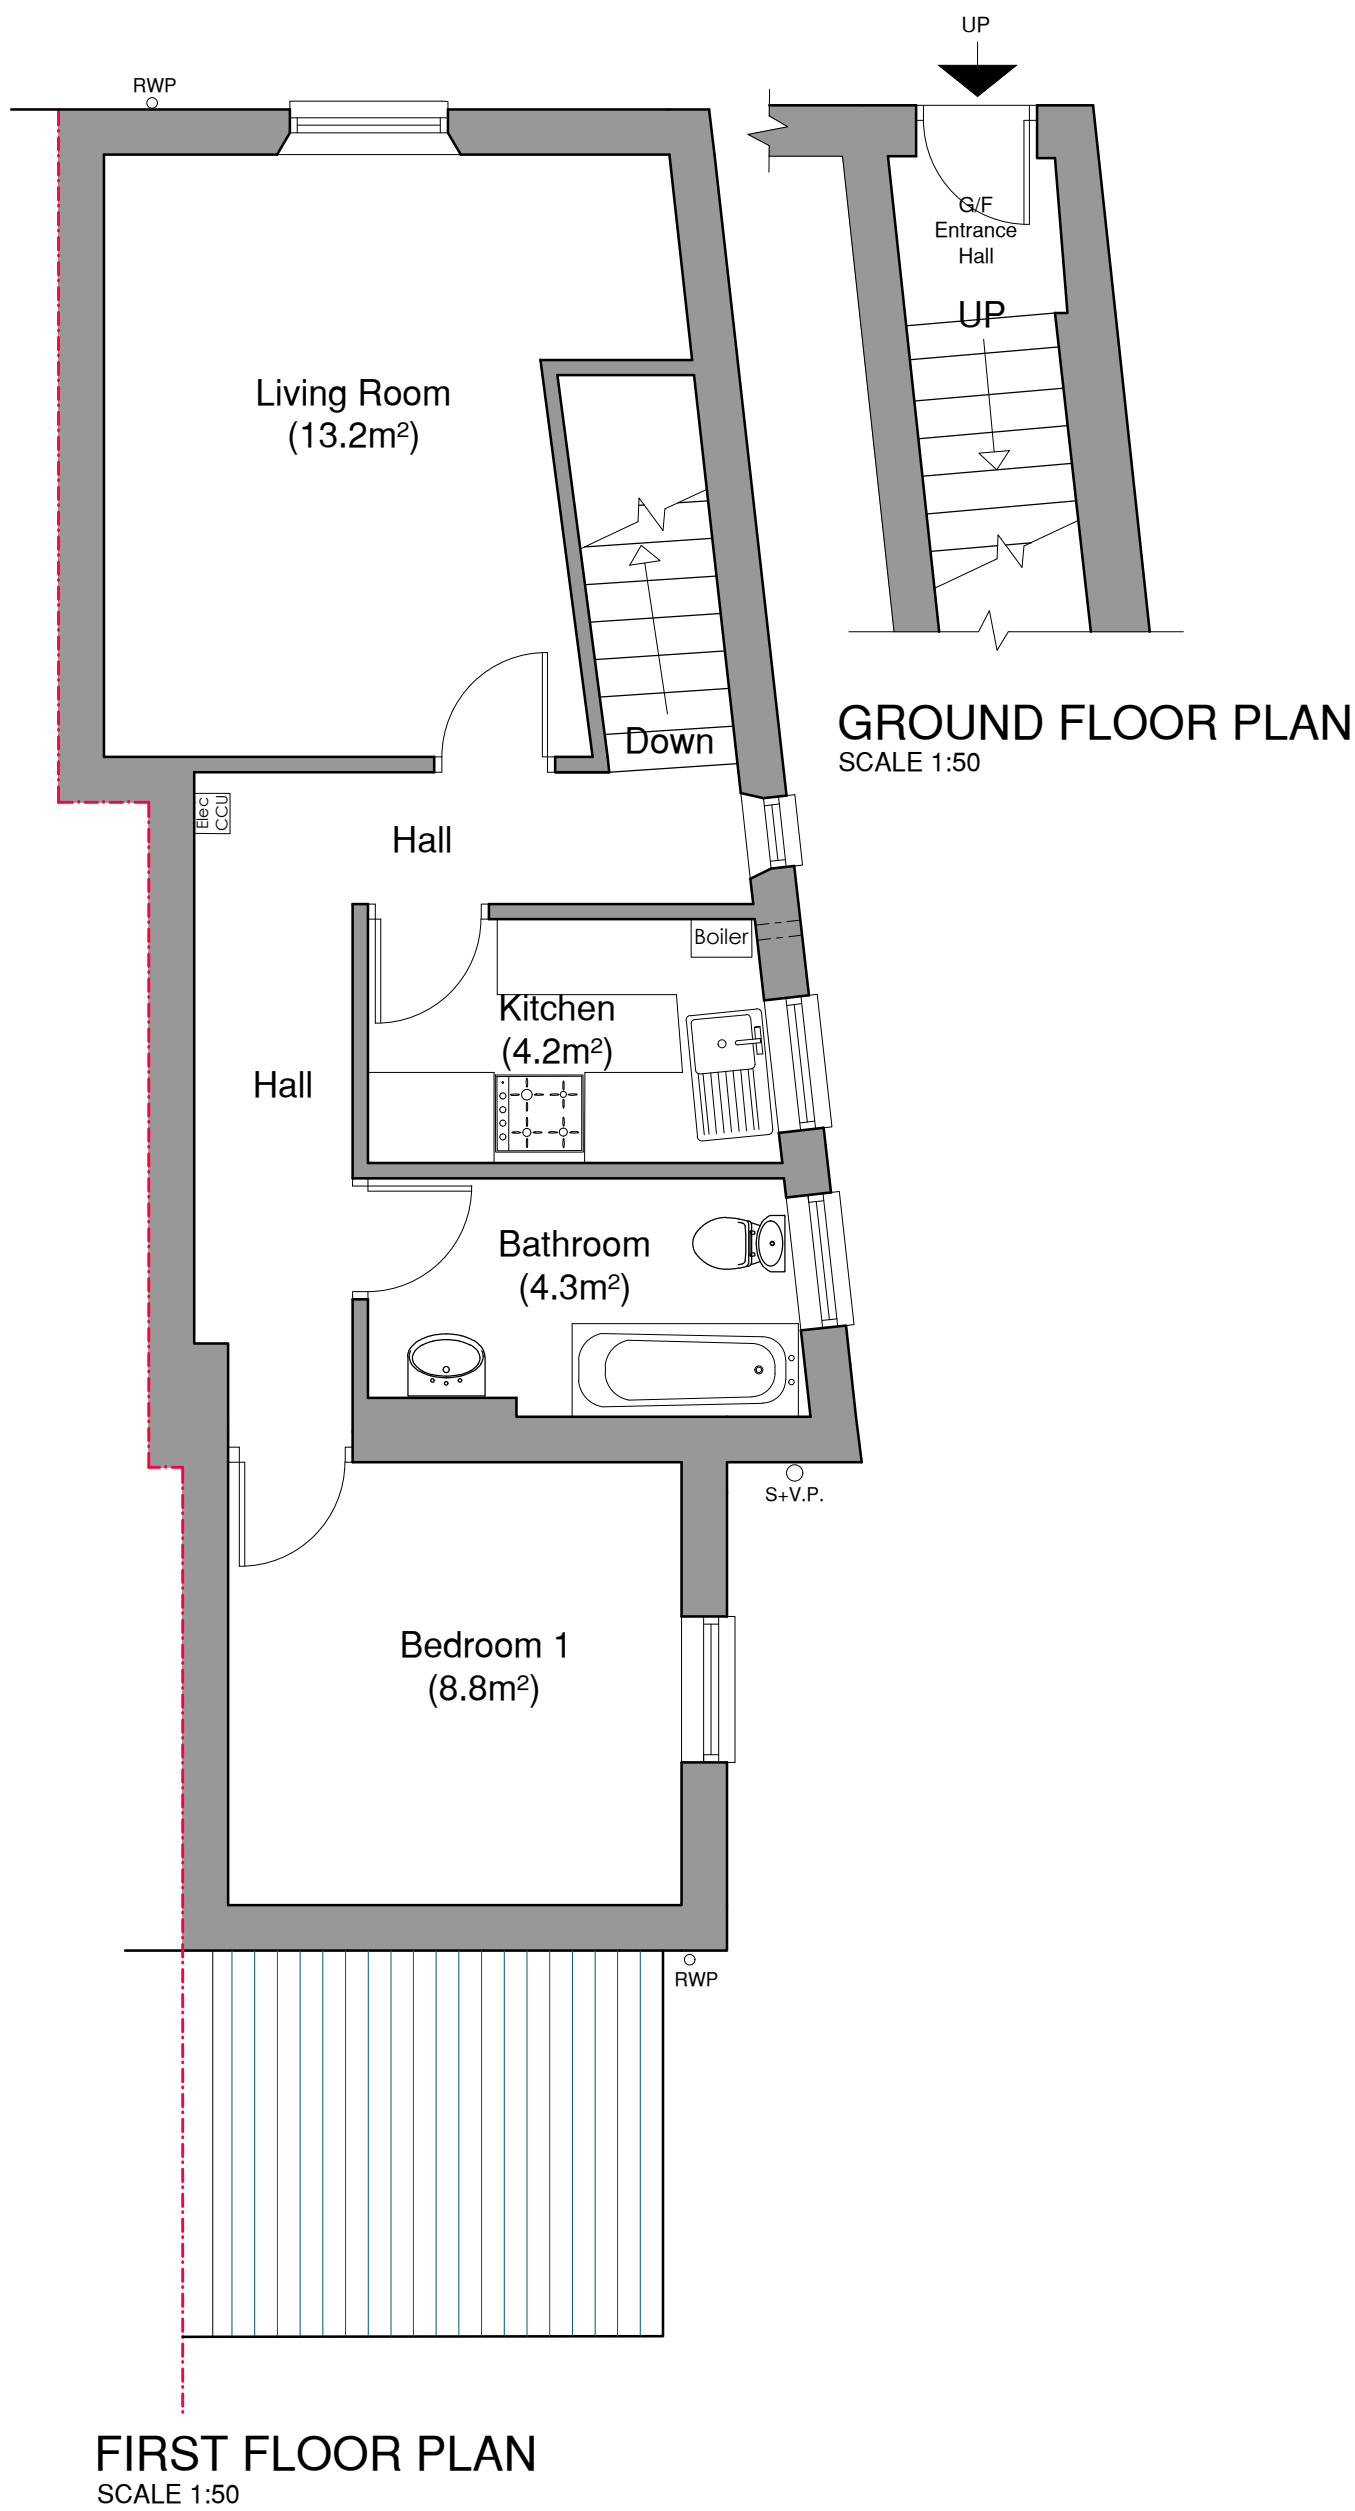


This drawing must not be scaled, figured dimensions, levels etc. only are to be used.  
Any inaccuracies etc. must be notified to the architect.  
Detail drawings and larger scale drawings take precedence over smaller scale drawings.  
All survey drawings are a record only, a report on the structural integrity of the property shall not be deemed to have been included in such surveys.

This drawing is copyright.

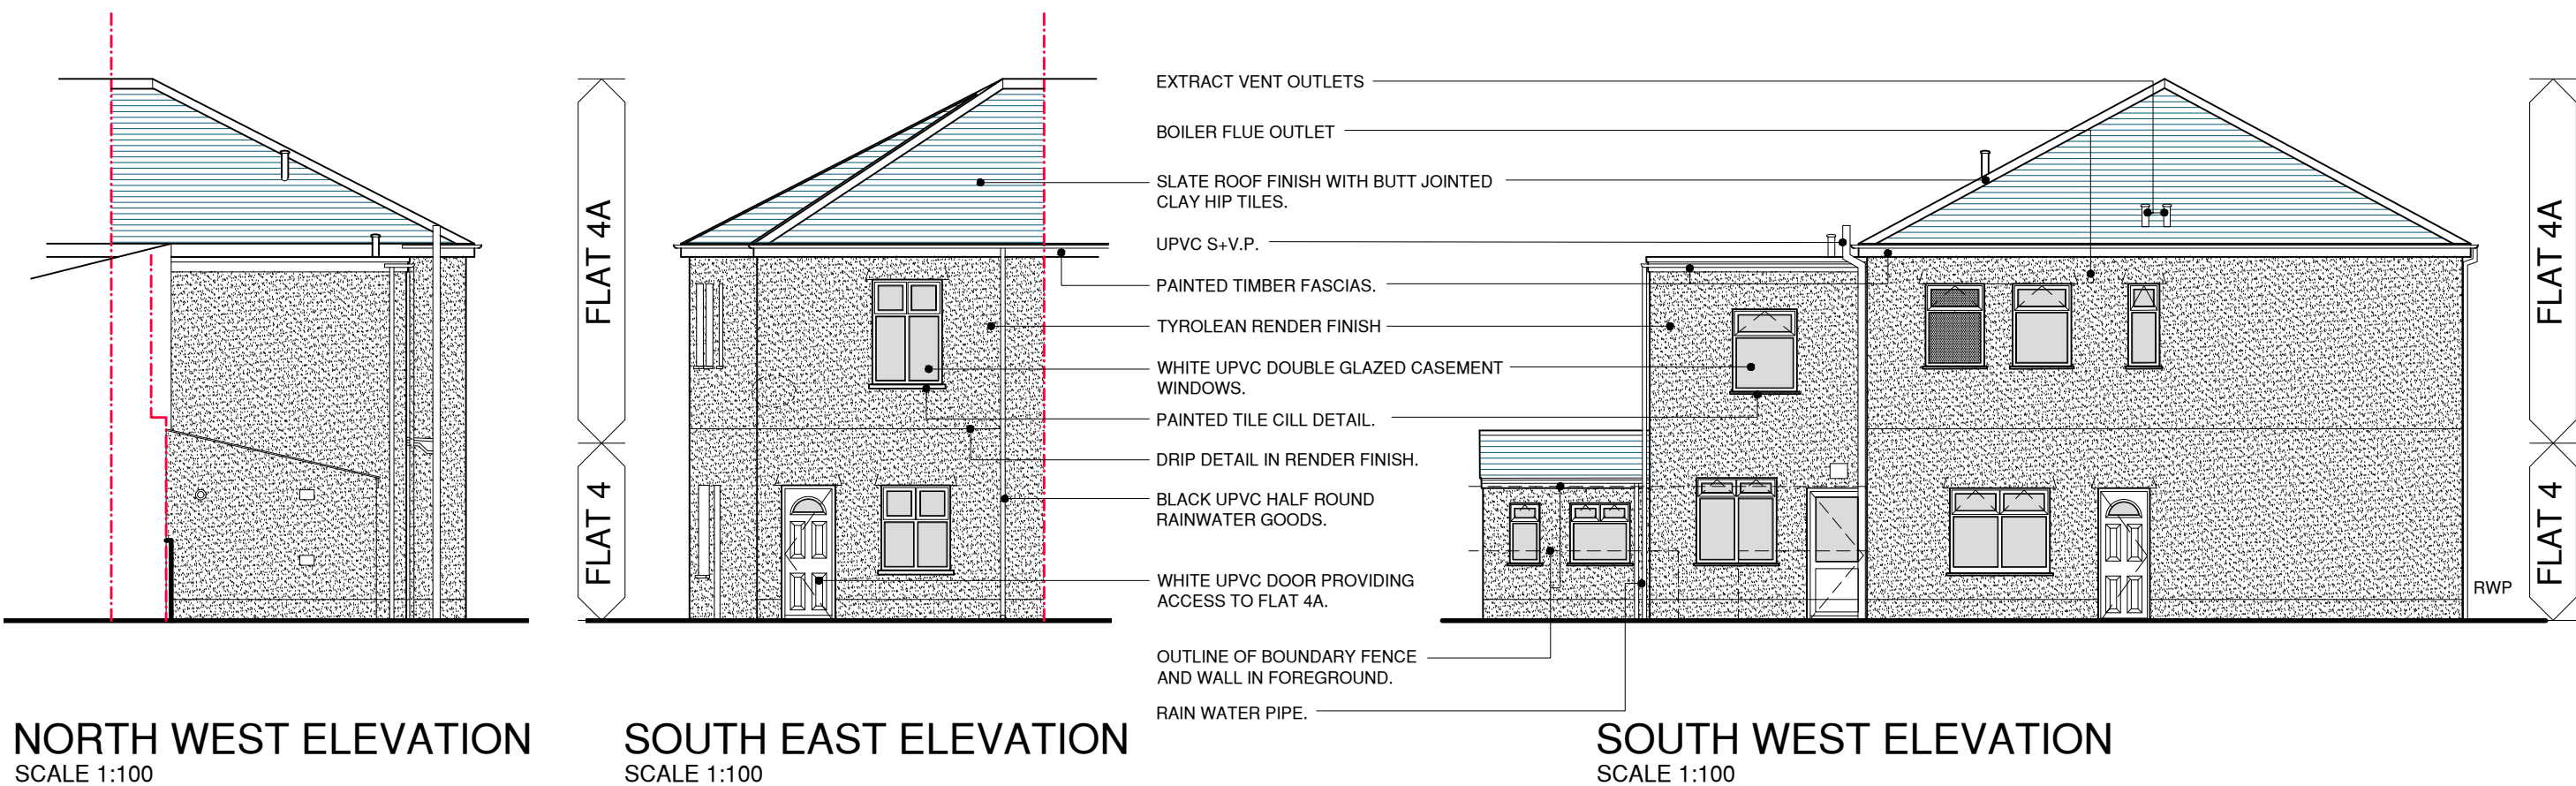

| Revision       | Description                       | Drawn/Checked by |
|----------------|-----------------------------------|------------------|
| A - 01.09.2026 | GROUND FLOOR INCLUDED IN PROJECT. | JCL / LTM        |

|                                                              |  |  |
|--------------------------------------------------------------|--|--|
| 4 AND 4A NEW RUPERRA STREET<br>NEWPORT<br>NP20 2BB           |  |  |
| Drawing No.<br>2605 - 01 - A                                 |  |  |
| Title<br>FLOOR PLANS AND ELEVATIONS<br><b>SURVEY DRAWING</b> |  |  |

| Scale         | Date     | Drawn/Checked by |
|---------------|----------|------------------|
| AS SHOWN @ A1 | MAY 2026 | JCL              |

Morgan & Horowskyj Architects LLP

The School Room, Castle Street, Abergavenny, Monmouthshire, NP7 5EE

Tel 01873 852465/855273 Email andrew@morganhorowskyj.co.uk www.morganhorowskyj.co.uk