
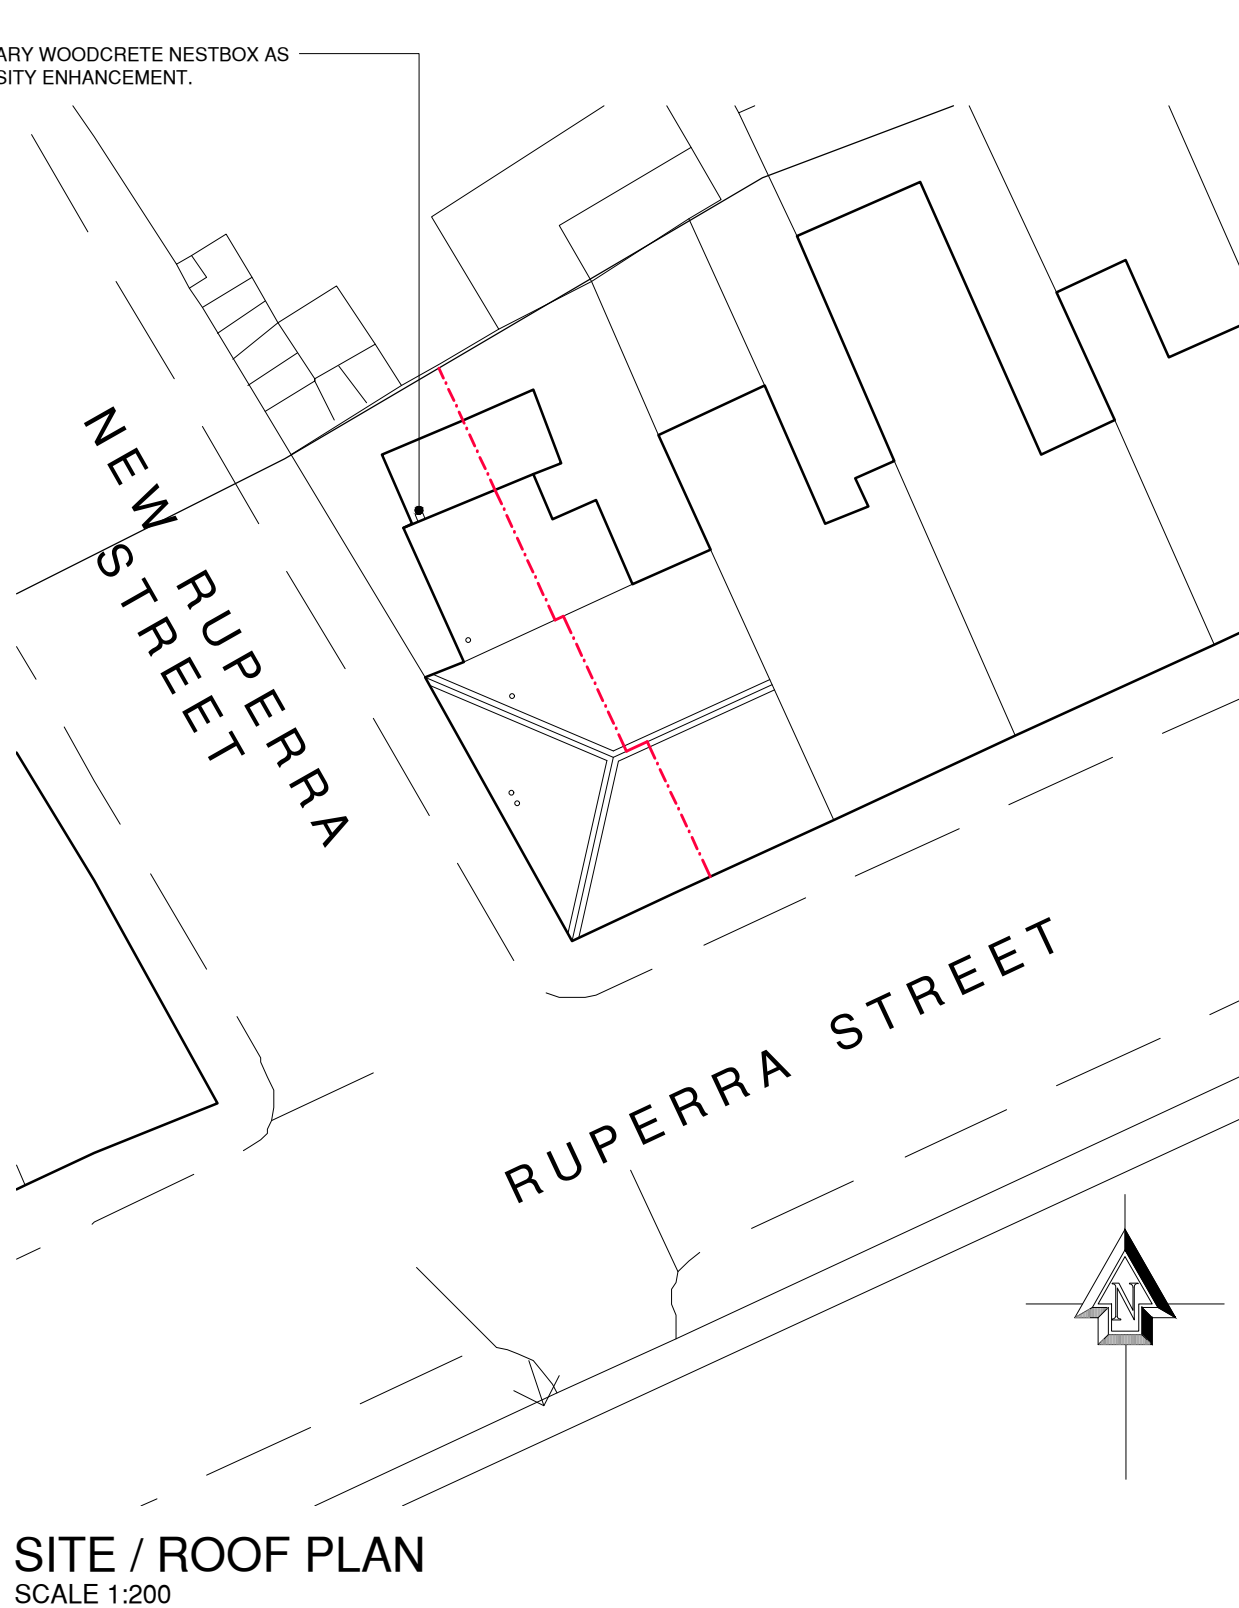
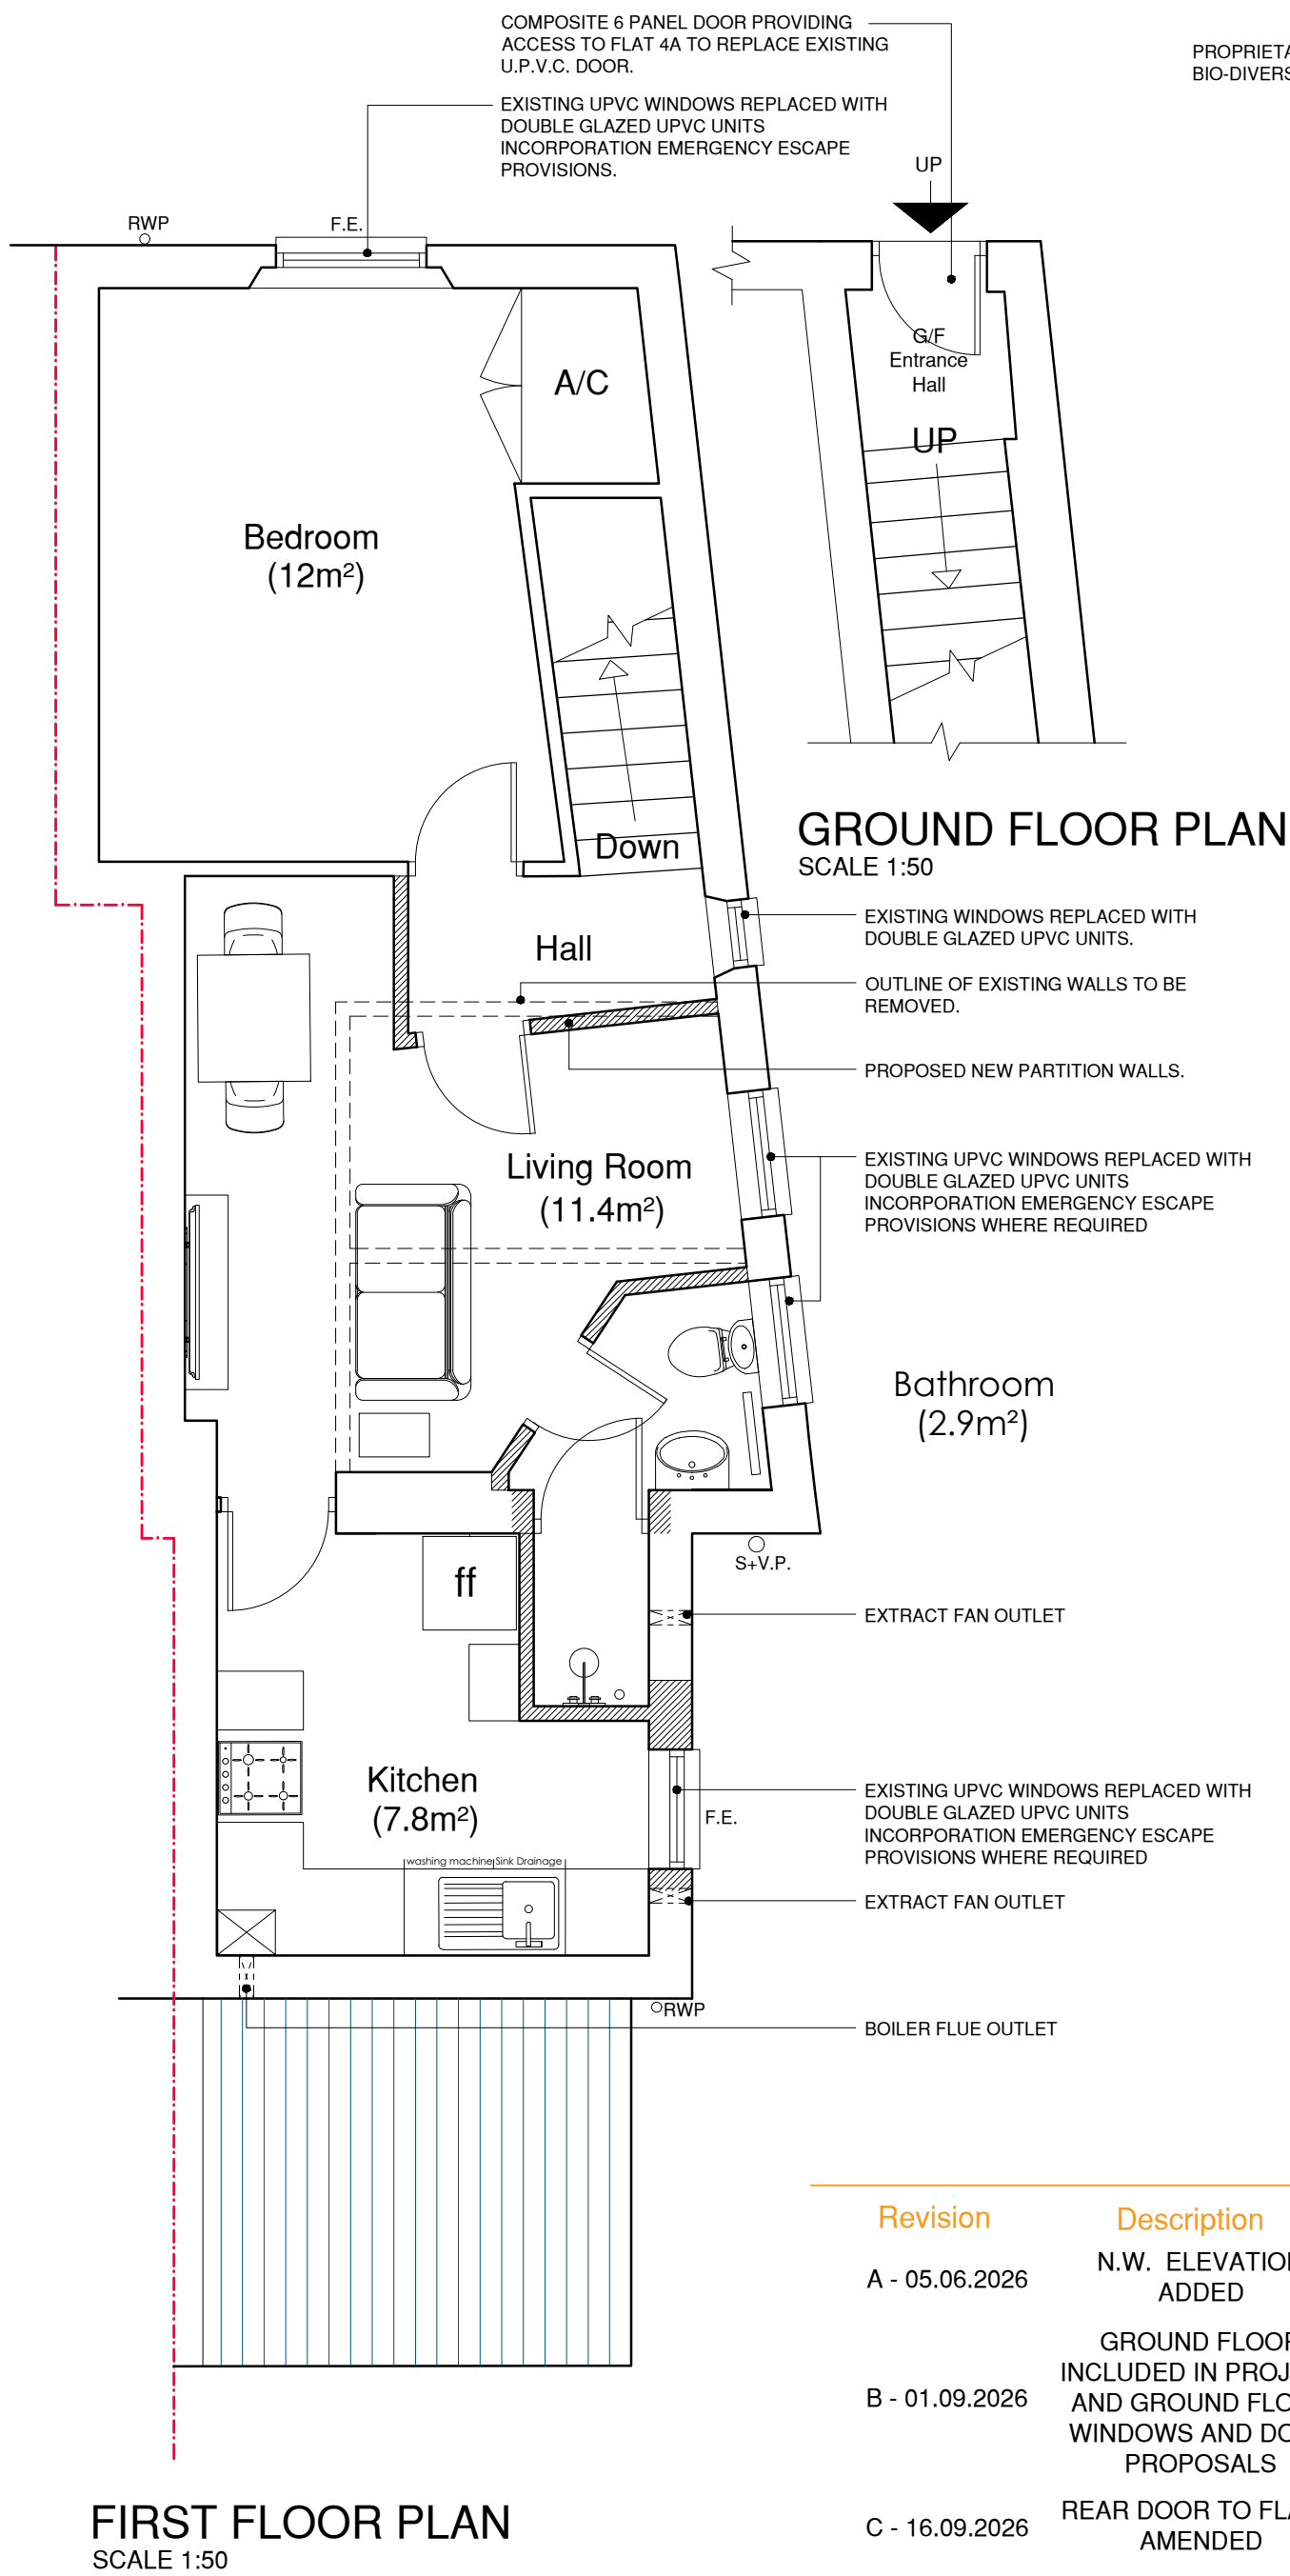


This drawing must not be scaled, figured dimensions, levels etc. only are to be used.
Any inaccuracies etc. must be notified to the architect.
Detail drawings and larger scale drawings take precedence over smaller scale drawings.
All survey drawings are a record only, a report on the structural integrity of the property shall not be deemed to have been included in such surveys.

This drawing is copyright.

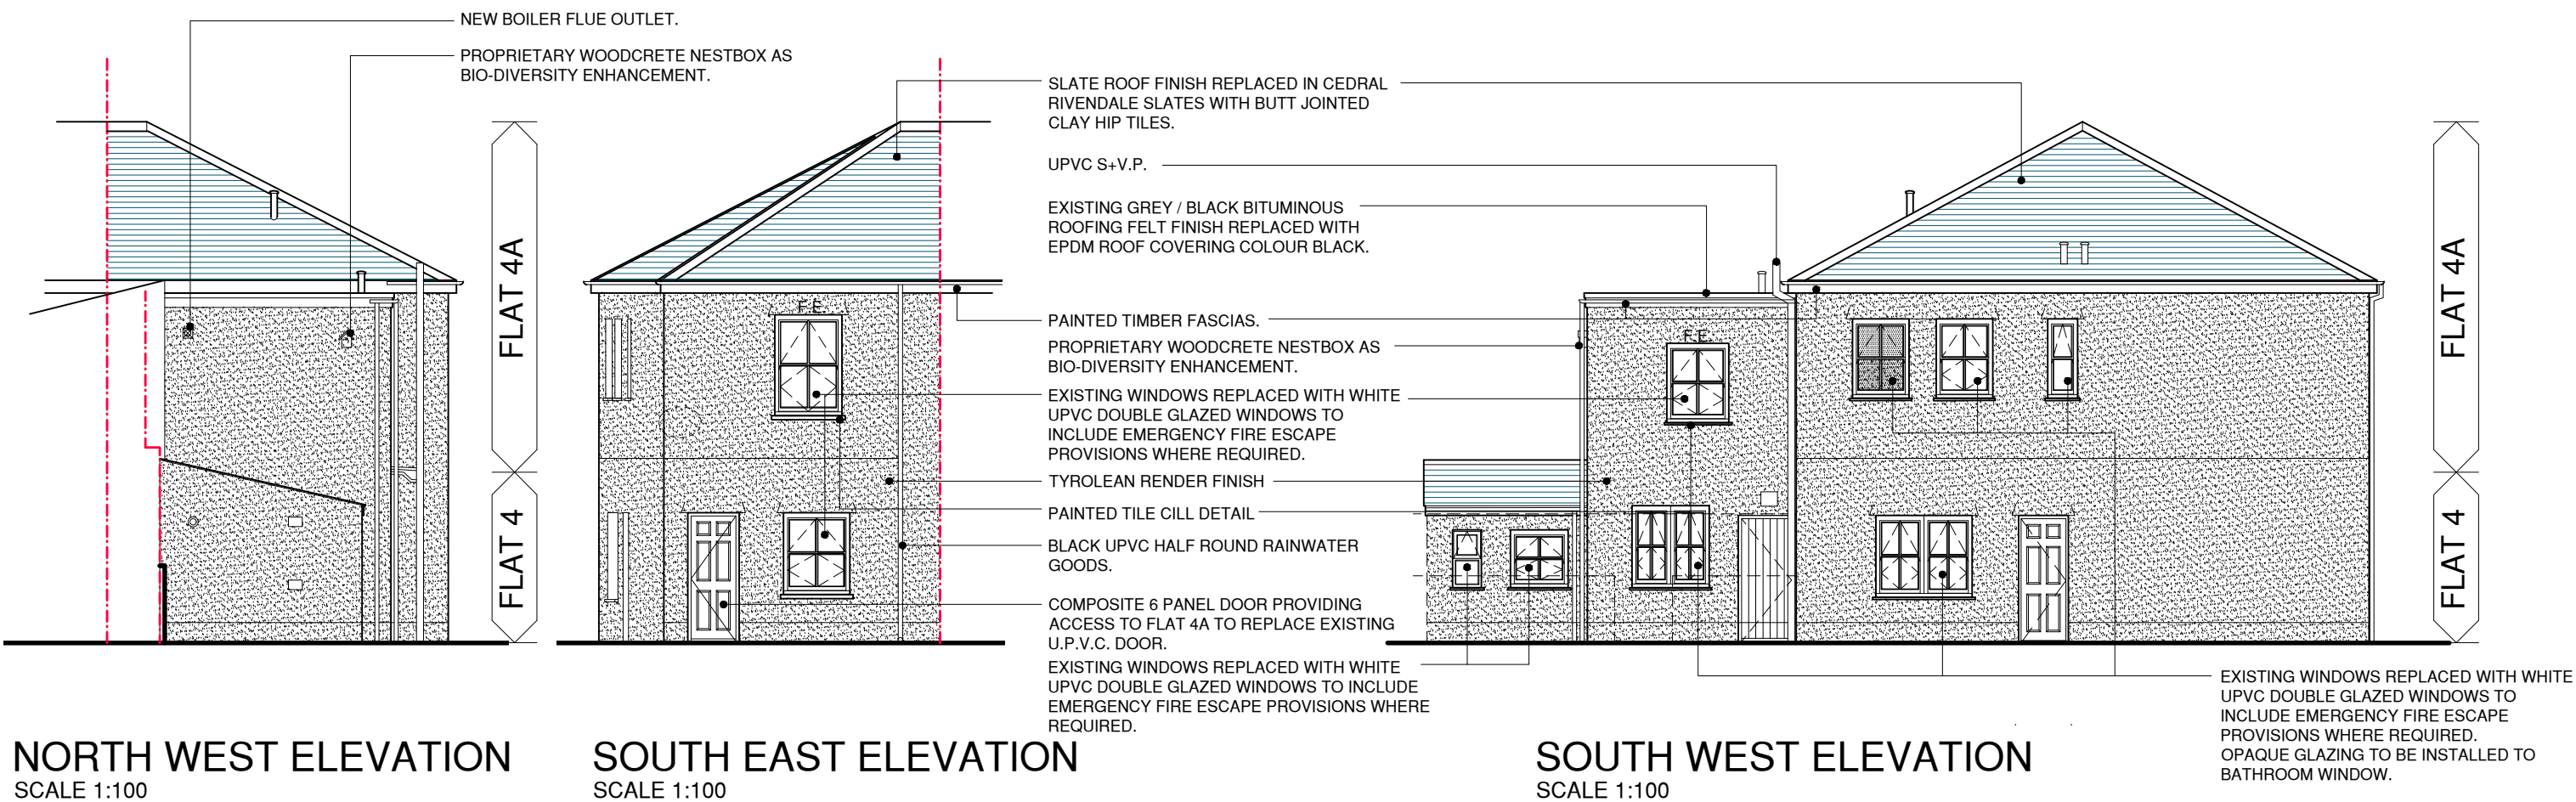

4 AND 4A NEW RUPERRA STREET
NEWPORT
NP20 2BB

Drawing No.
2605 - 02 - D

Title
FLOOR PLANS AND ELEVATIONS

DESIGN PROPOSALS

Scale
AS SHOWN @ A1

Date
MAY 2026

Drawn/Checked by
JCL

Morgan & Horowskyj Architects LLP
The School Room, Castle Street, Abergavenny, Monmouthshire, NP7 5EE
Tel 01873 852465/855273 Email andrew@morganhorowskyj.co.uk www.morganhorowskyj.co.uk

Revision	Description	Drawn/Checked by
A - 05.06.2026	N.W. ELEVATION ADDED	JCL / LTM
B - 01.09.2026	GROUND FLOOR INCLUDED IN PROJECT AND GROUND FLOOR WINDOWS AND DOOR PROPOSALS	JCL / LTM
C - 16.09.2026	REAR DOOR TO FLAT 4 AMENDED	JCL / LTM
D - 22.09.2026	REAR DOOR TO FLAT 4 FURTHER AMENDED	JCL / LTM