


Scaling

THIS SHOULD MEASURE 70mm WHEN PRINTED CORRECTLY

This drawing is the copyright of Roberts Limbrick Ltd and should not be reproduced in whole or in part, or used in any manner whatsoever without their written permission.
Responsibility is not accepted for errors made by others in scaling from this drawing. Use only figured dimensions and report any discrepancies or omissions to Roberts Limbrick immediately.

Drawing Revisions

REV.	DATE	BY	CHK	DESCRIPTION

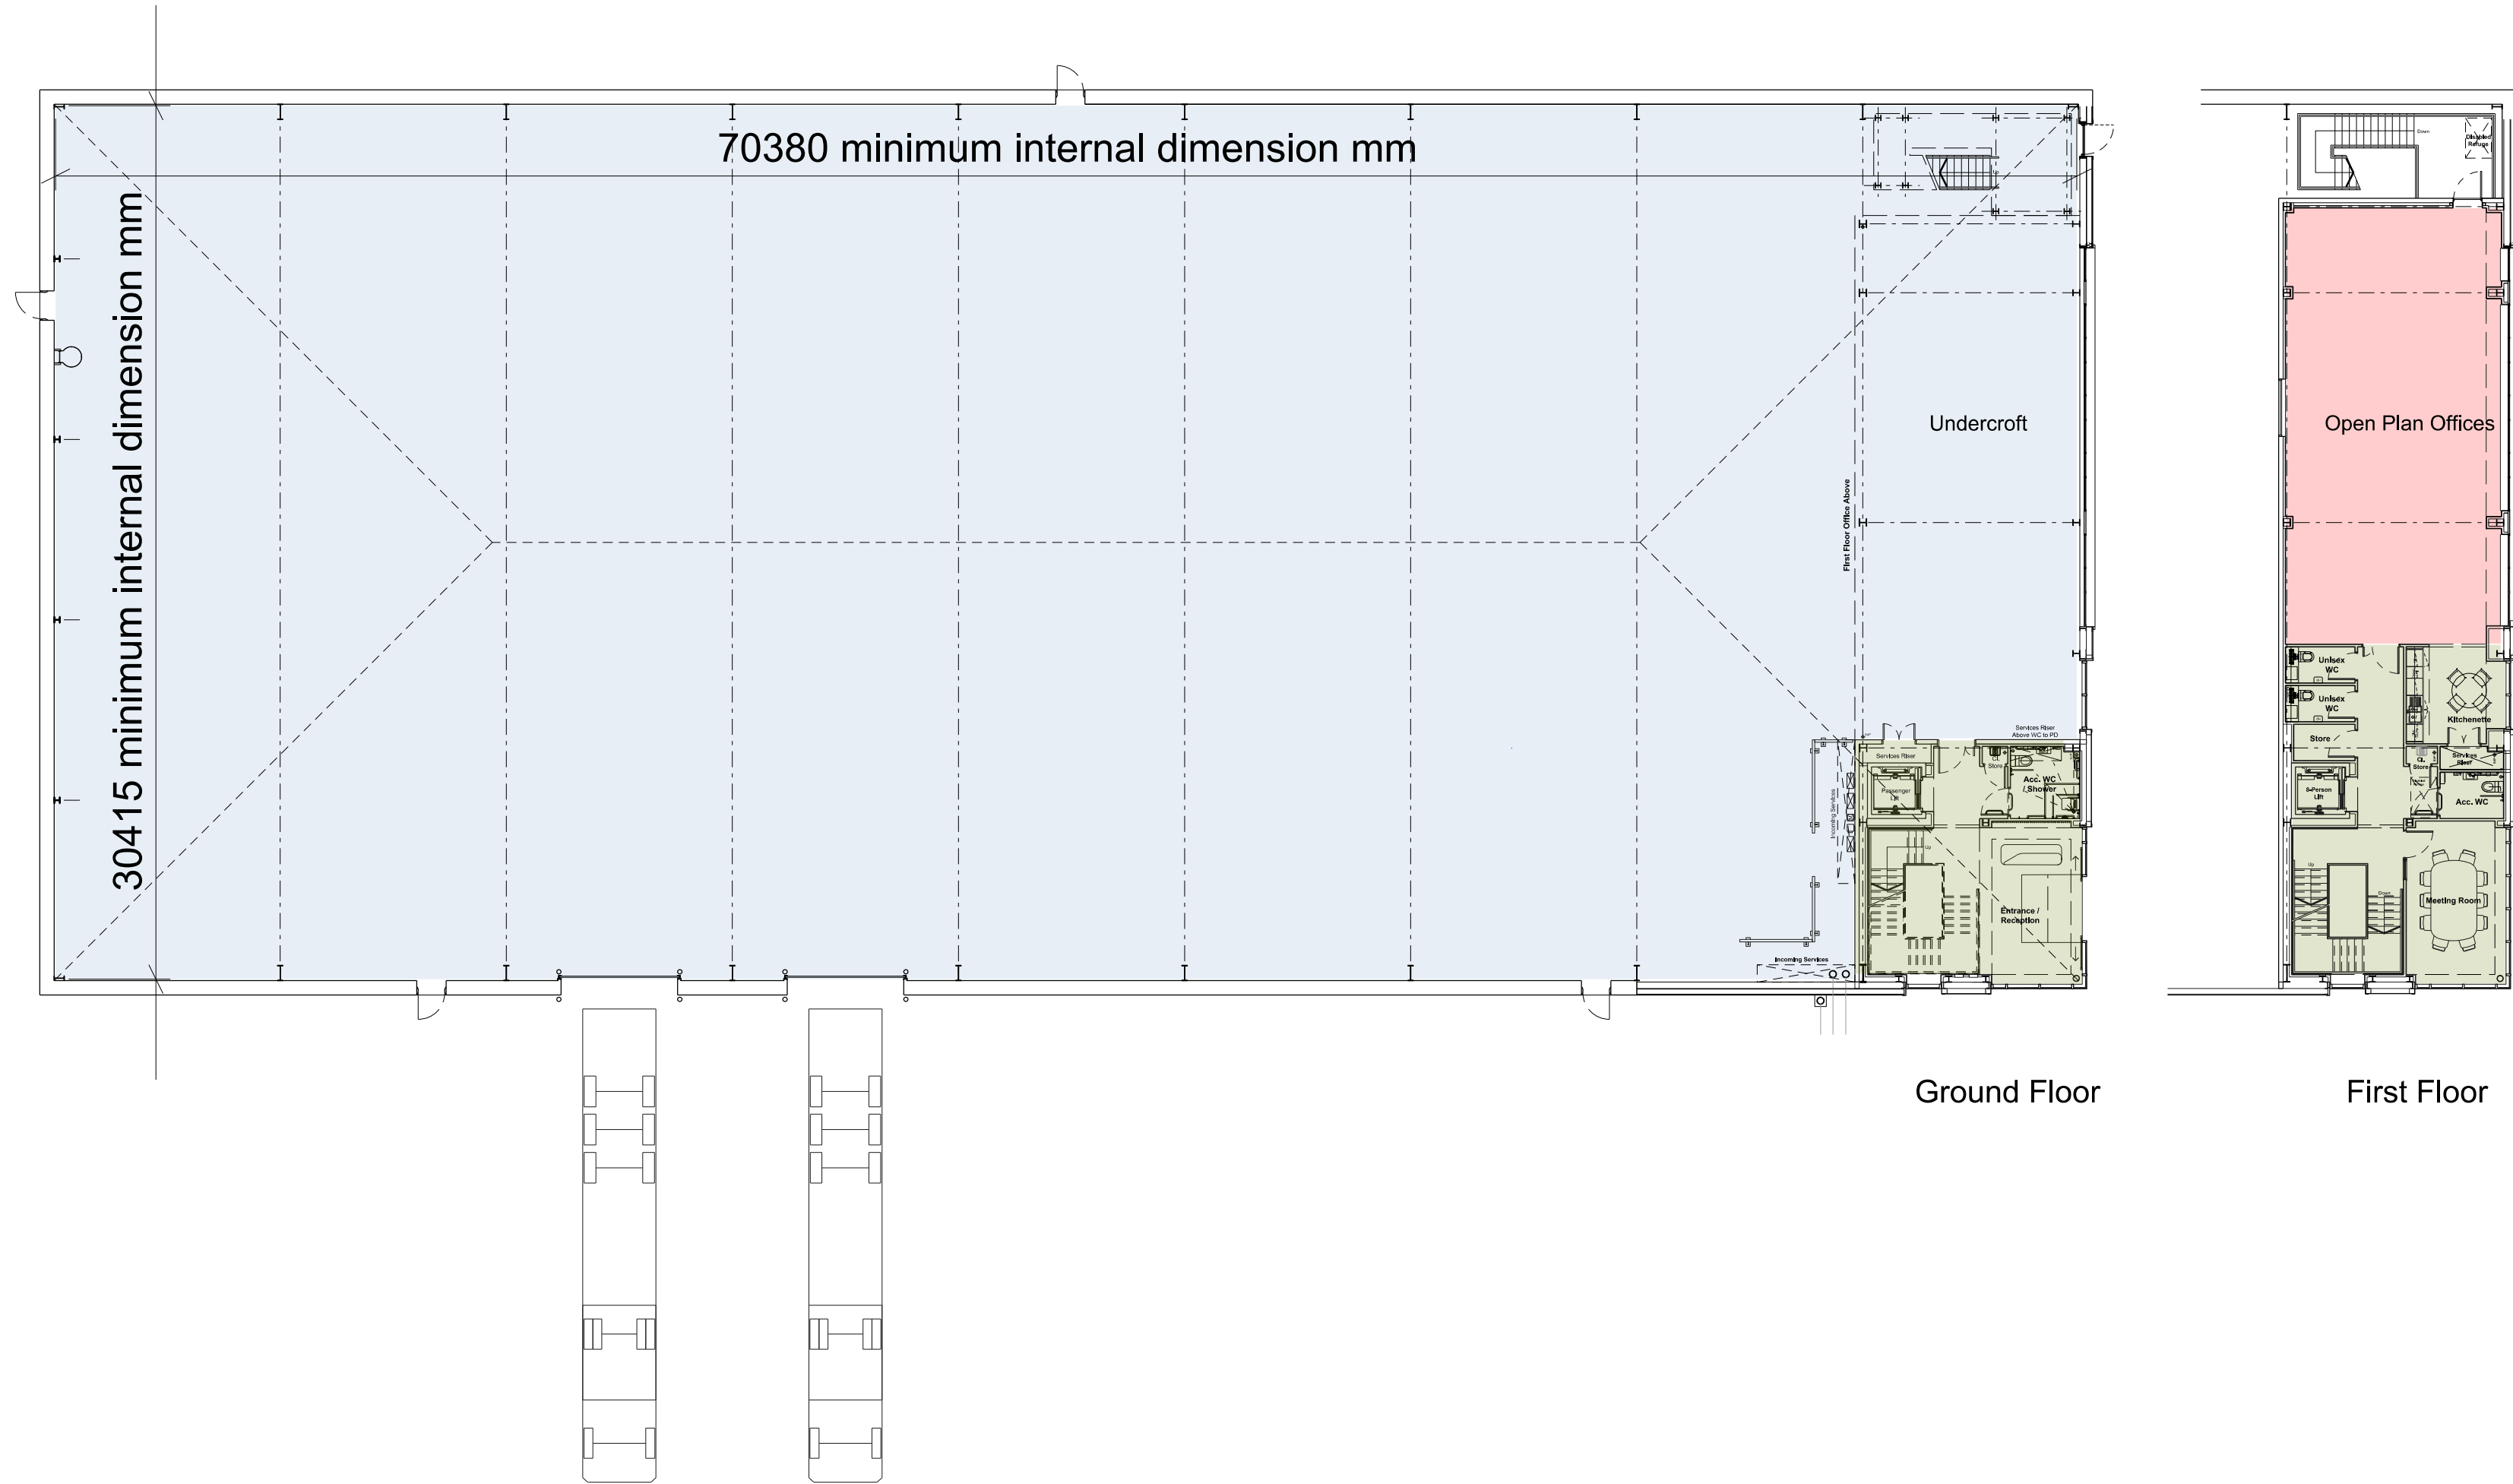


GROSS INTERNAL AREAS

Ground floor warehouse (incl. undercroft)	22338ft ²
Ground floor core (incl. party wall)	694ft ²
First floor office	1216ft ²
First floor core (incl. party wall to office)	927ft ²
Total	25,175 ft ² 2,338.83 SQ. M.

PLEASE NOTE: DIMENSIONS AND FLOOR AREAS ARE APPROXIMATE AND SUBJECT TO FINAL CONSTRUCTION DETAILS AND TOLERANCES

GROSS EXTERNAL AREAS

Ground floor	24248ft ²
First Floor	2472ft ²
Total	26,720 ft ² 2,482.37 SQ. M.

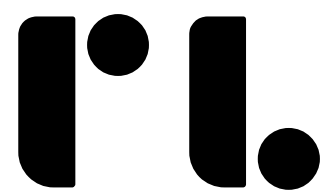

Roberts Limbrick

03333 405500

mail@robertslimbrick.com

robertslimbrick.com

Registered Office: England No. 06658029

Project

UNITS 19 - 21

INDURENT PARK

NEWPORT

Client



Drawing Title

PROPOSED FLOOR PLANS

UNIT 21

-

Scale

1/200 @ A1

RL Project No.

10259

Status

A3

Purpose of Issue

PLANNING

Project	Org	Yr	Level	Type	Role
701103	• RLA	• 25	• XX	• DR	• A

Number

0009

Revision

-

