





Front Elevation

Materials:
Facing brick,
Concrete roof tiles,
Upvc windows, doors, fascias and rainwater goods to match existing development

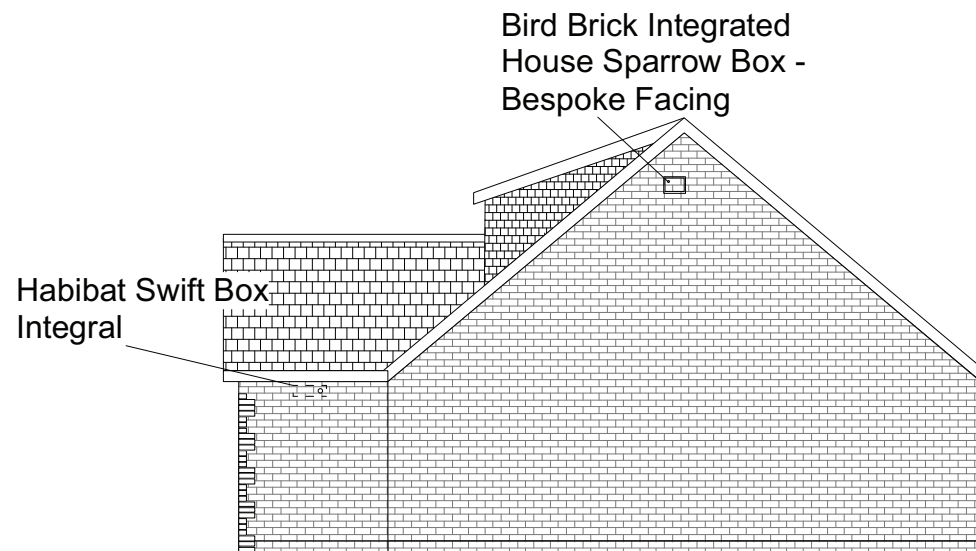


Side Elevation


Raised ridge tiles with self contained ridge
roosting area for bats along the entire ridge line
of roof

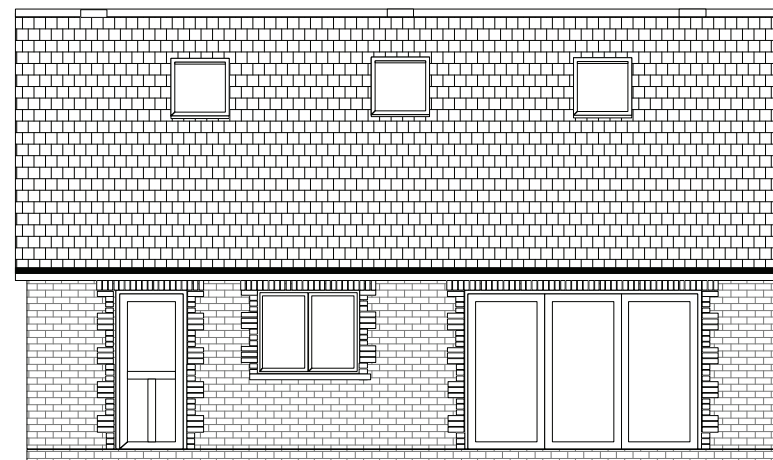

Rear Elevation

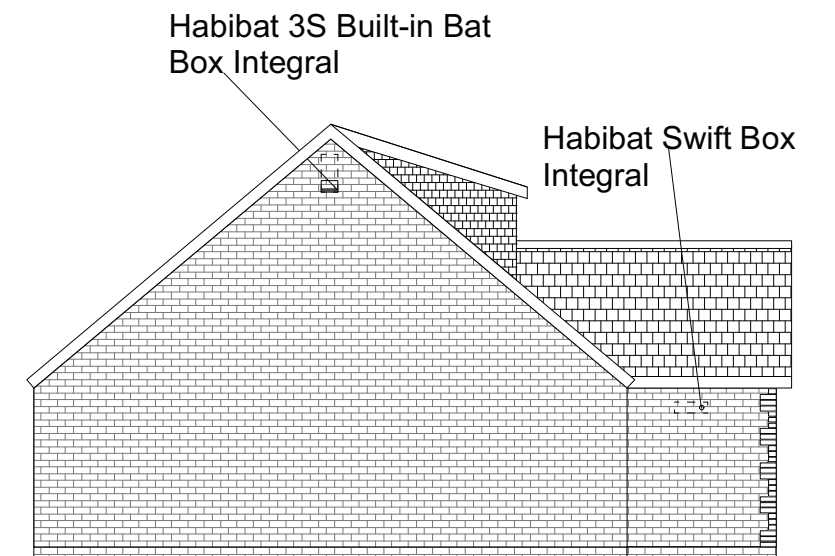

Side Elevation

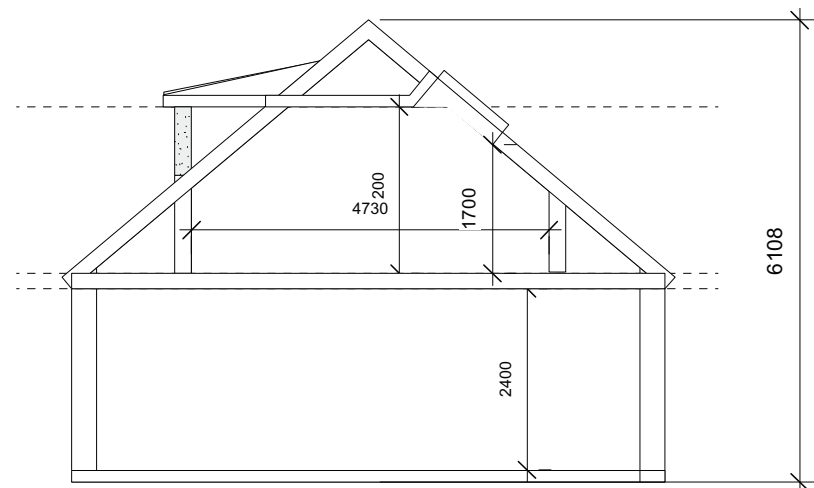

A Adjusted details
B Quoins added and Catslip roof extended

 Skerryvore Designs Ltd skerryvoredesigns.co.uk Phone 01633 897922 Mobile 07816 934352 contact@skerryvoredesigns.co.uk	JOB TITLE Land at Cwrt Camlas	DRAWING TITLE Elevations	DRAWING No. SD1028-03B
			SCALE 1:100 @ A3
			DATE March 2026