




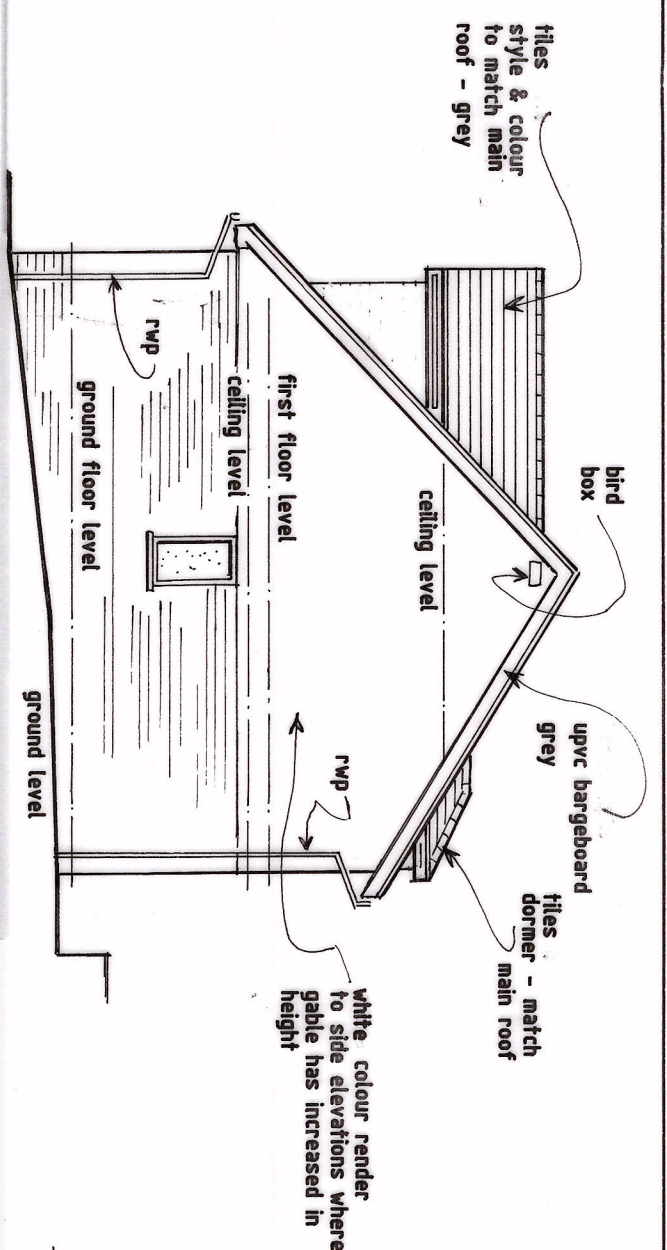


PROPOSED SIDE ELEV.

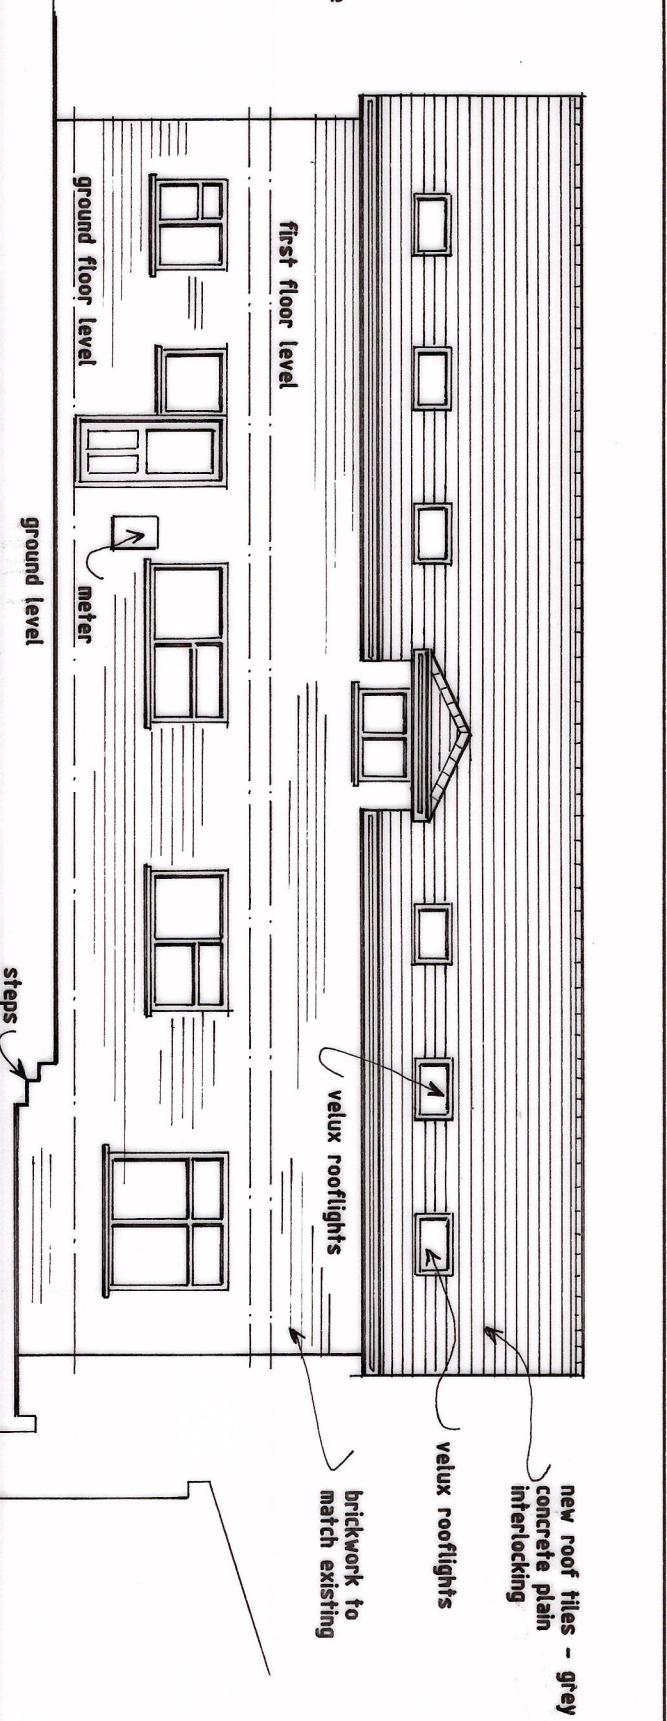


PROPOSED REAR ELEVATION

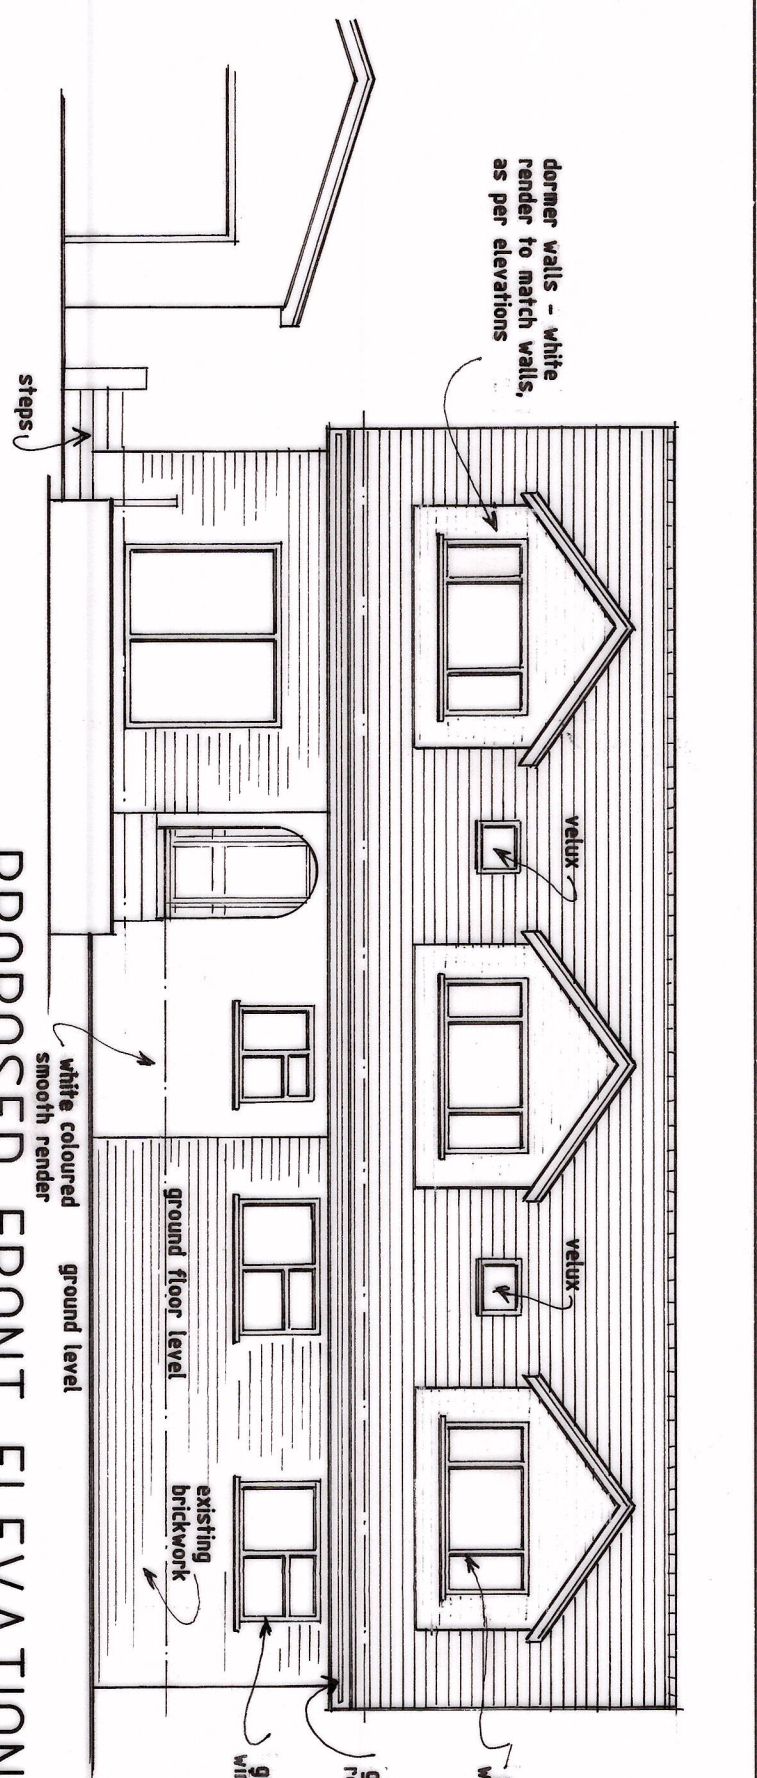

PROPOSED FRONT ELEVATION

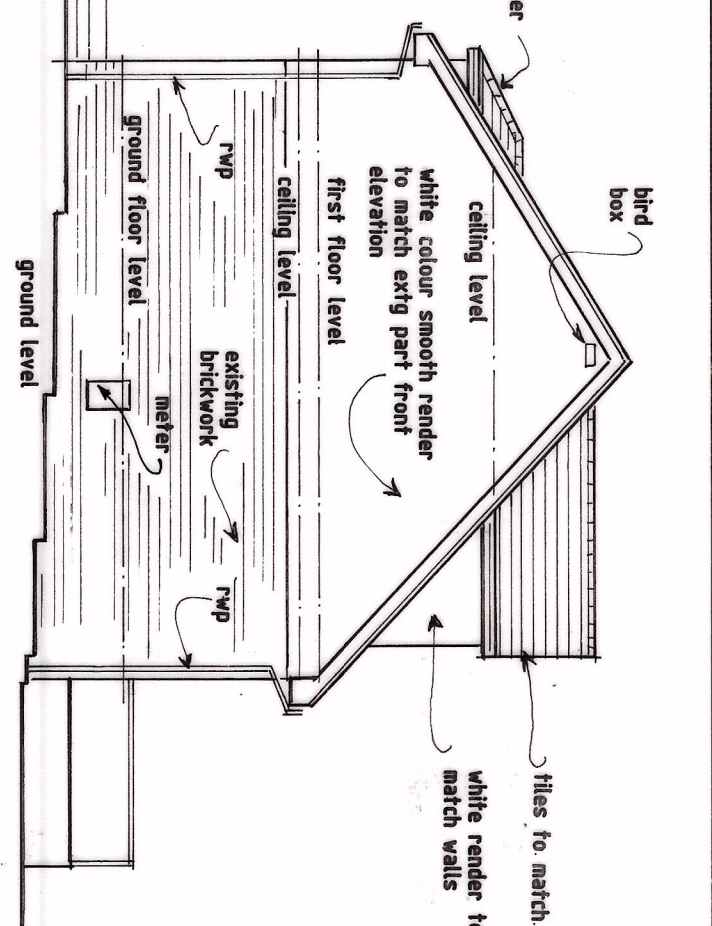


PROPOSED SIDE ELEVATION


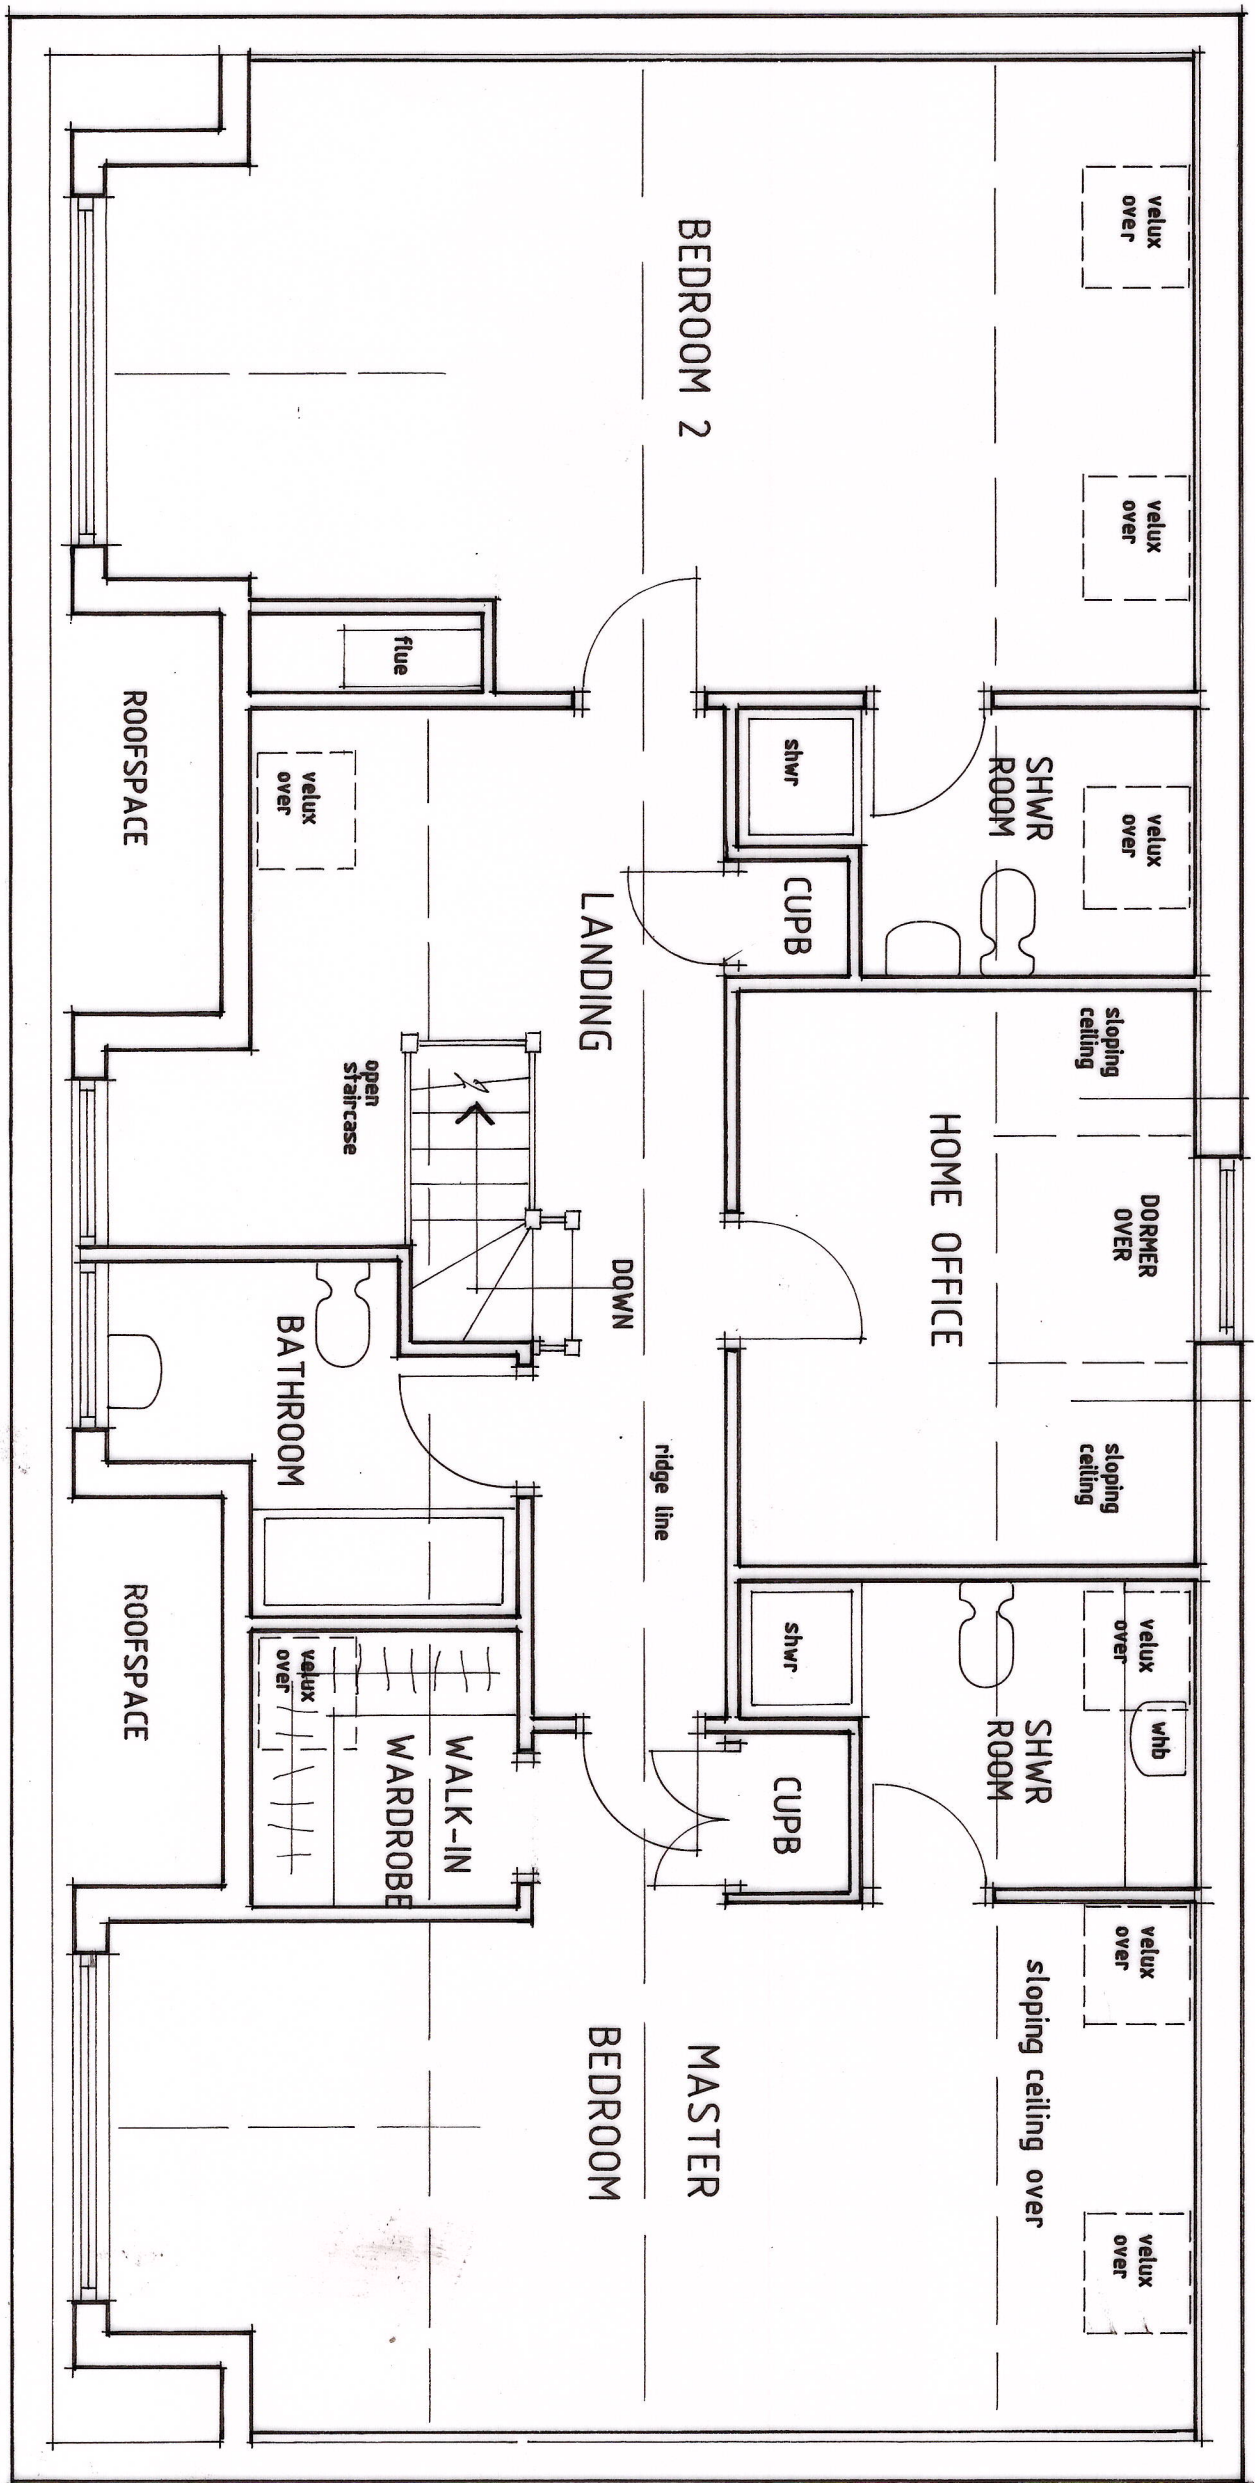


PROPOSED FIRST FLOOR PLAN

SCALE - 150

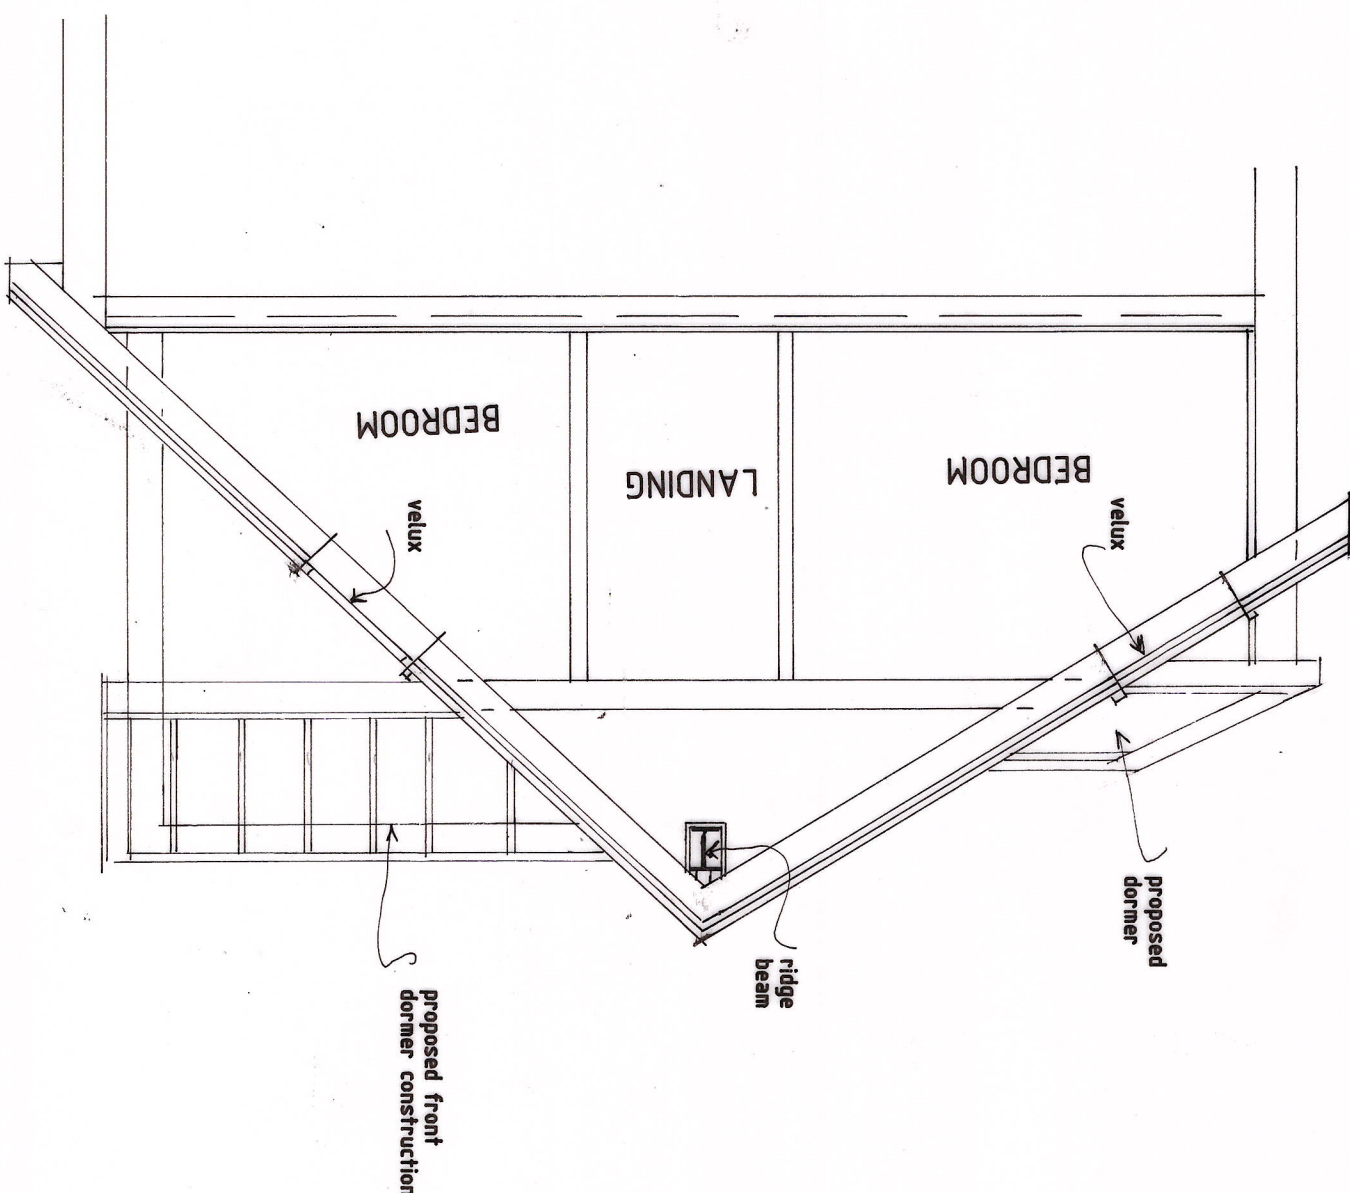

PROPOSED SECTION

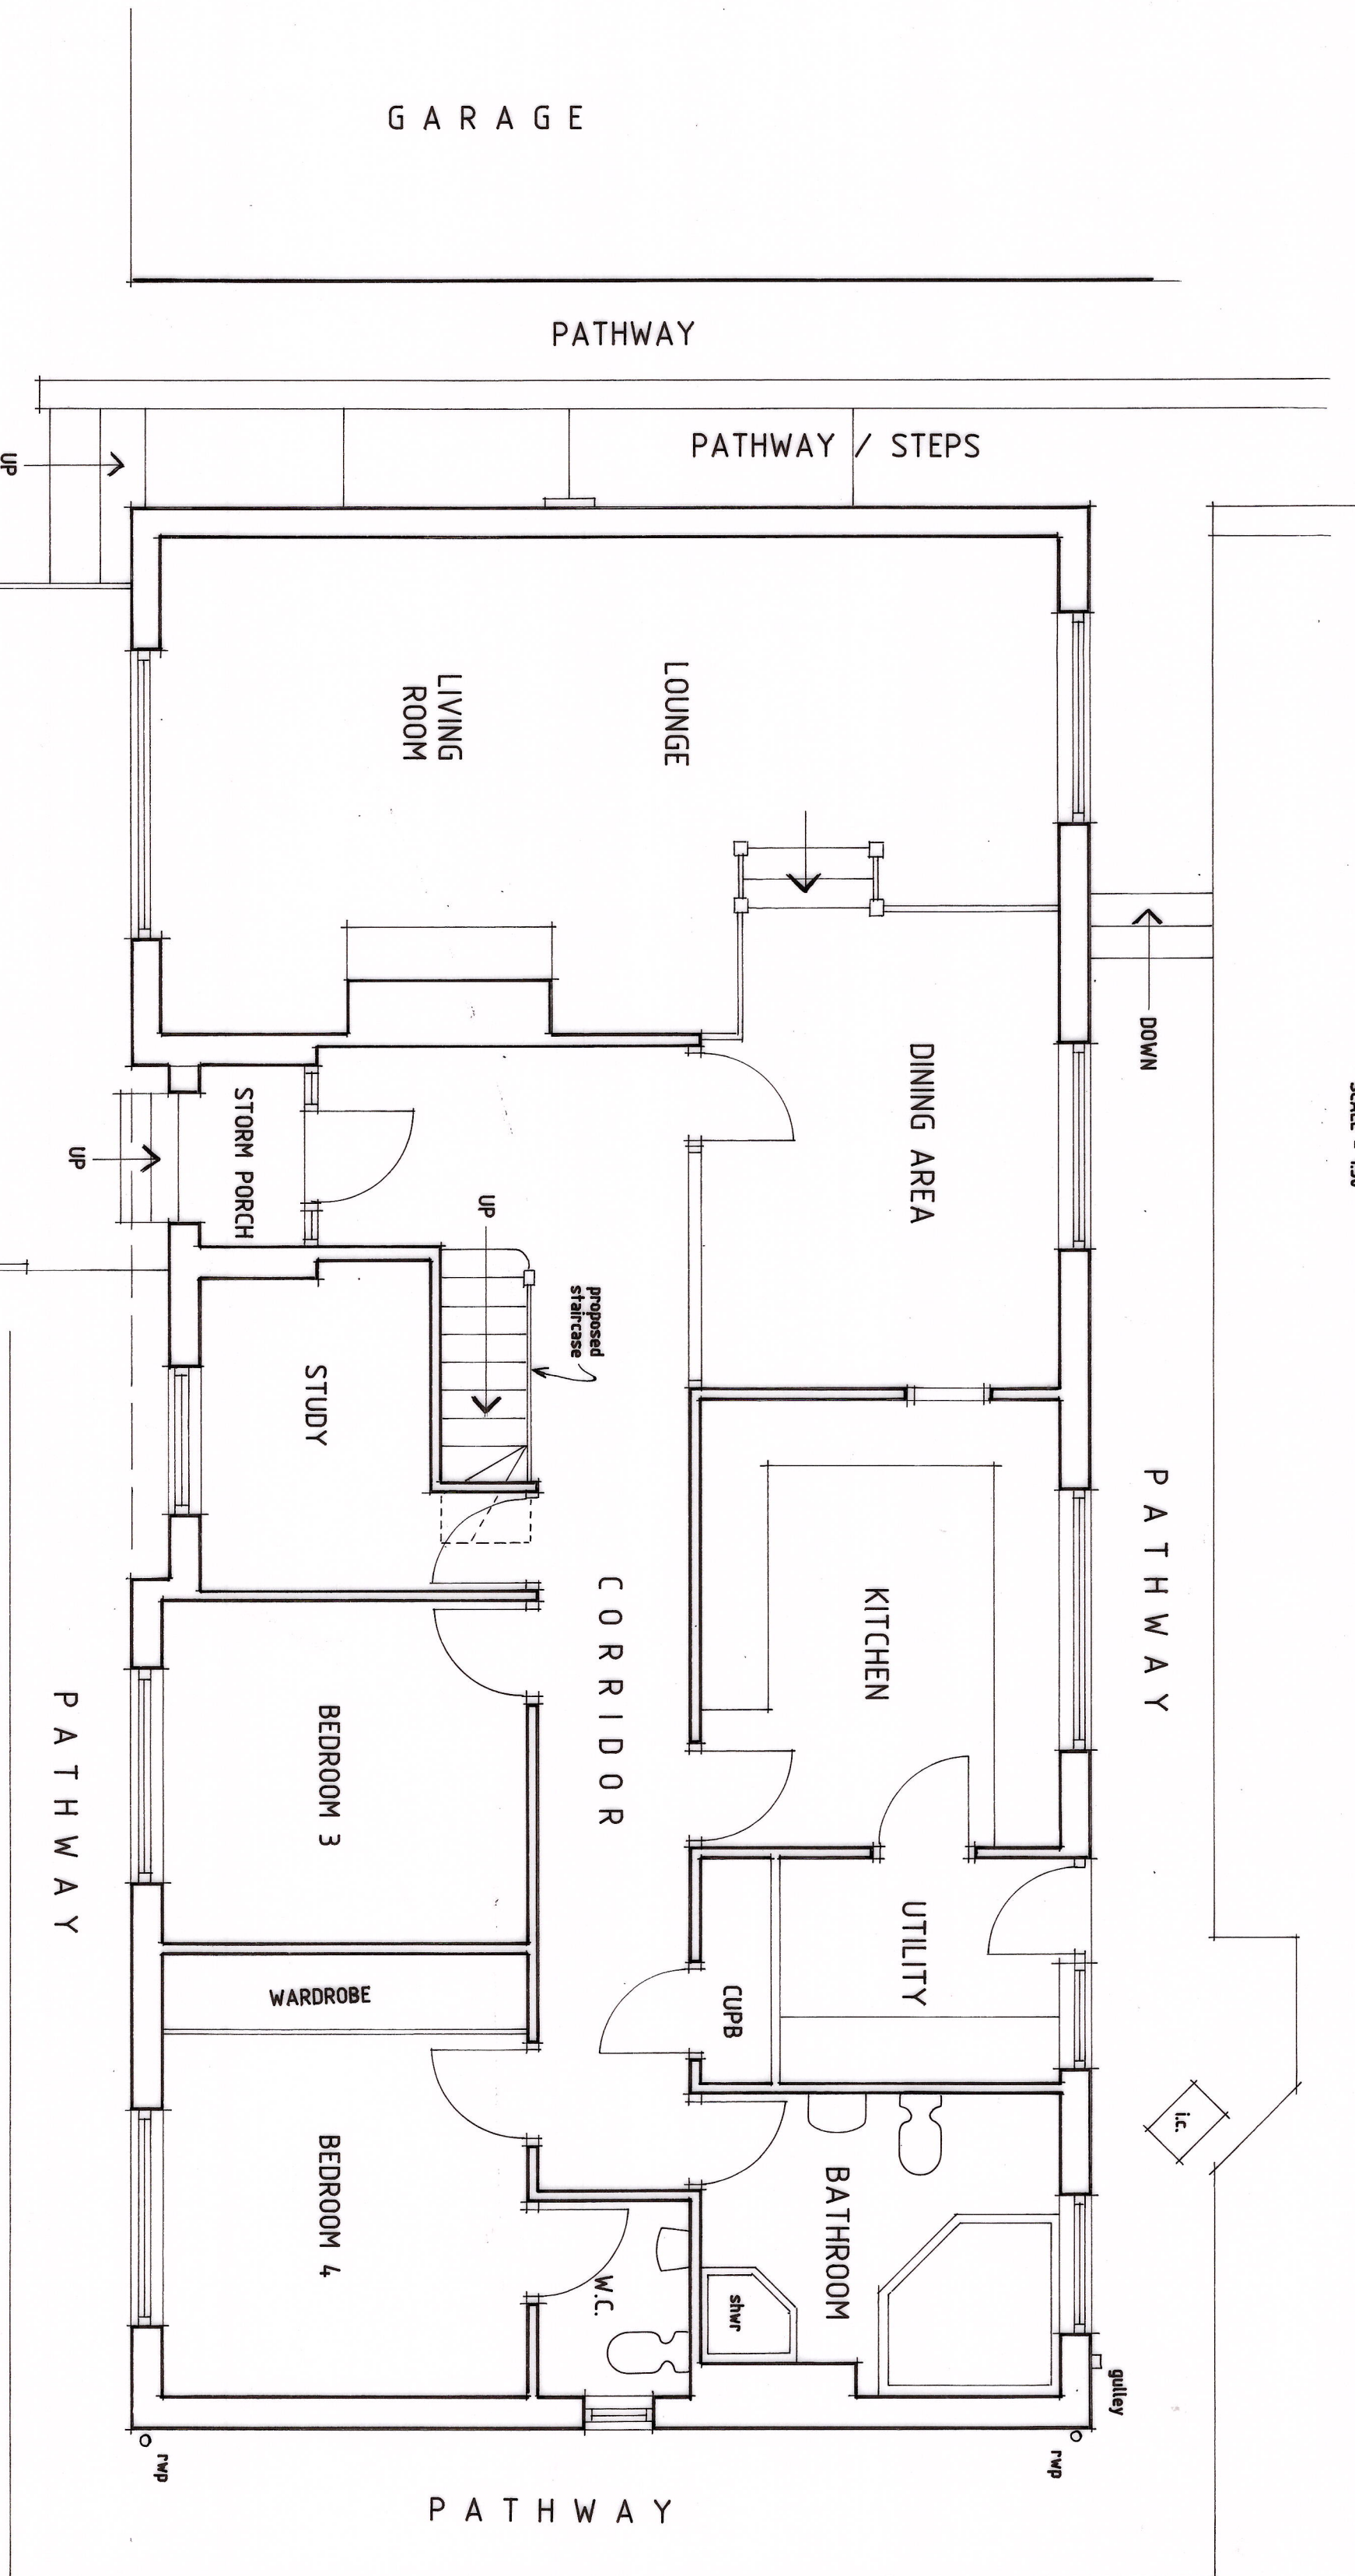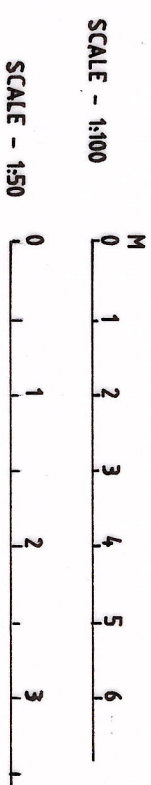

PROPOSED GROUND FLOOR PLAN

Revisions	
Ref	Description

PROPOSED FIRST FLOOR EXTENSION -
STONEWELL, LOWER ROAD,
LLANDEVAUD, NEWPORT,
SOUTH WALES, NP18 2AE.

K.W. DORRINGTON HEAR PCLAE
ARCHITECTURAL ASSOCIATES
Tel:(01633) 857566

PROPOSED

date: OCTOBER 2025

scale: PLANS- 150 & ELEVATIONS - 1:100 AT A1

drawing number: KD2043/2