

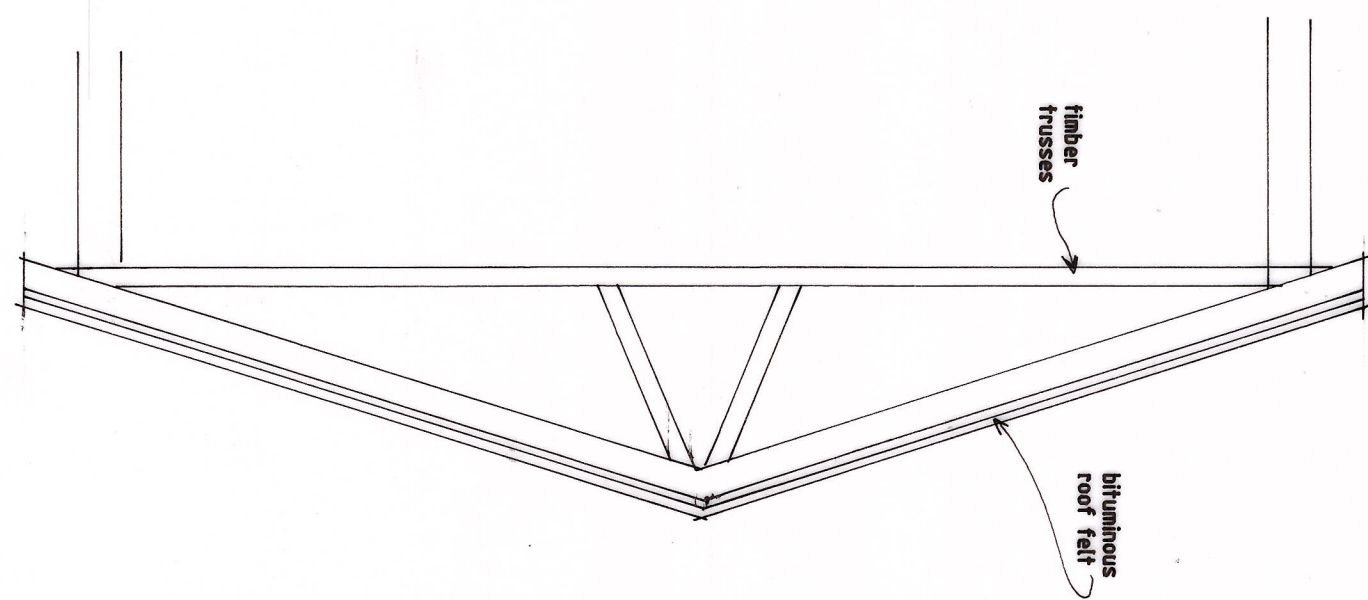
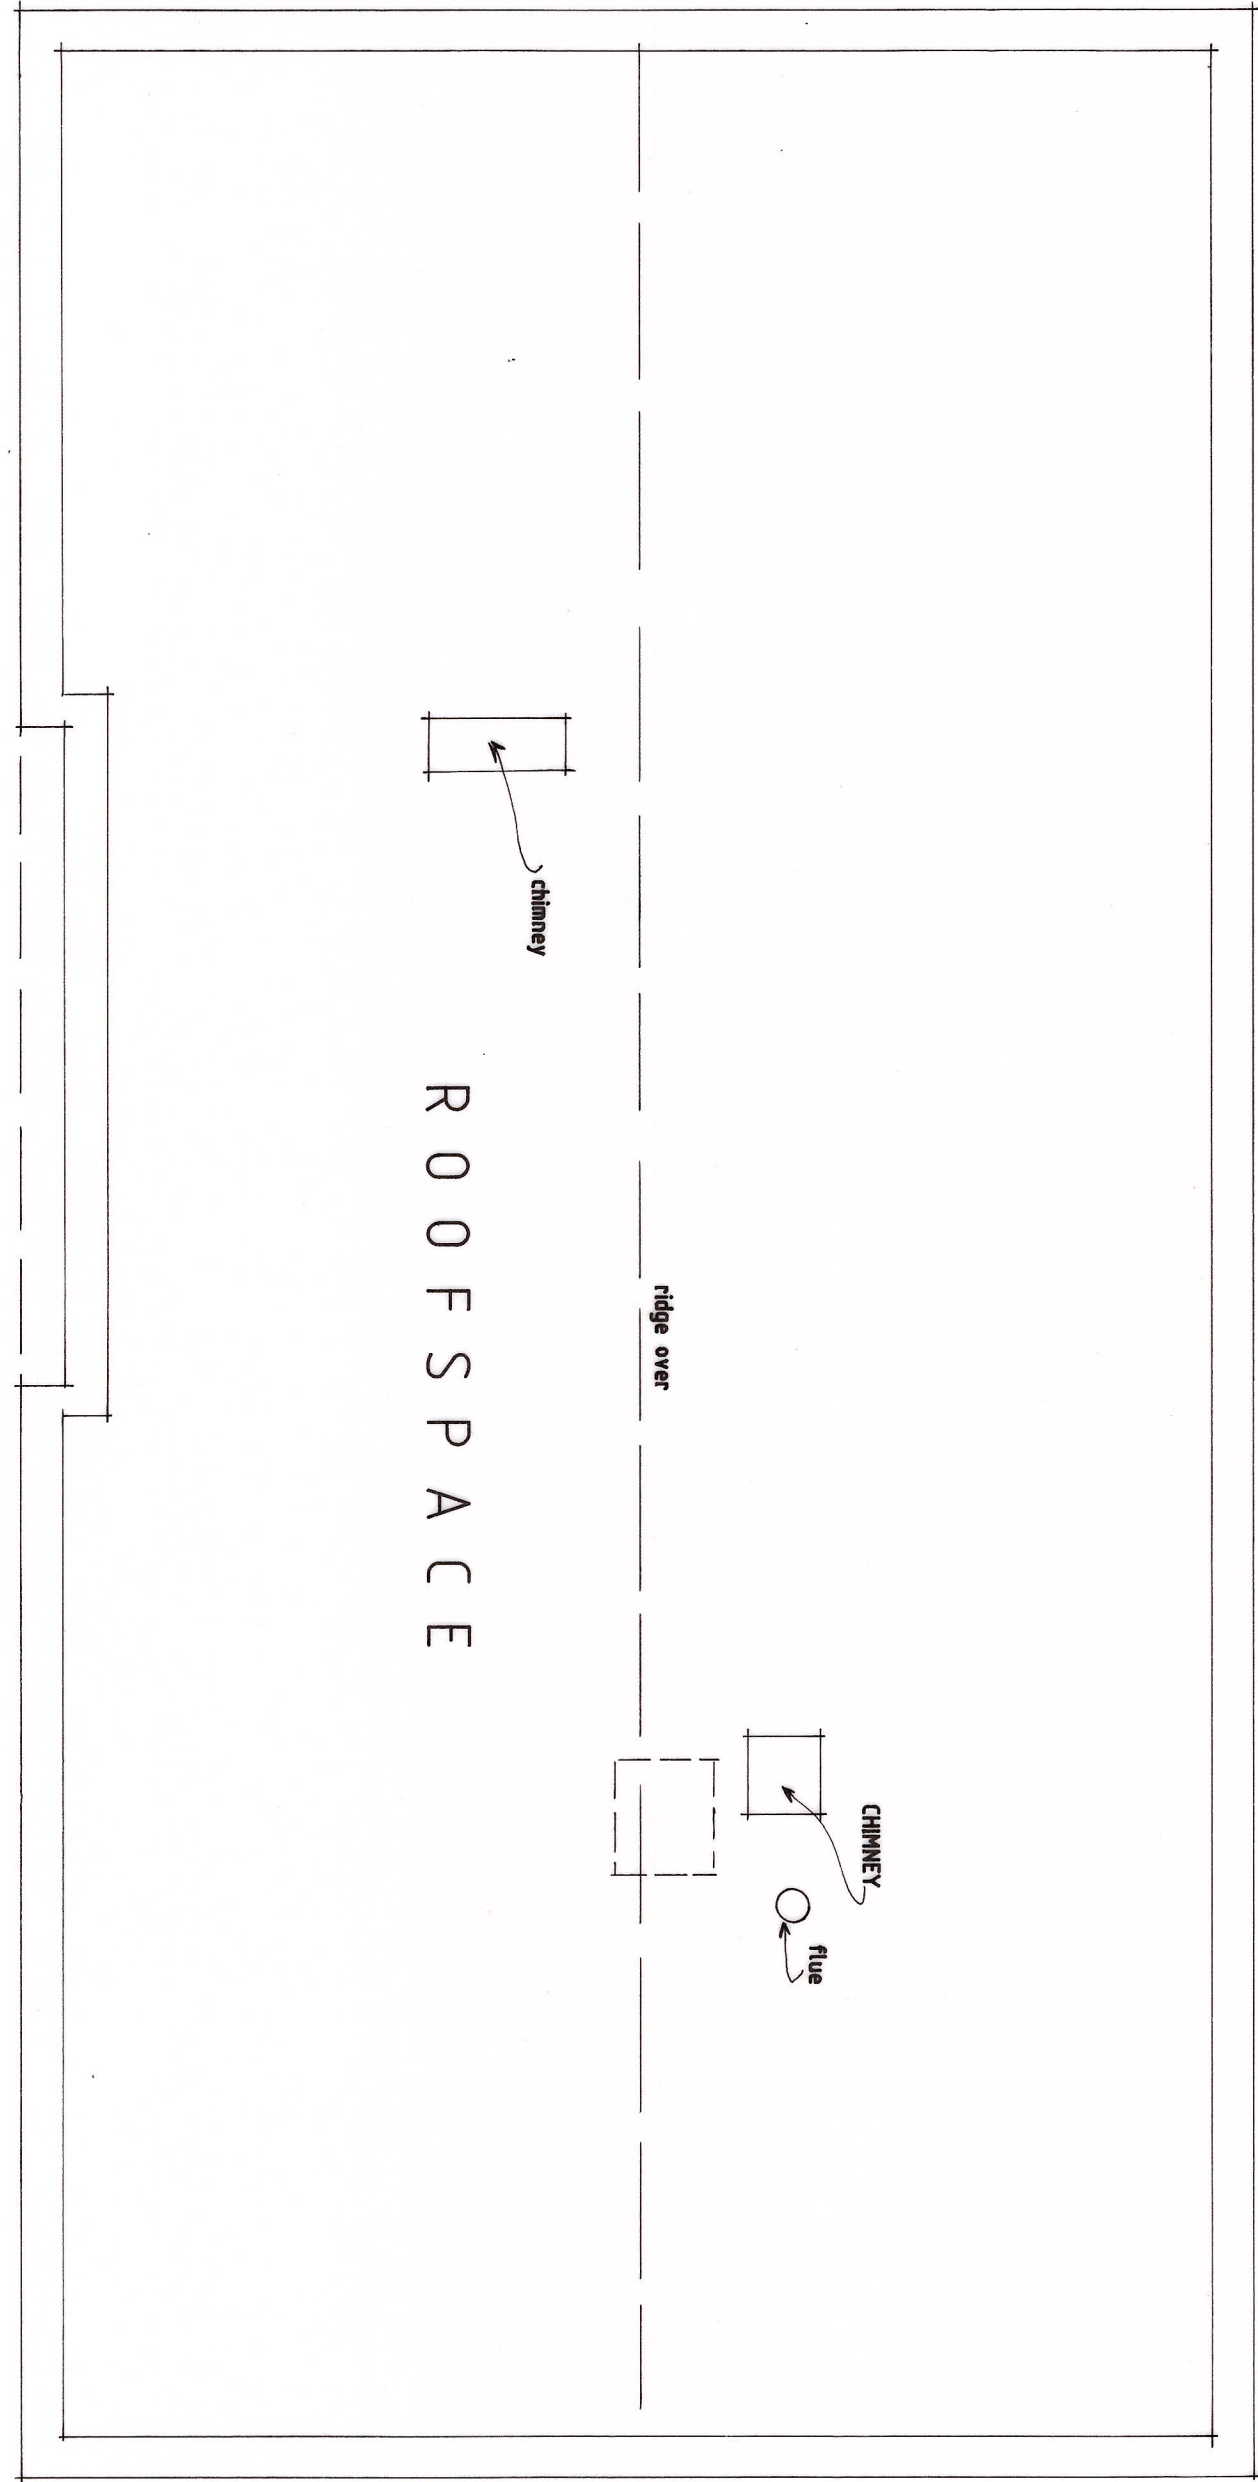
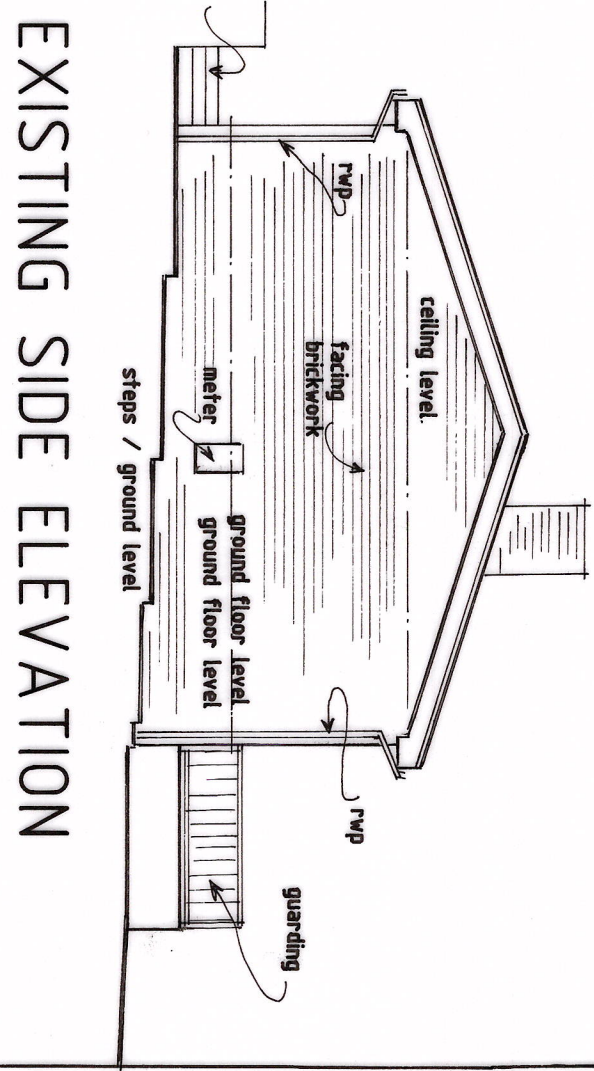
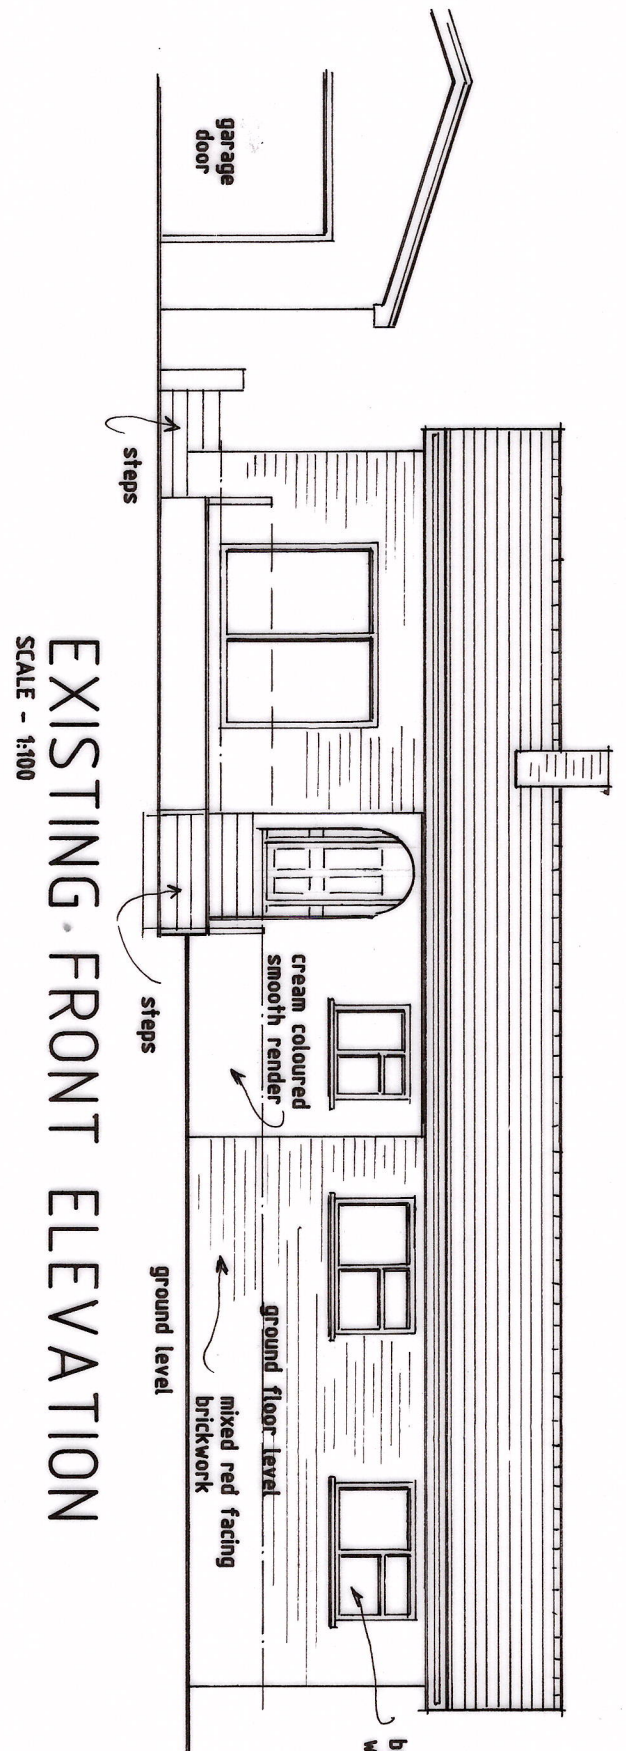
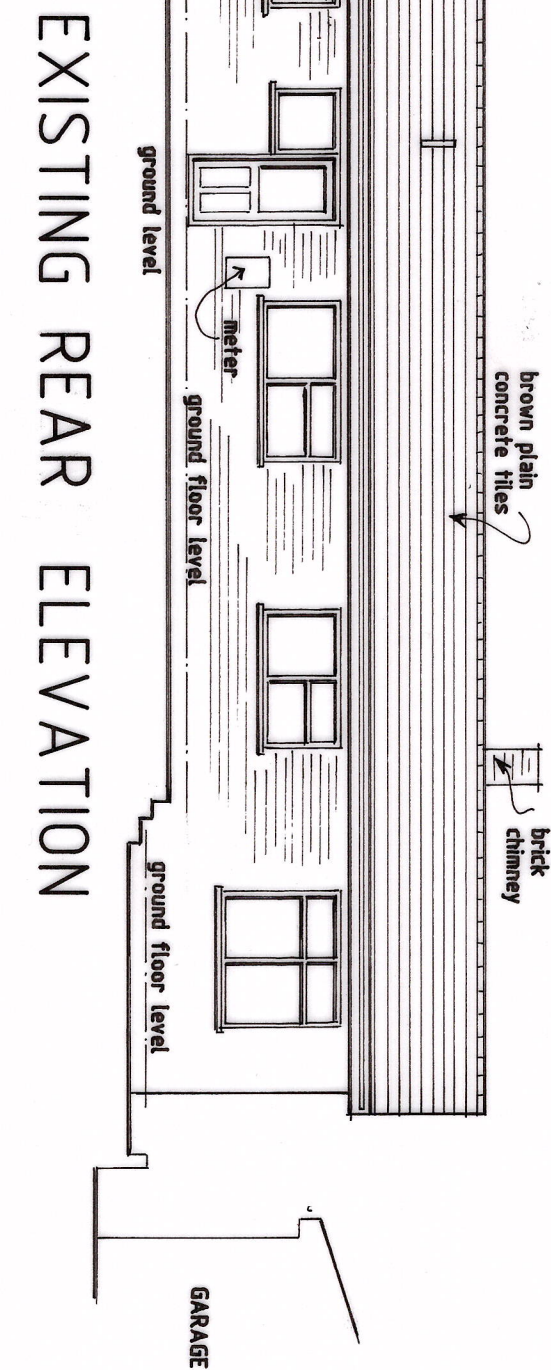
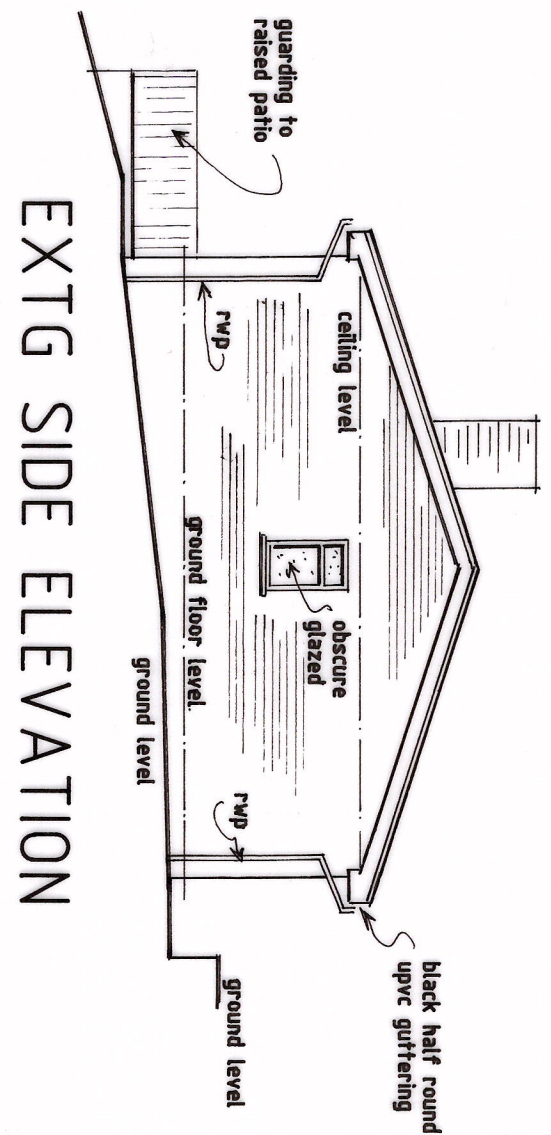


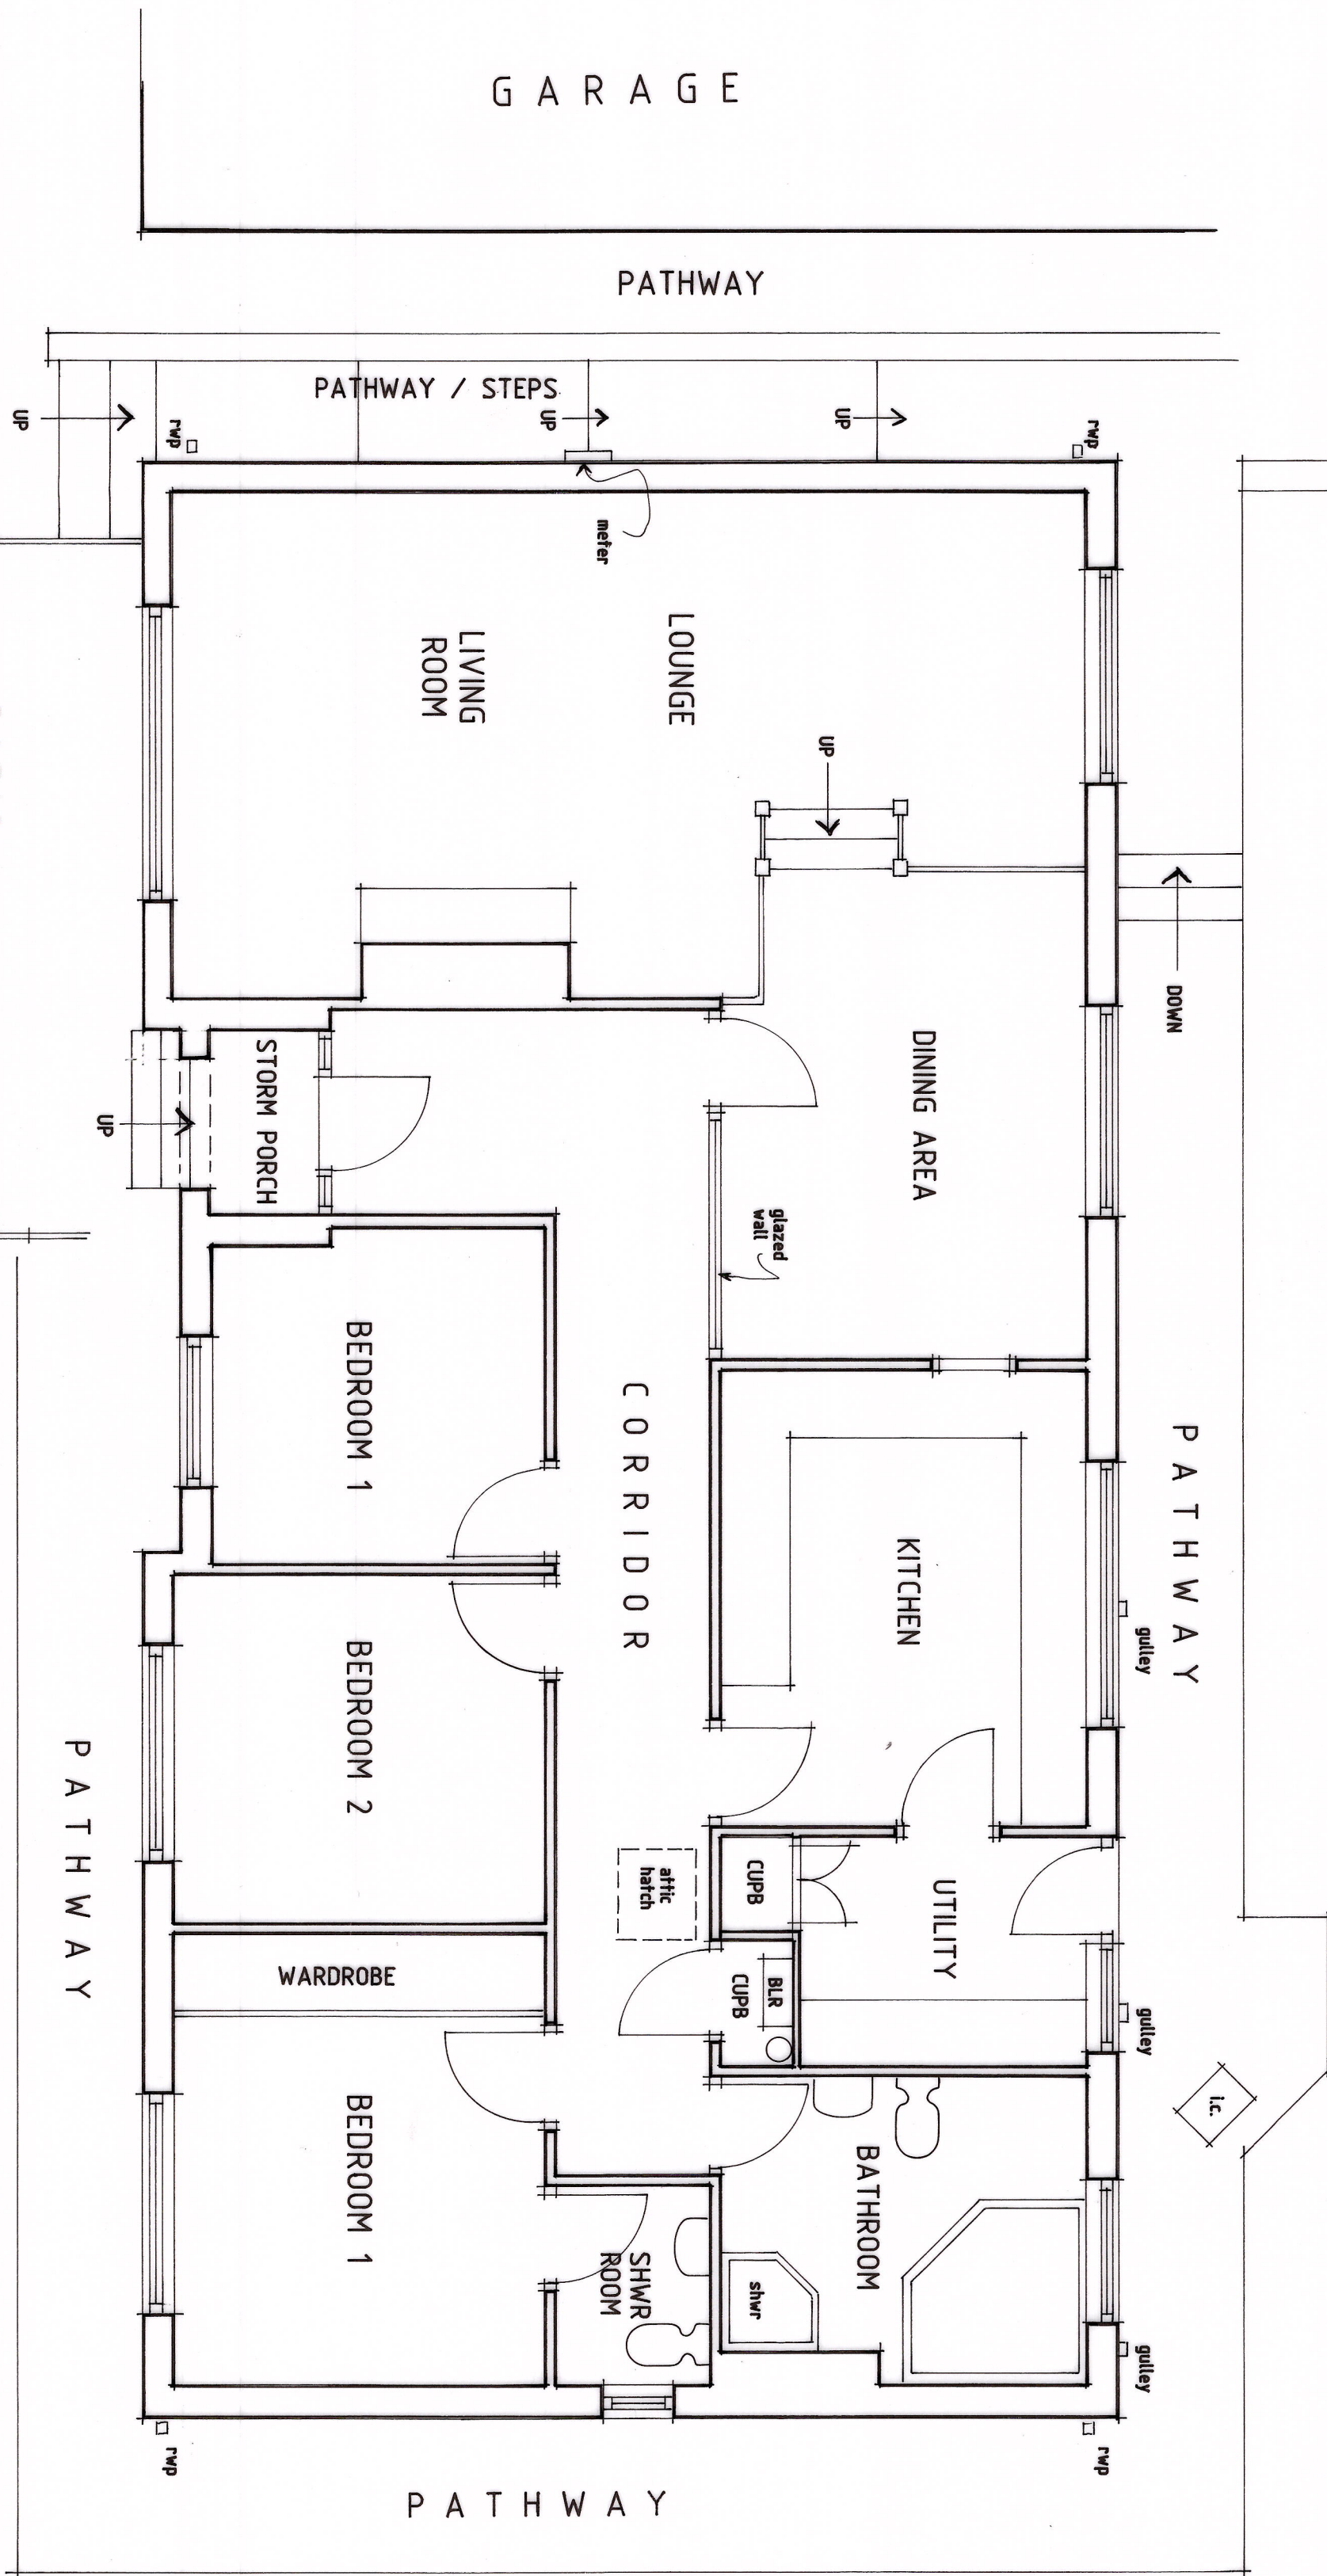

EXISTING ATTIC PLAN

EXISTING ATTIC SECTION

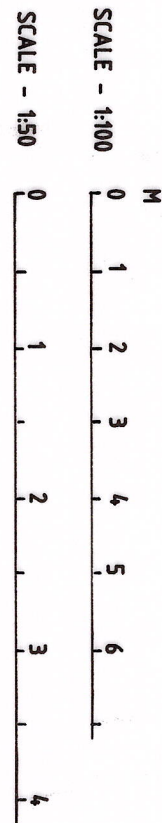

EXISTING GROUND FLOOR PLAN

Revisions	
Ref	Description
K.W. DORRINGTON NCAT MCABE ARCHITECTURAL ASSOCIATES Tel:(01633) 857566	
PROPOSED FIRST FLOOR EXTENSION - STONEWELL, LOWER ROAD, LLANDEVAUD, NEWPORT, SOUTH WALES. NP18 2AE.	
EXISTING	
date: OCTOBER 2025	
scale: PLANS - 1:50 & ELEVATIONS - 1:100 AT A1	
drawing number: KD2043/1	