
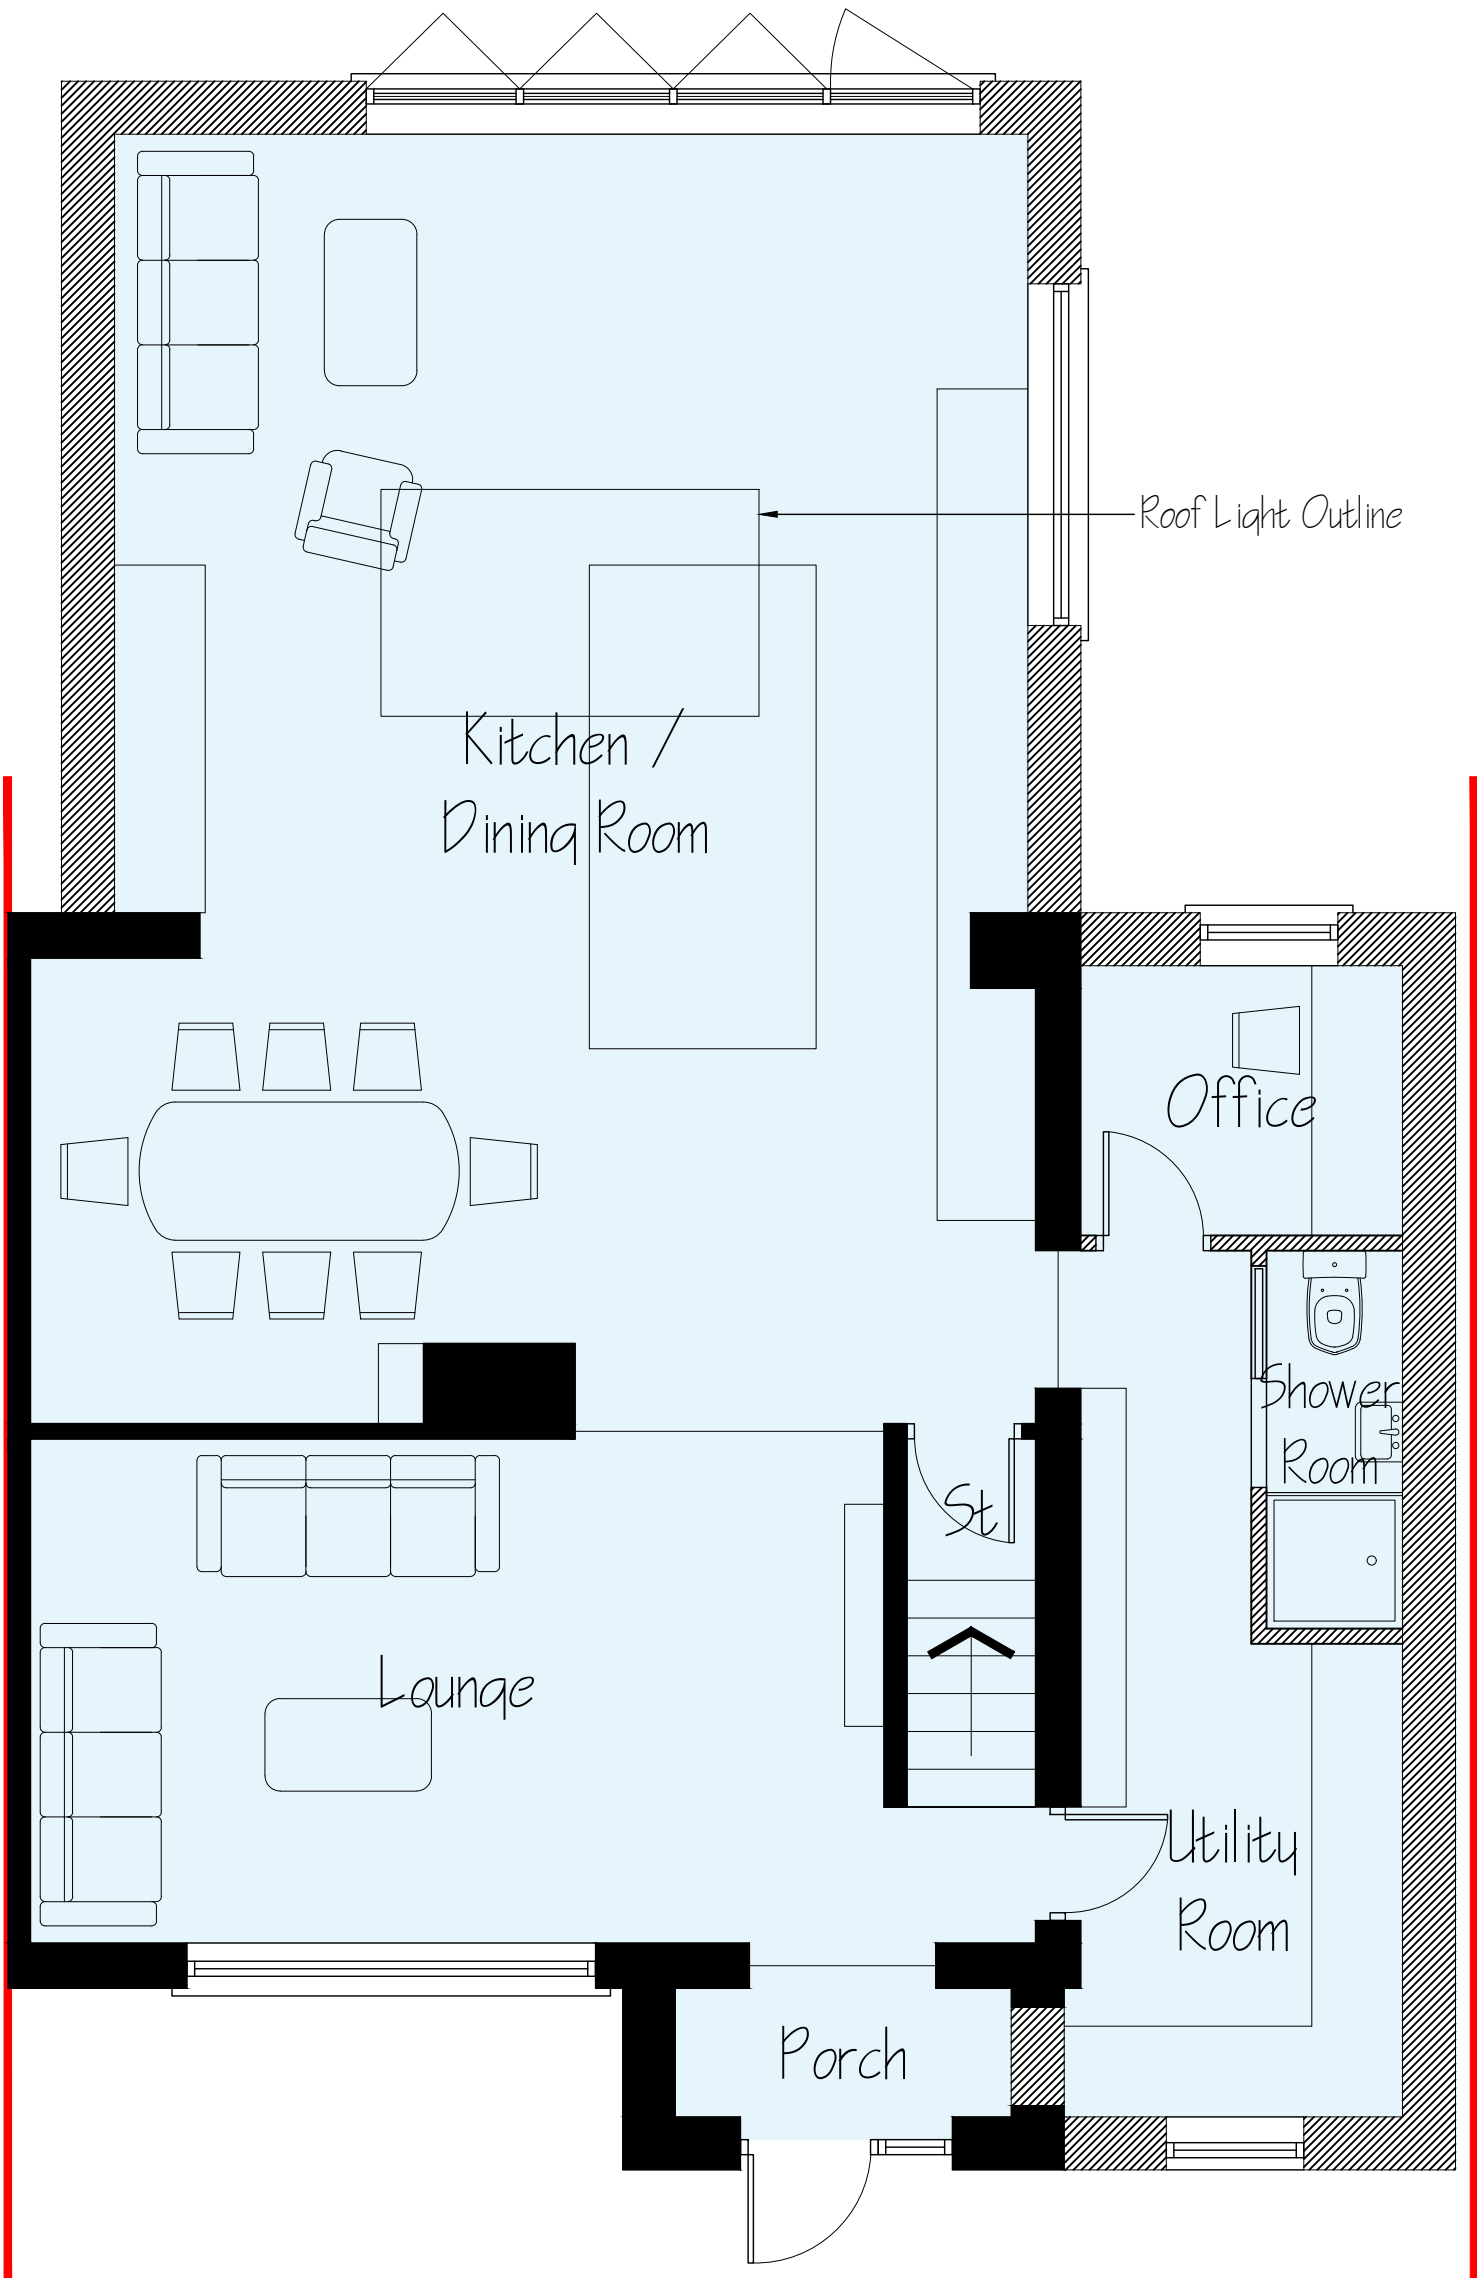
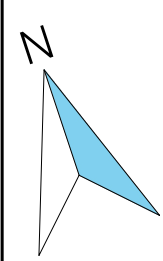


elev8architectural

Revisions:

Proposed Ground Floor Plan

 

Scale Bar

Project: 40 Laurel Rd, Bassaleg, Newport, NP10 8NT	
Drawing: Proposed Ground Floor Plan	
Scale @ A3 1:50	Date: 27.07.2026
Drawing No: PL04	