



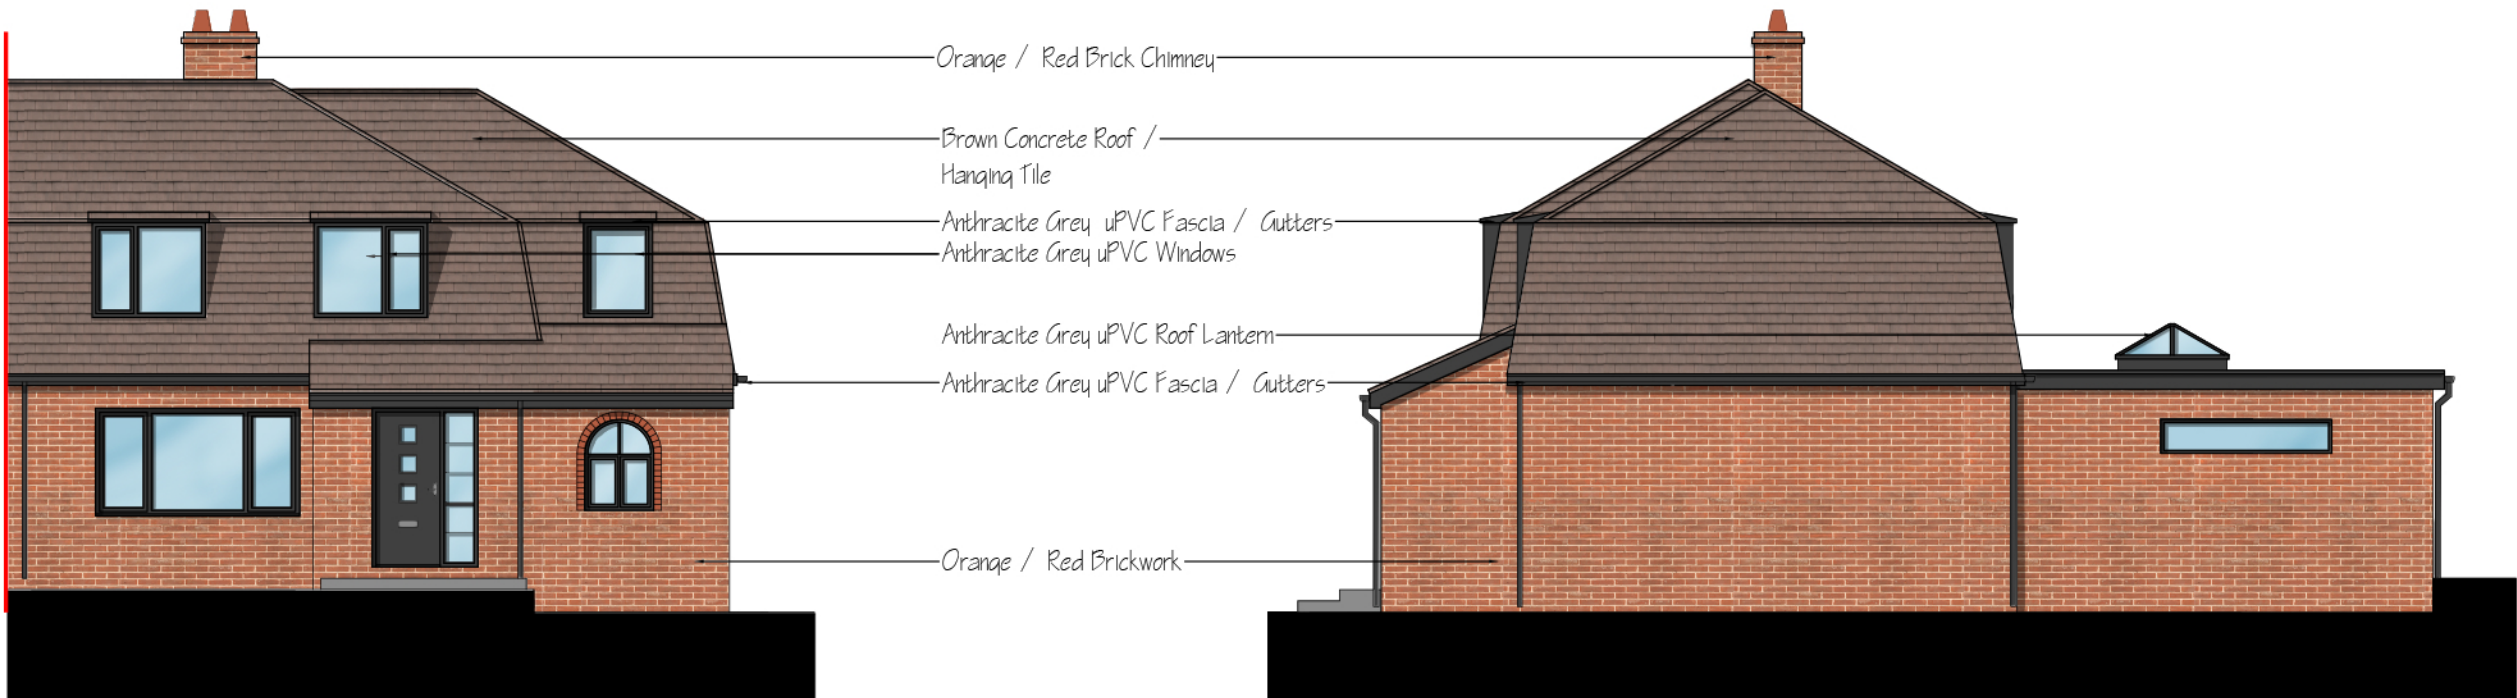


Front Elevation

Side Elevation - Right

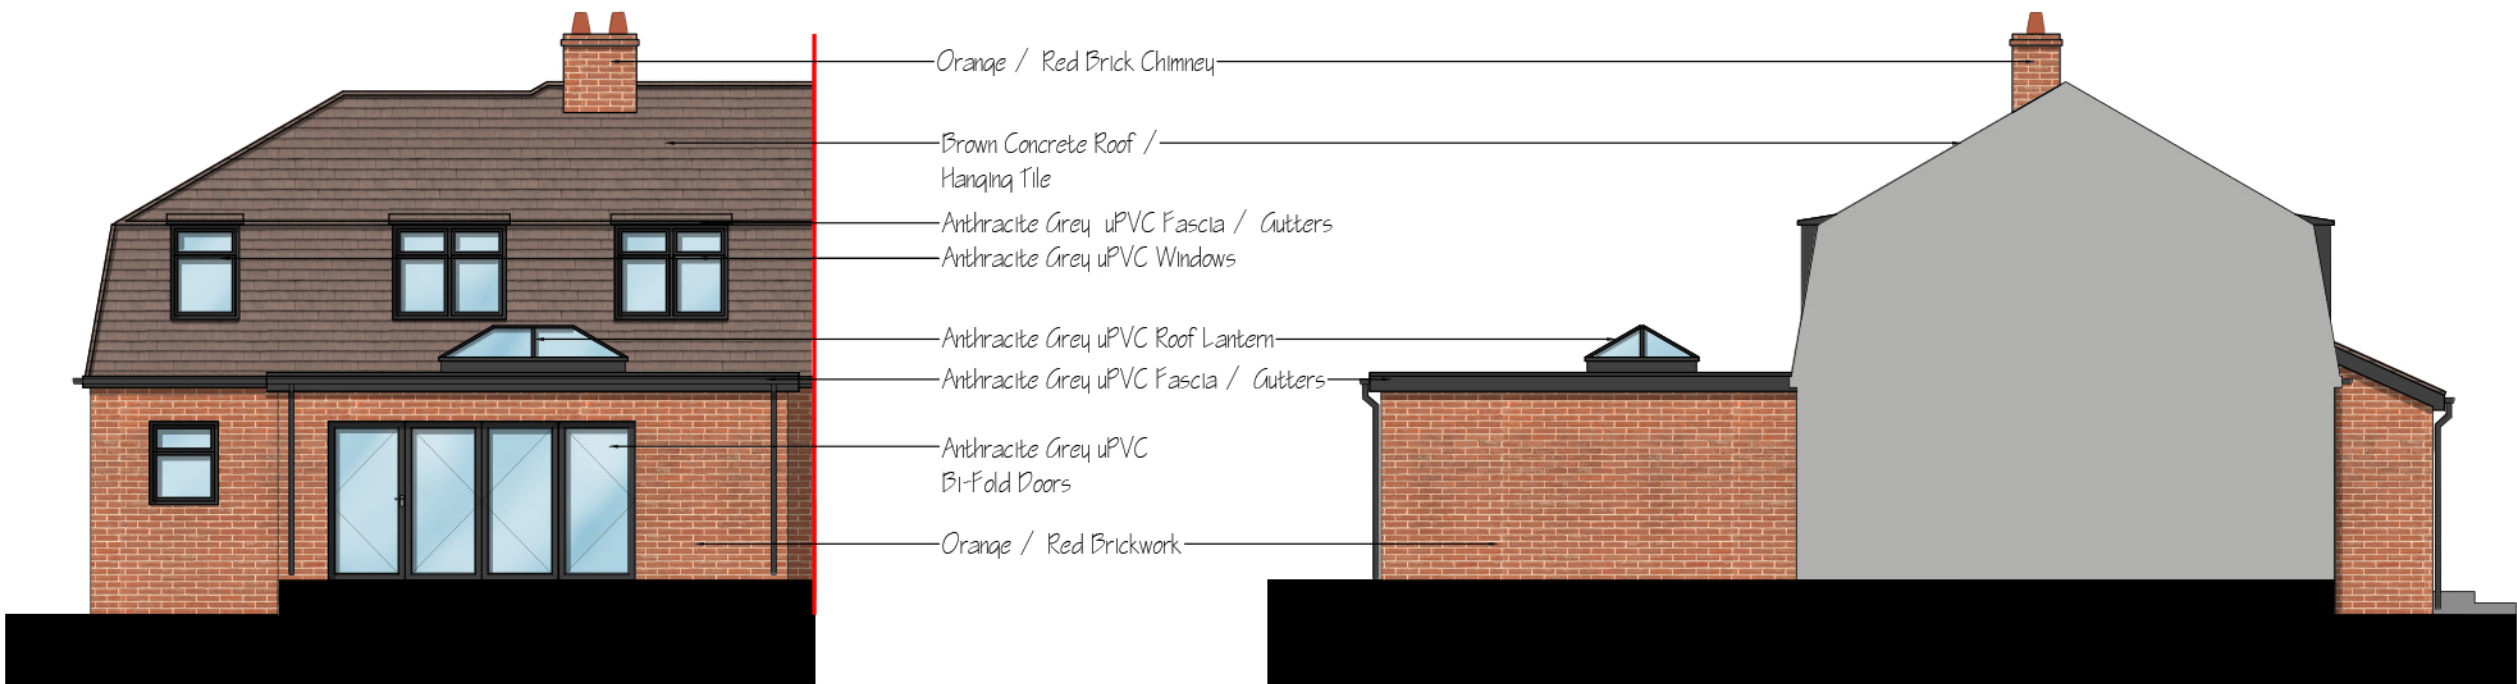

Rear Elevation

Side Elevation - Left

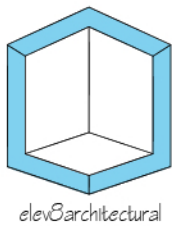

Revisions:

Project:
40 Laurel Rd, Bassaleg,
Newport, NP10 8NT
Drawing:
Proposed Elevations

Scale @ A3 1:100	Date: 27.07.2025
Drawing No: PL06	

Proposed Elevations

