
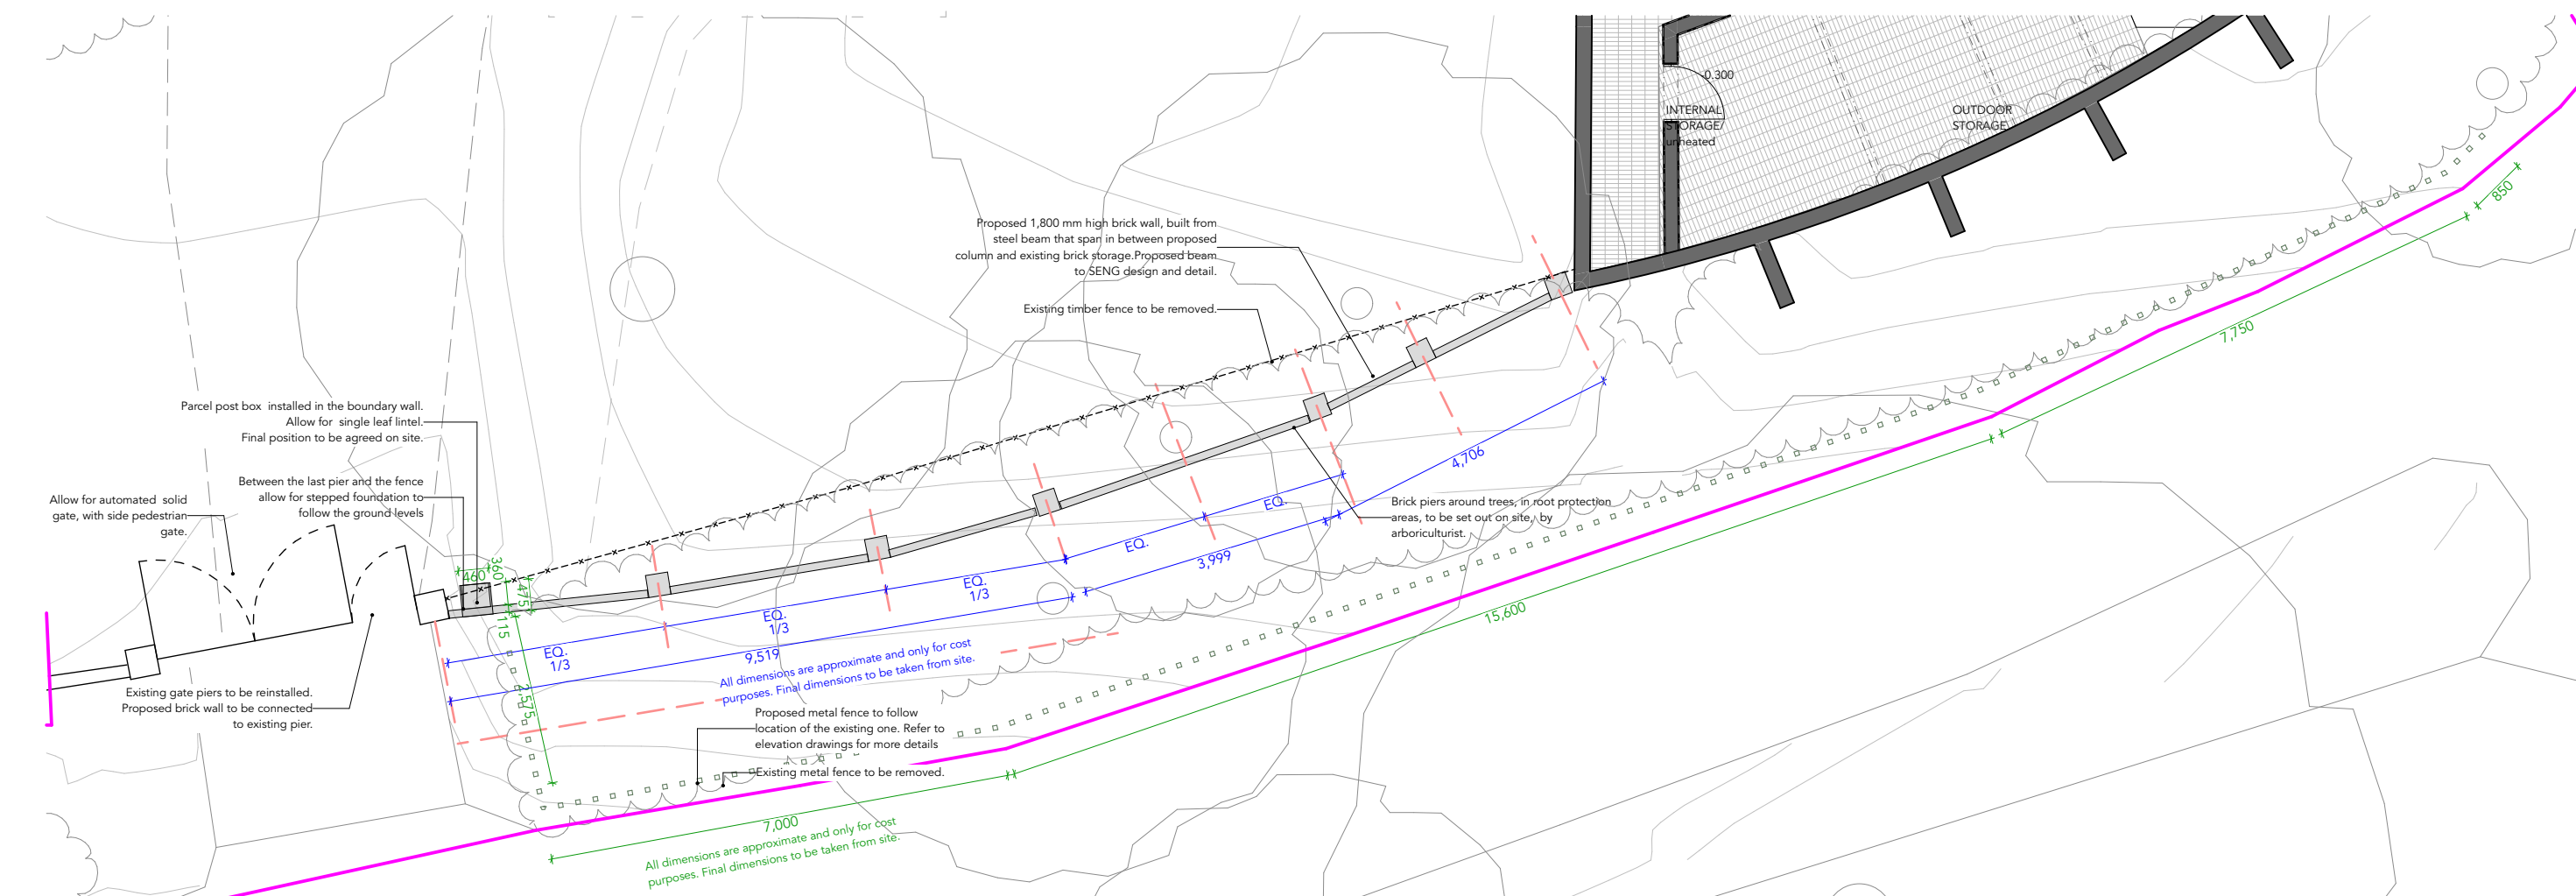


This drawing, electronic file & content is copyright of Benham Architects.
All rights reserved. You may not, except with our express written permission, copy, distribute or commercially exploit the content, nor may you transmit it or store it in a website or other form of electronic retrieval system.
Do not scale from this drawing. All dimensions to be checked onsite prior to commencement of works.

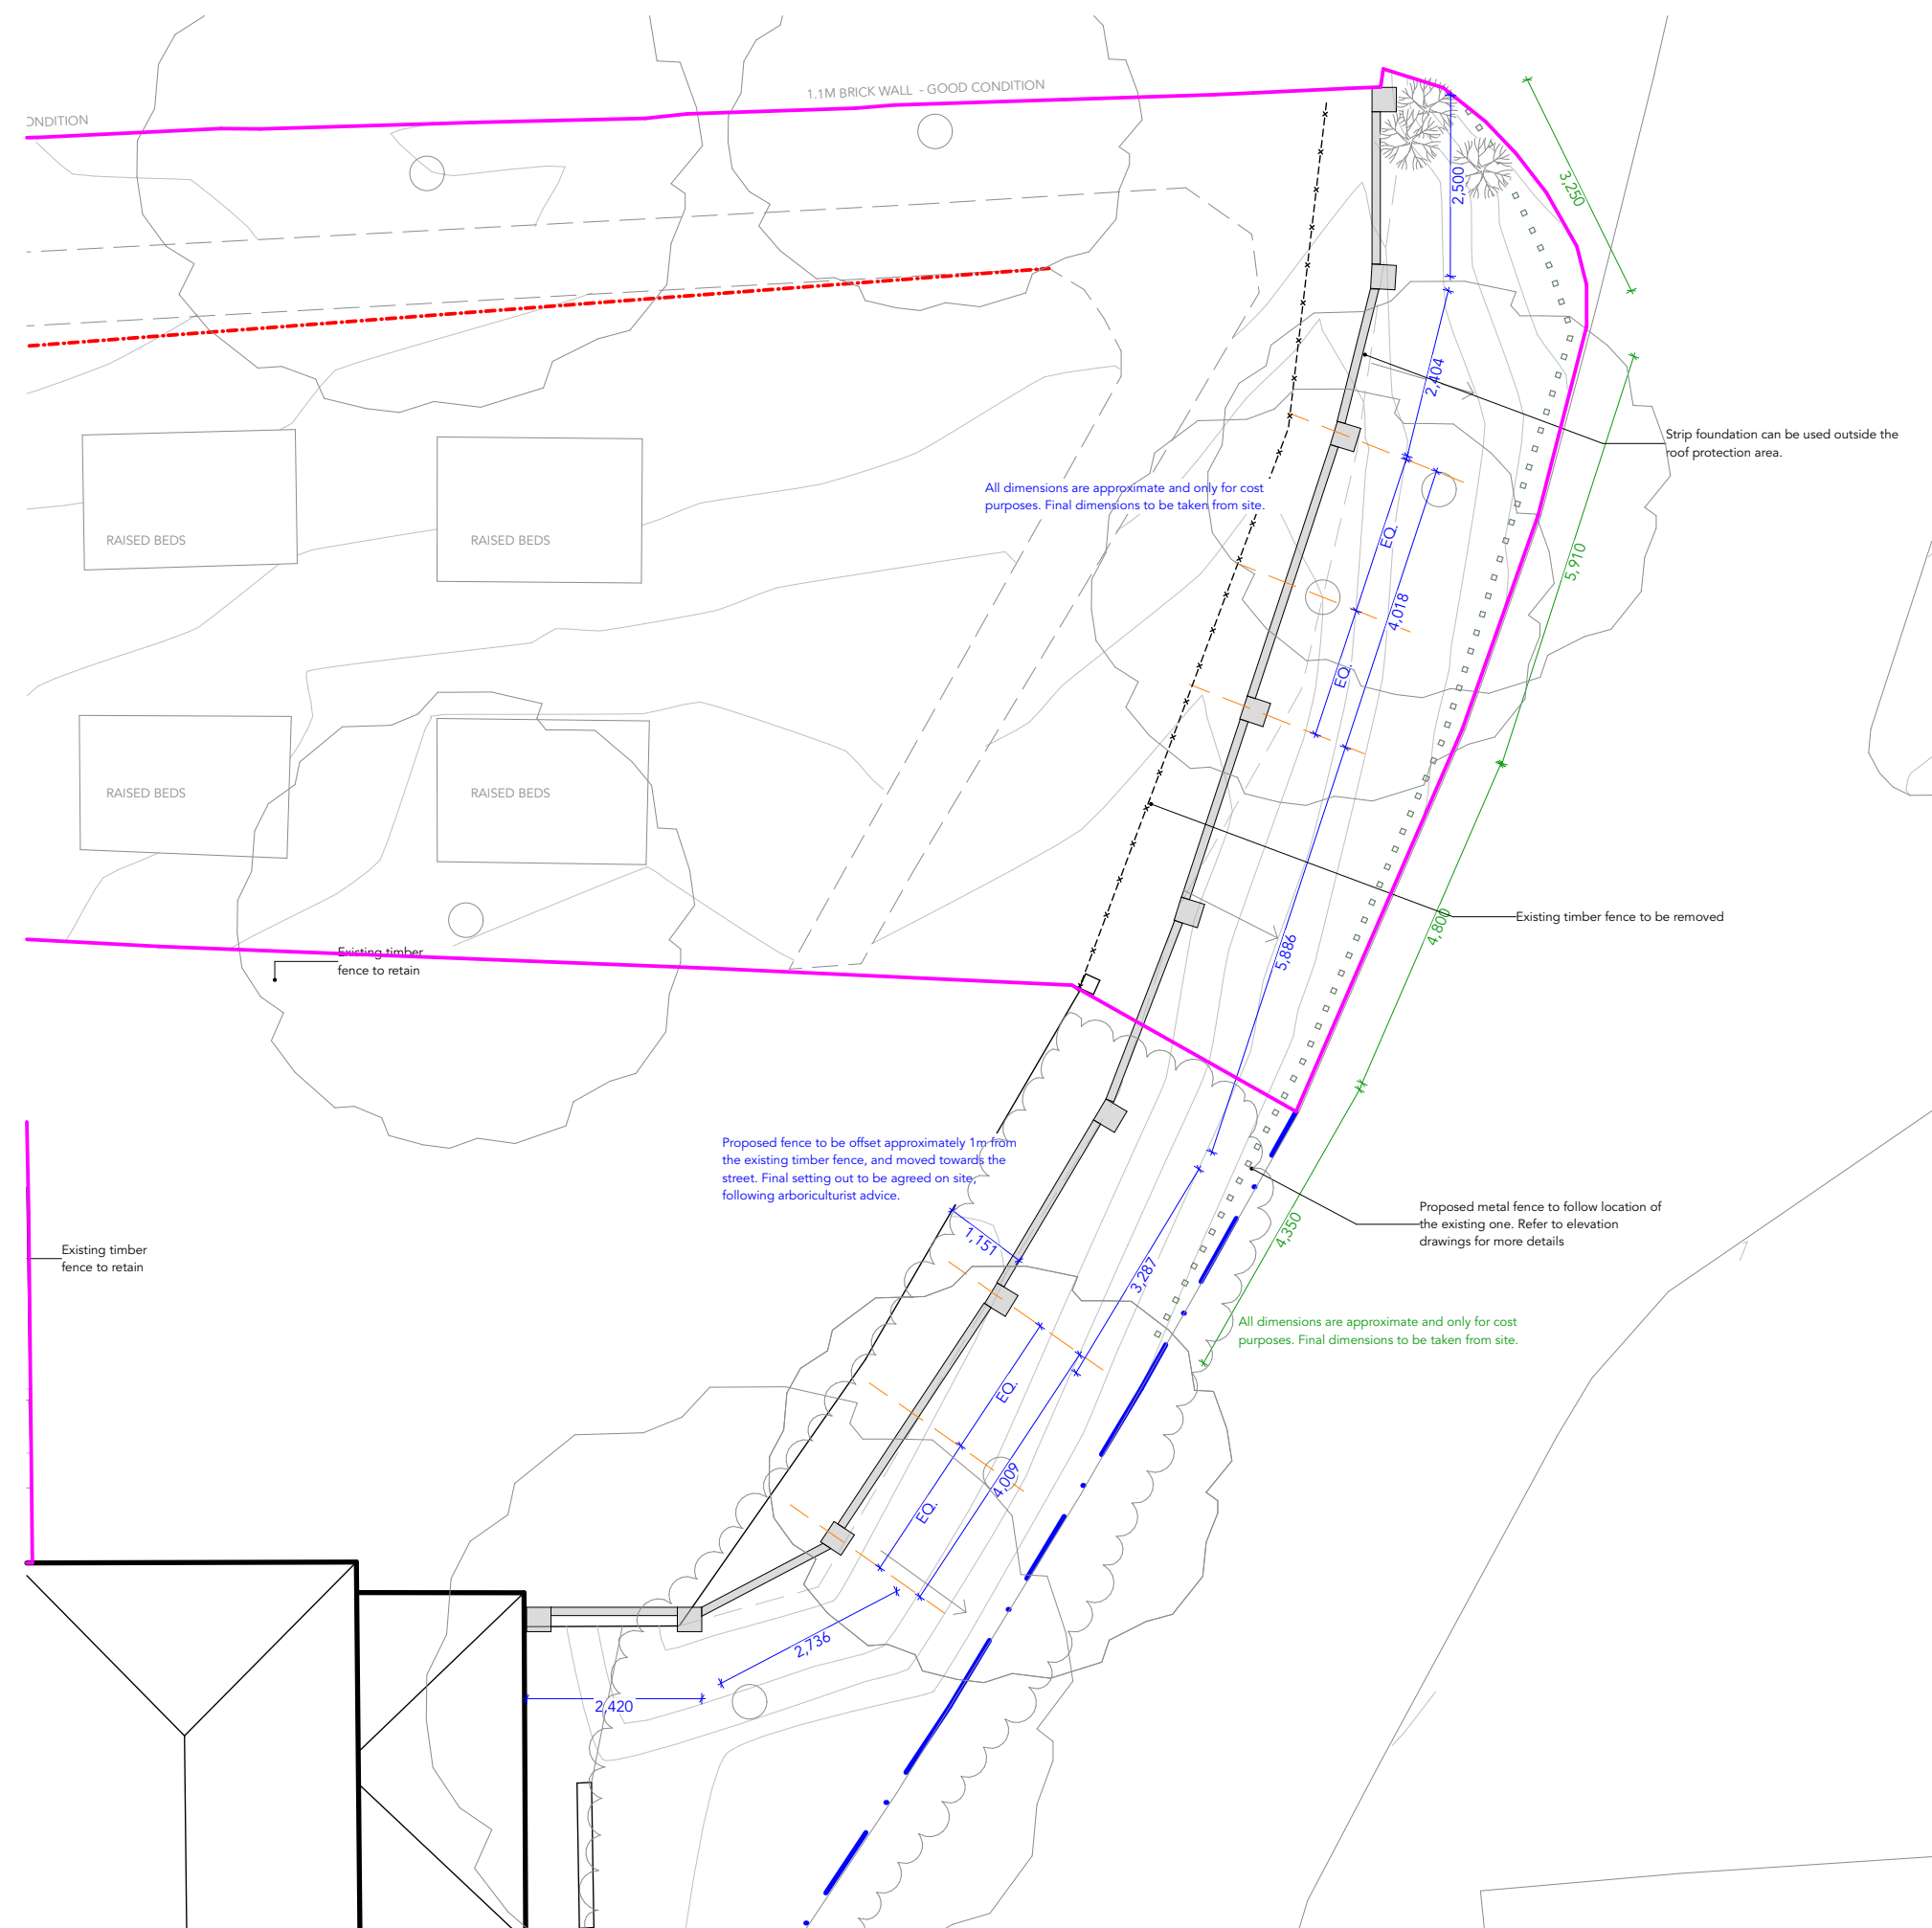

A	Planning Condition discharge	BA	15.07.25
Rev	Description	Issued by	Date
Originator			

BENHAM ARCHITECTS

13 St. Andrews Crescent
Cardiff CF10 3DB 07970 035 735
info@benhamarchitects

Scale	Status
-------	--------

1:100 @A2 Costing

1:100 @A2	Costing
Project	

4 WESTFIELD ROAD

Client
Jess and Tomos Ashfield

Drawing Title
Proposed Boundary treatment- site plan- condition
discharge

Drawing Number

2206 - P - 3006 - A