

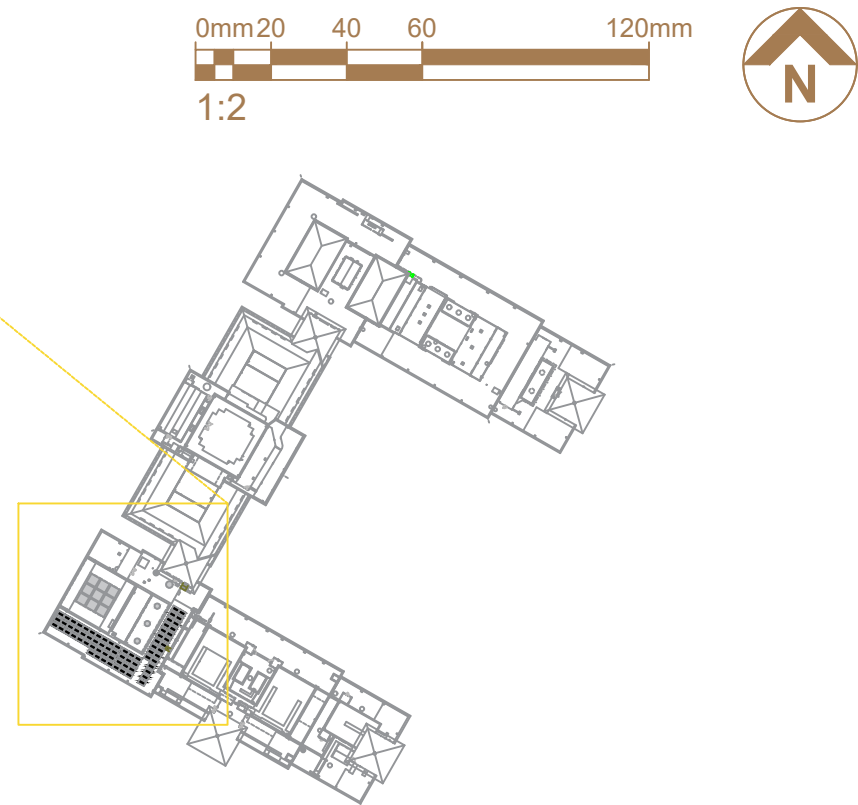


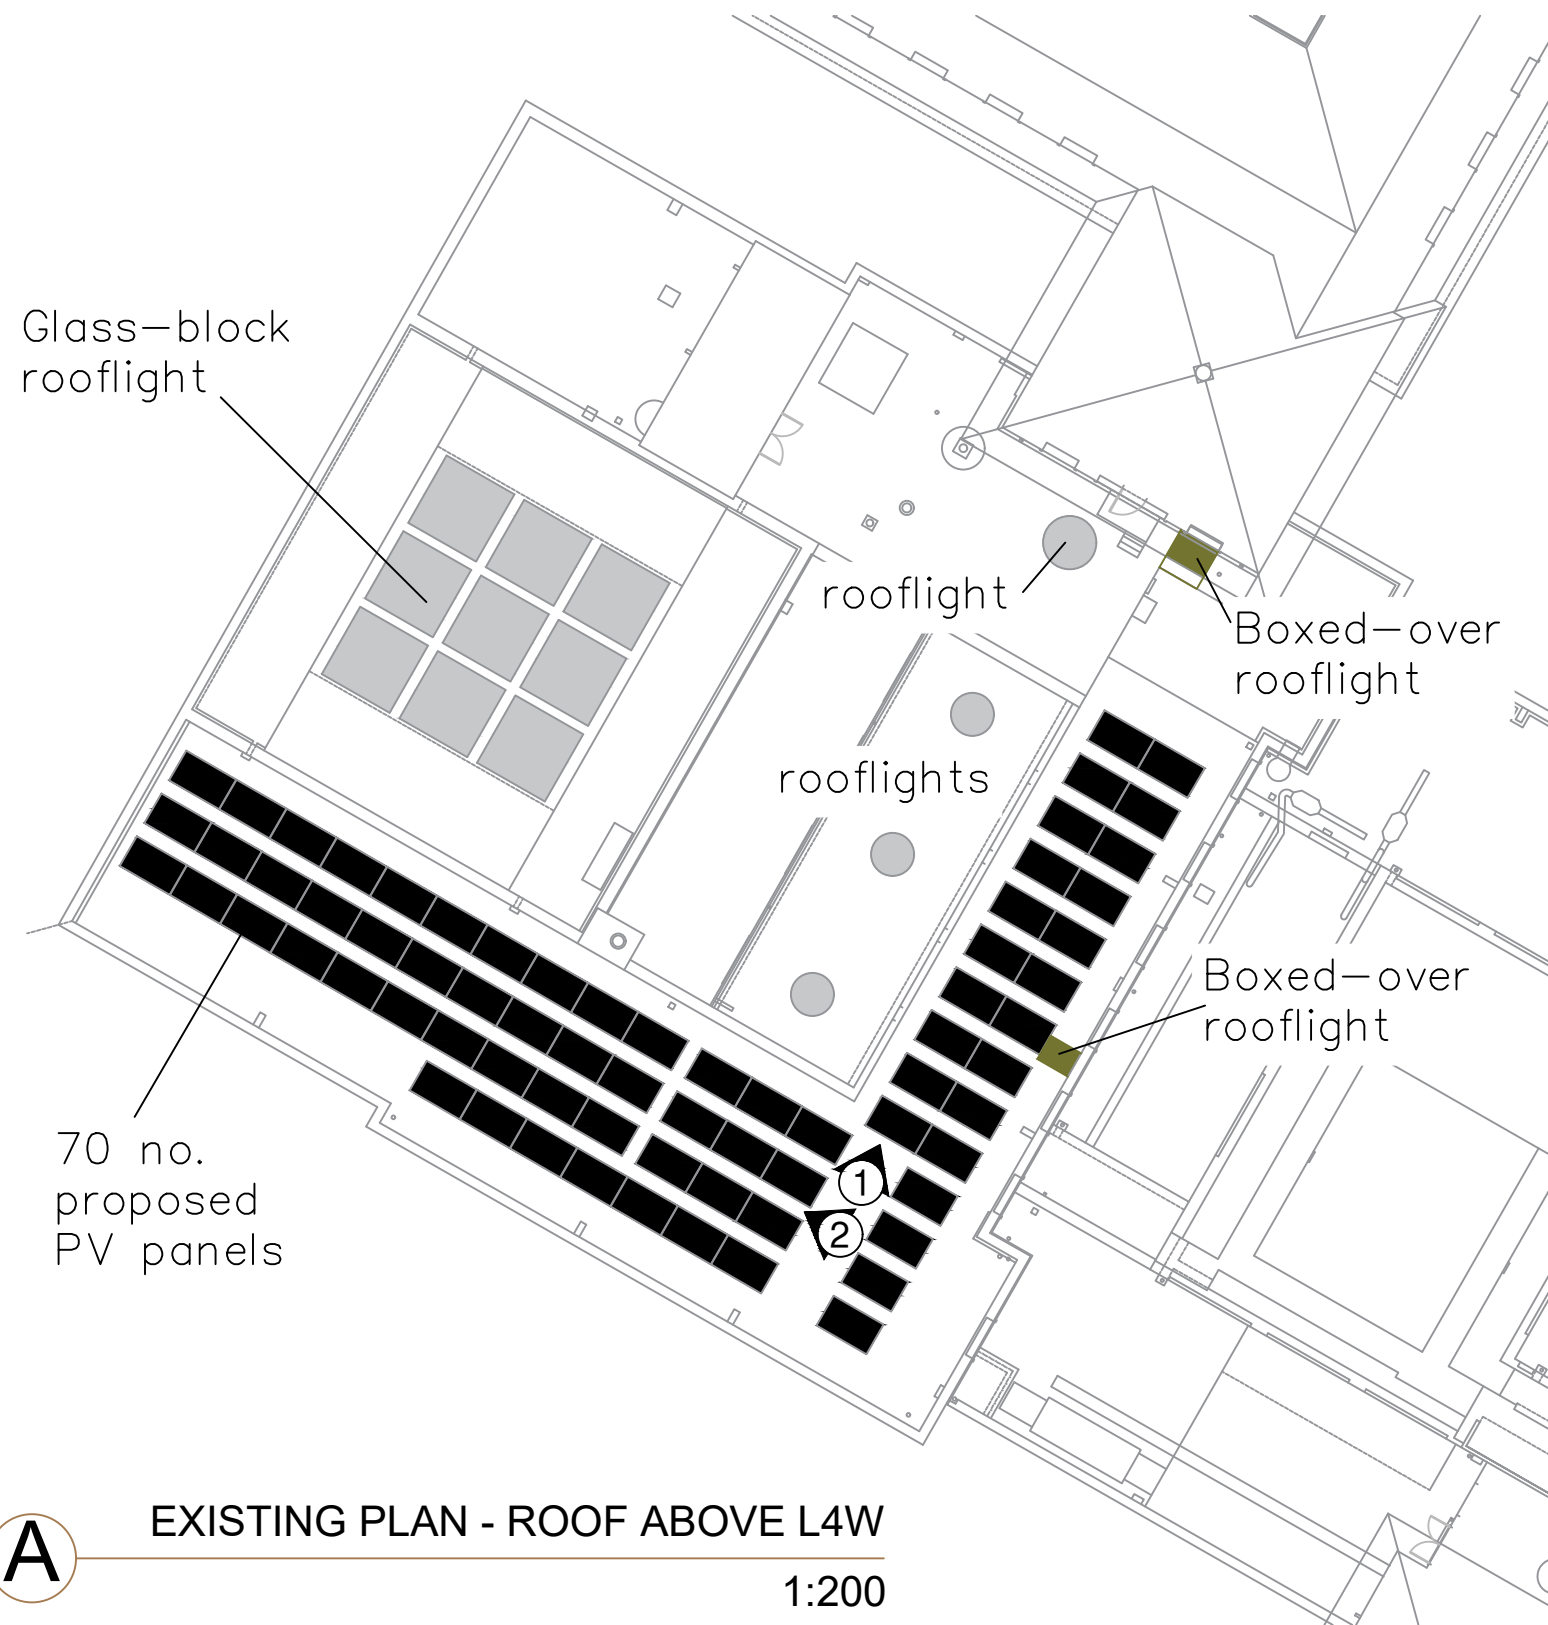

**B** EXISTING ROOF PLAN OF BUILDING  
1:2

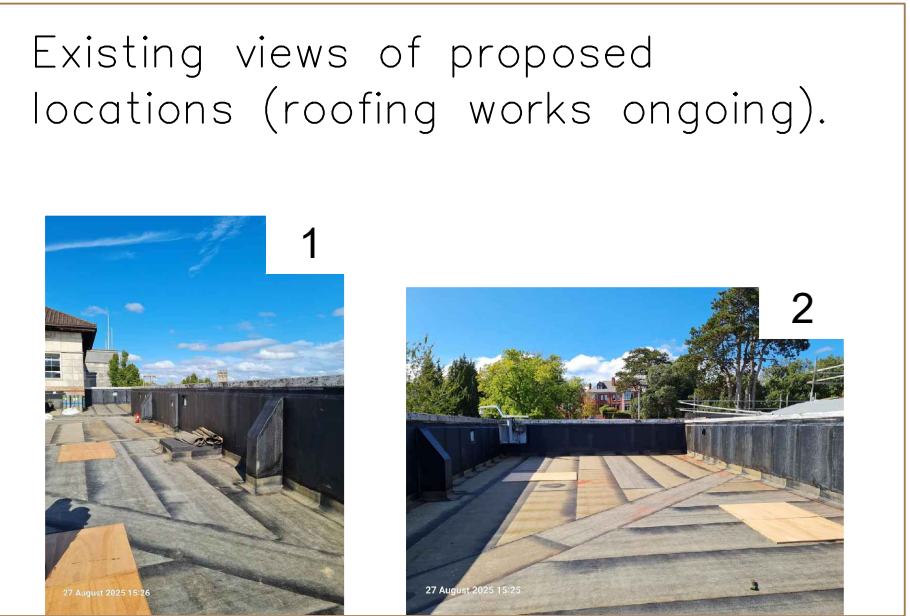

THIS DRAWING IS PRODUCED FOR USE IN THIS PROJECT ONLY AND MAY NOT BE USED FOR ANY OTHER PURPOSE. NPS PROPERTY CONSULTANTS LTD ACCEPT NO LIABILITY FOR THE USE OF THIS DRAWING OTHER THAN THE PURPOSE FOR WHICH IT WAS INTENDED IN CONNECTION WITH THIS PROJECT AS RECORDED IN THE 'PURPOSE FOR ISSUE' AND 'FILE STATUS CODE'.

THIS DRAWING MAY NOT BE REPRODUCED IN ANY FORM WITHOUT PRIOR WRITTEN AGREEMENT OF NPS PROPERTY CONSULTANTS LTD.

© CROWN COPYRIGHT AND DATABASE RIGHTS 2025  
ORDNANCE SURVEY LICENCE NUMBER:New solar energy system above L4W

ORIGINAL SHEET SIZE  
**A3**

| FIRST ISSUE |       |      |         |      |          |      |  |
|-------------|-------|------|---------|------|----------|------|--|
| P0          |       |      |         |      |          |      |  |
| REV         | DRAWN | DATE | CHECKED | DATE | APPROVED | DATE |  |

|                                               |                                                                |
|-----------------------------------------------|----------------------------------------------------------------|
| CLIENT<br>Newport City Council                | TITLE<br>New roof-mounted solar energy system above L4W (Plan) |
| PROJECT<br>Newport Civic Centre - Proposed PV |                                                                |



Newport Norse  
1st Floor, Caradog House, Clappa Park,  
Newport, Wales, NP10 8UG,  
Tel: 01633 240405;  
web:www.norsegroup.co.uk

| SCALES               | DISCIPLINE       | PROJECT NUMBER |
|----------------------|------------------|----------------|
| 1:100                | BLDG S           | 1083467        |
| DRAWING NUMBER       |                  | REV CODE       |
| NPS -DR-B - (00)-200 |                  | P 1            |
| STATUS CODE          | PURPOSE OF ISSUE | DRAWN          |
| S2                   | INFORMATION      | CG             |