
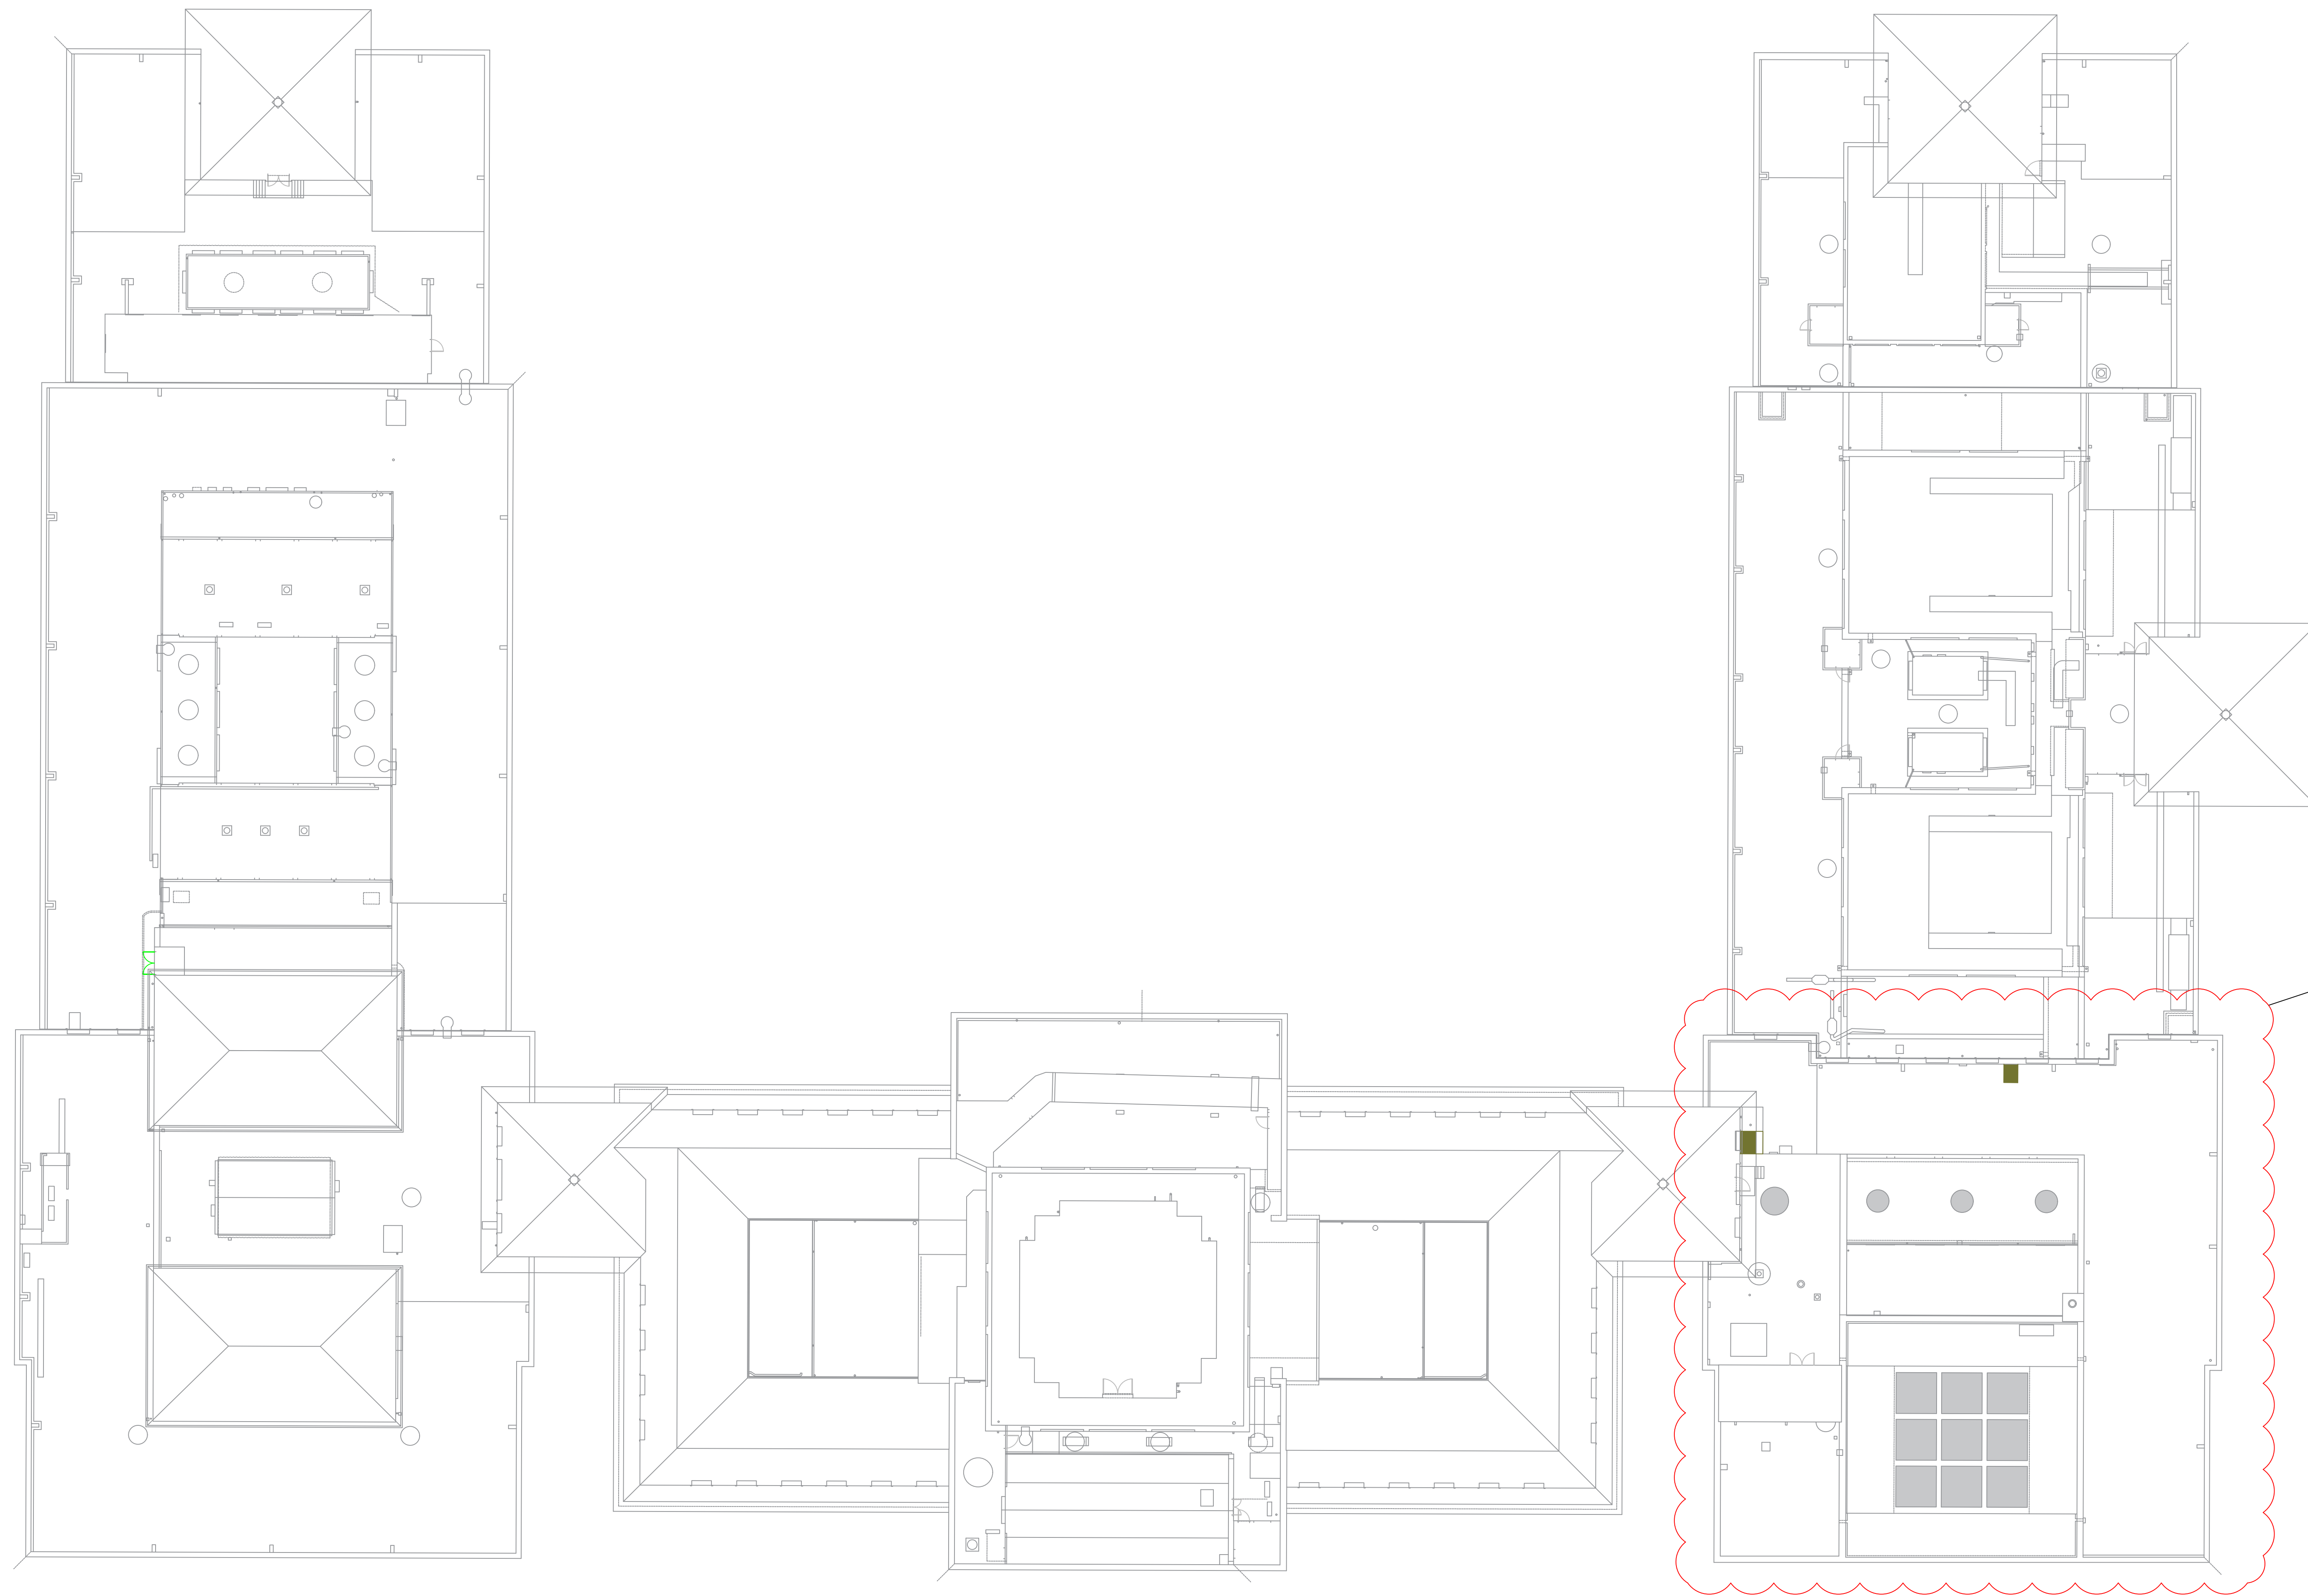


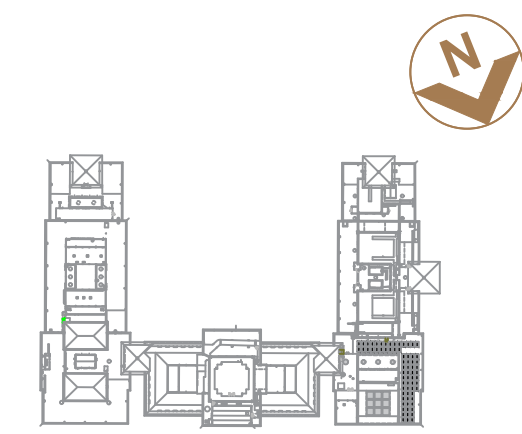

Roofs in scope for PV

*SEE DRAWING NO.
NPS-DR-B-(50)-001

*SEE DRAWING NO.
NPS-DR-B-(50)-002

*SEE DRAWING NO.
NPS-DR-B-(50)-001

FIRST ISSUE					
P0	REV	DRAWN	DATE	CHECKED	DATE
Newport Norse					
1st Floor, Caradog House, Cleppa Park, Newport, Wales, NP10 8UG. Tel: 01633 240405. web:www.norsegroup.co.uk					
CLIENT					
Newport City Council					
PROJECT					
Newport Civic Centre - Proposed PV					
TITLE					
Roof Plan (Existing)					

SCALES	DISCIPLINE	PROJECT NUMBER
1:200	BUILDING SRVYR	1083467
DRAWING NUMBER	REV CODE	
NPS-DR-B-(50)-005	P 1	
STATUS CODE	PURPOSE OF ISSUE	DRAWN BY
S2	PRELIMINARY	CG