



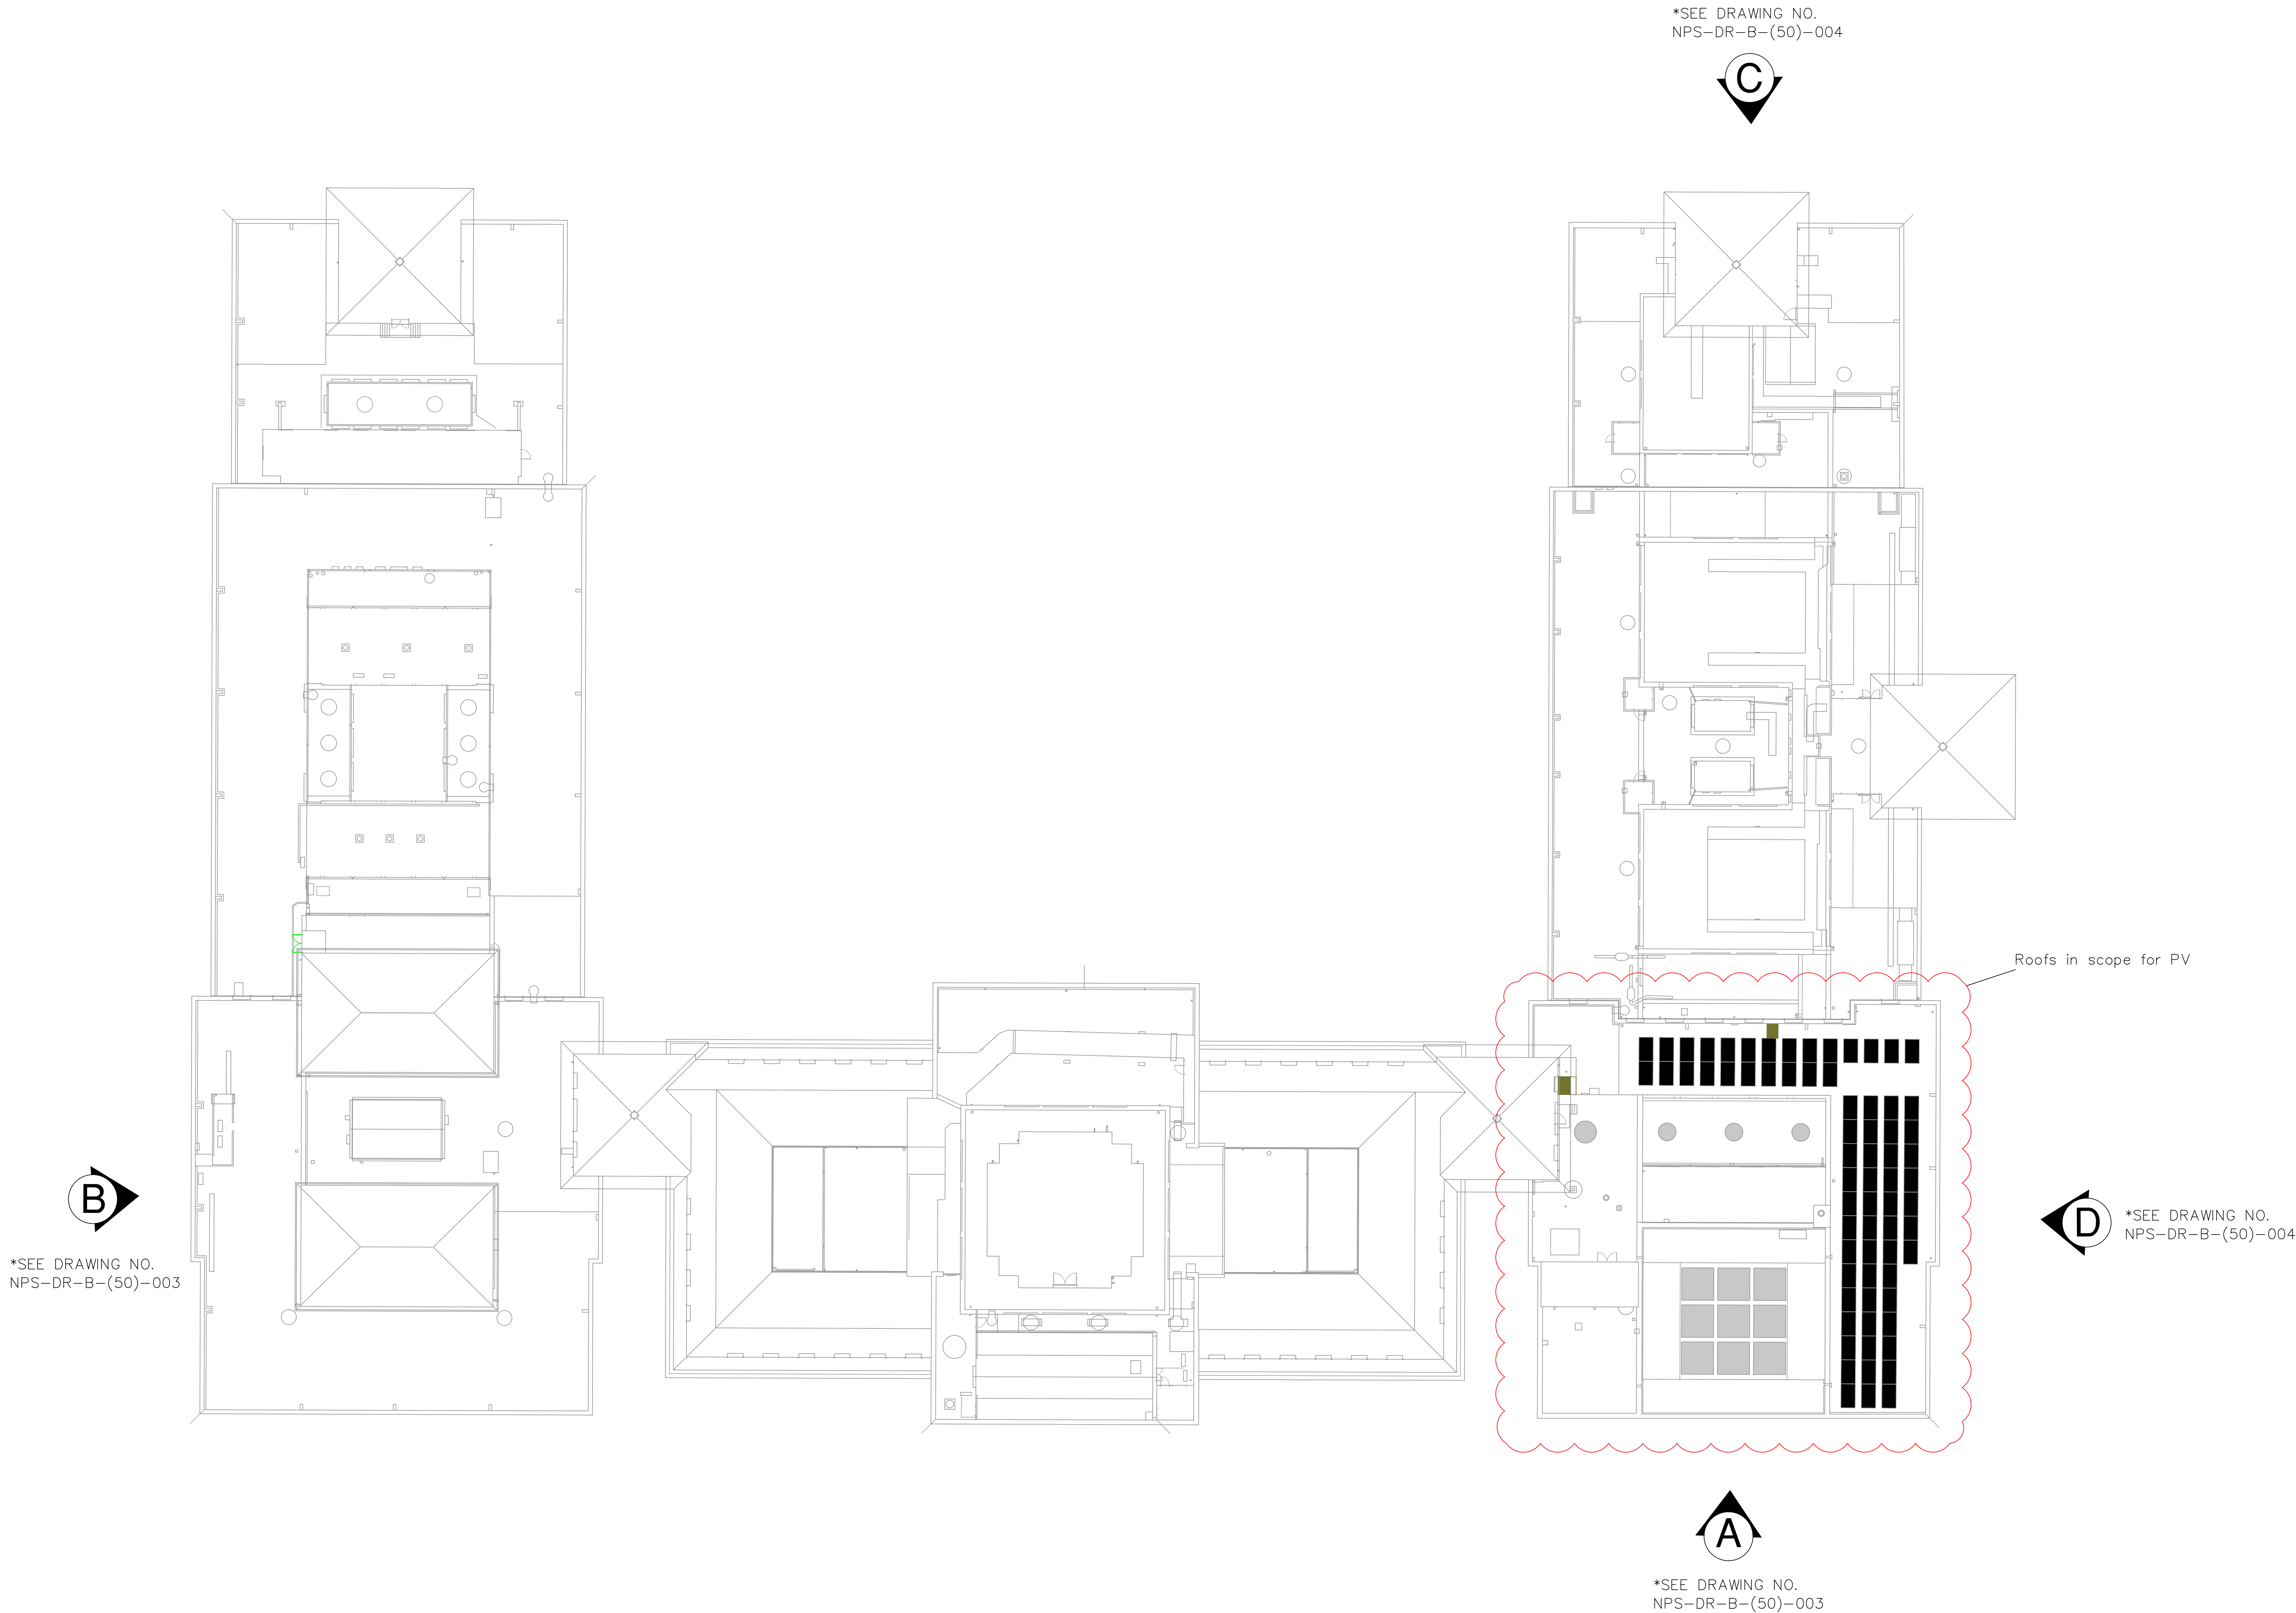

REVISION							
REV	DATE	BY	CHKD	DATE	APPROVED	DATE	

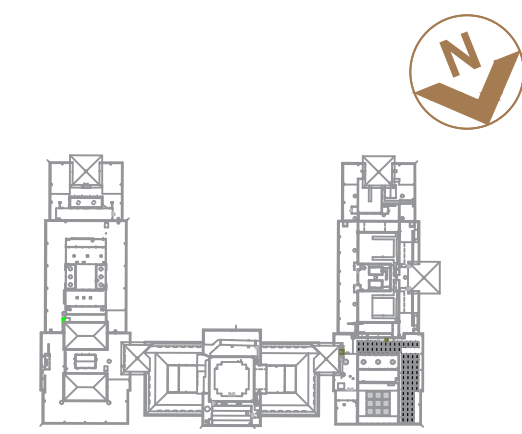

Newport Norse

1st Floor, Caradog House, Cleppa Park, Newport, Wales, NP10 8UG. Tel: 01633 240405, web:www.norsegroup.co.uk

CLIENT

Newport City Council

PROJECT

Newport Civic Centre - Proposed PV

TITLE

Roof Plan (Proposed)

SCALES DISCIPLINE PROJECT NUMBER

1:200 BUILDING SRVYR 1083467

DRAWING NUMBER REV CODE

NPS-DR-B-(50)-006 P 1

STATUS CODE PURPOSE OF ISSUE DRAWN BY

S2 PRELIMINARY CG