

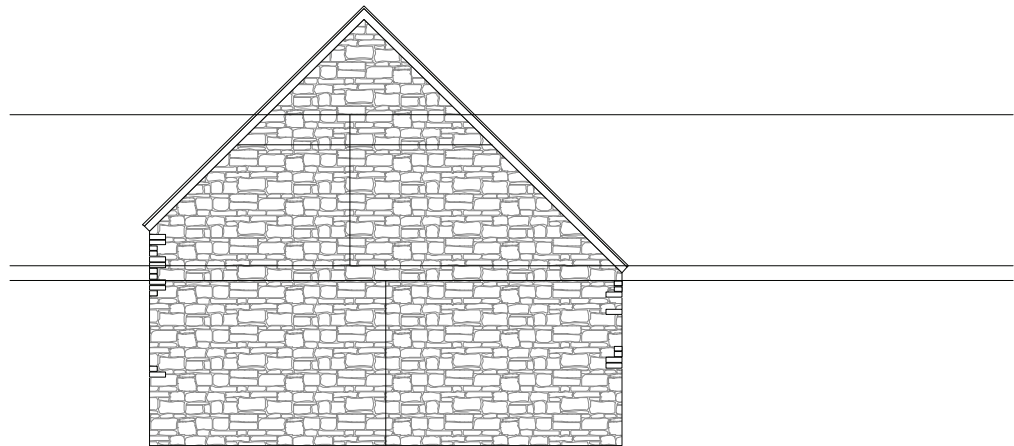
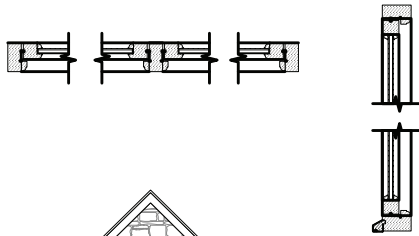


x3no. Raised Ridge Tiles and a self contained ridge roosting area for bats along the entire ridge line of the new property to the specification set out in supporting bat survey document.

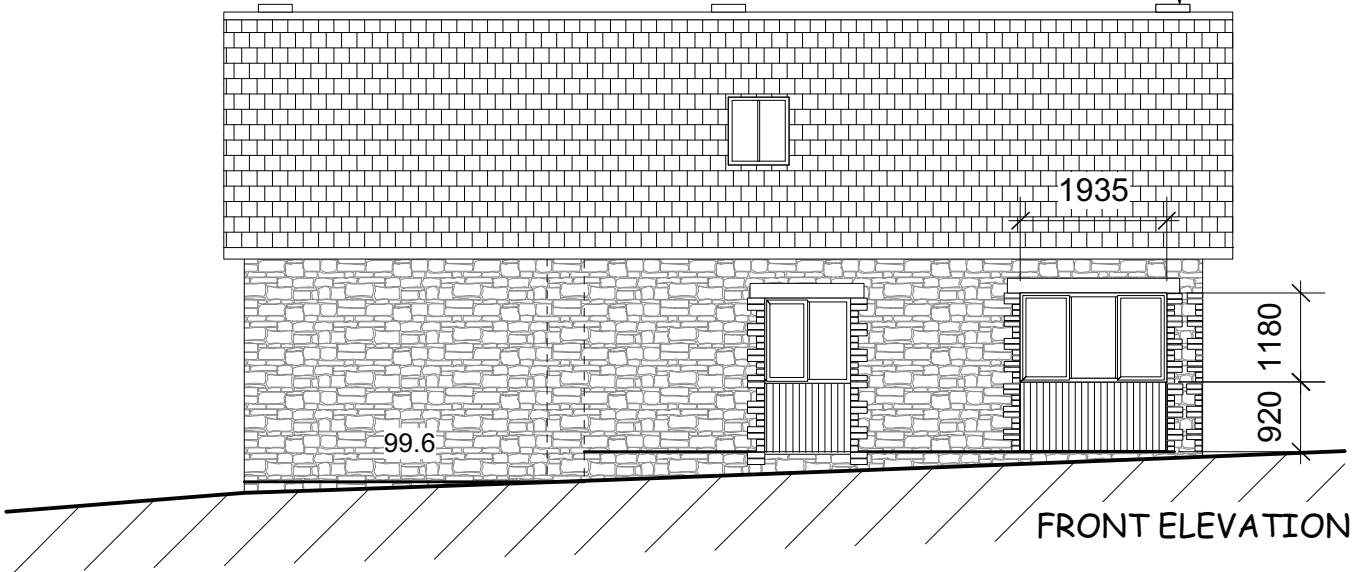


SOUTH ELEVATION

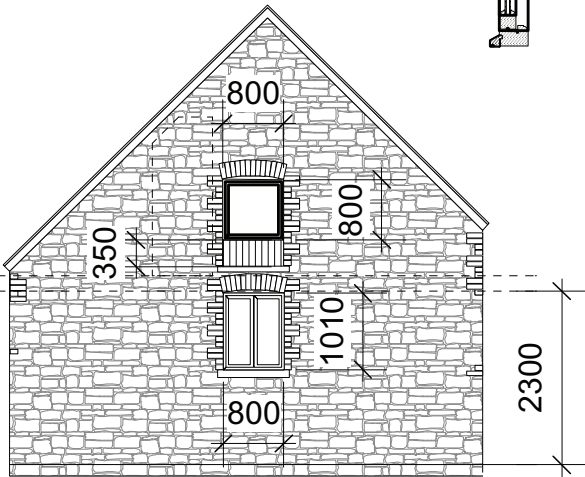

NORTH ELEVATION

Materials

- Roof - Natural slate tiles
- Fascia board - Black painted softwood
- Walls - Stone to match existing
- Guttering - Black Aluminium
- Windows - Naturally finished timber
- Doors - Black Powder coated aluminium
- Rooflights - Velux GCL MC06 heritage conservation roof windows
- Infill panelling - Uk grown Vertical T&G cedar naturally finished.

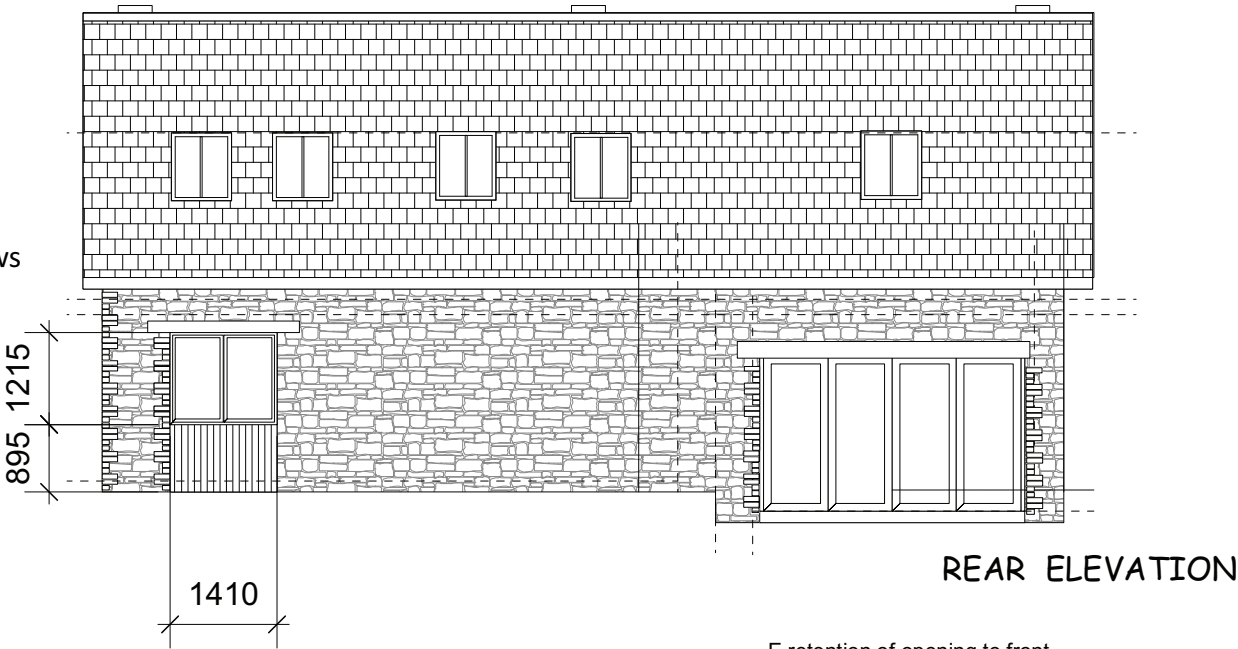

E retention of opening to front

 Skerryvore Designs Ltd skerryvoredesigns.co.uk Phone 01633 897922 Mobile 07816 934352 contact@skerryvoredesigns.co.uk	JOB TITLE Barn at Coc Y North Lane Rhiwderin NP10 8RR	DRAWING TITLE Proposed Elevations	DRAWING No. SD120 02 05E
			SCALE 1:100 @ A3
			DATE Jan 25