



Proposed elevations @ 1:200

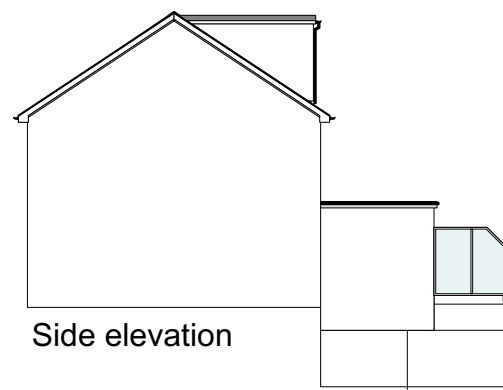


Side elevation

Boundary fence -
New glazing on adjoining boundary.

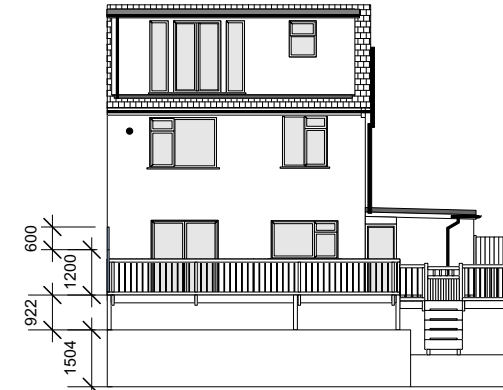

Rear elevation

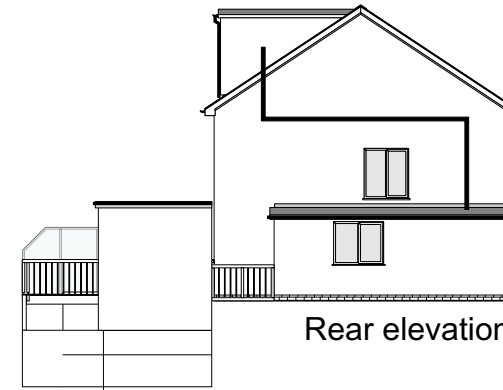

Rear elevation

Boundary fence as existing both sides

GREEN INFRASTRUCTURE STATEMENT:

Although the scale of the development is small, every application is expected to demonstrate how biodiversity and green infrastructure have been considered and enhanced as part of the design.

The site is an existing residential property set within a typical suburban plot.

Area effected is small area of grass, of which a few sqm will be lost.

Avoidance - avoid harming plants, bushes trees, and build on existing footprint

Minimisation - smallest amount of grass lost possible


Mitigation - Although no habitats are directly affected, the proposals incorporate biodiversity enhancement.

Enhancements:

ii. A \b Bat Box on the south, south-east or south-west elevation of the building at a minimum height of 4m above ground level as close to the eaves or soffit of the roof as reasonably practicable and, where relevant, at the closet point to any hedge or tree lines.

vii. 2.5 sq.m of \b Native Wildflower and Pollinator Planting shall be planted within planting season.

PROPOSED PLANS @ 1:100

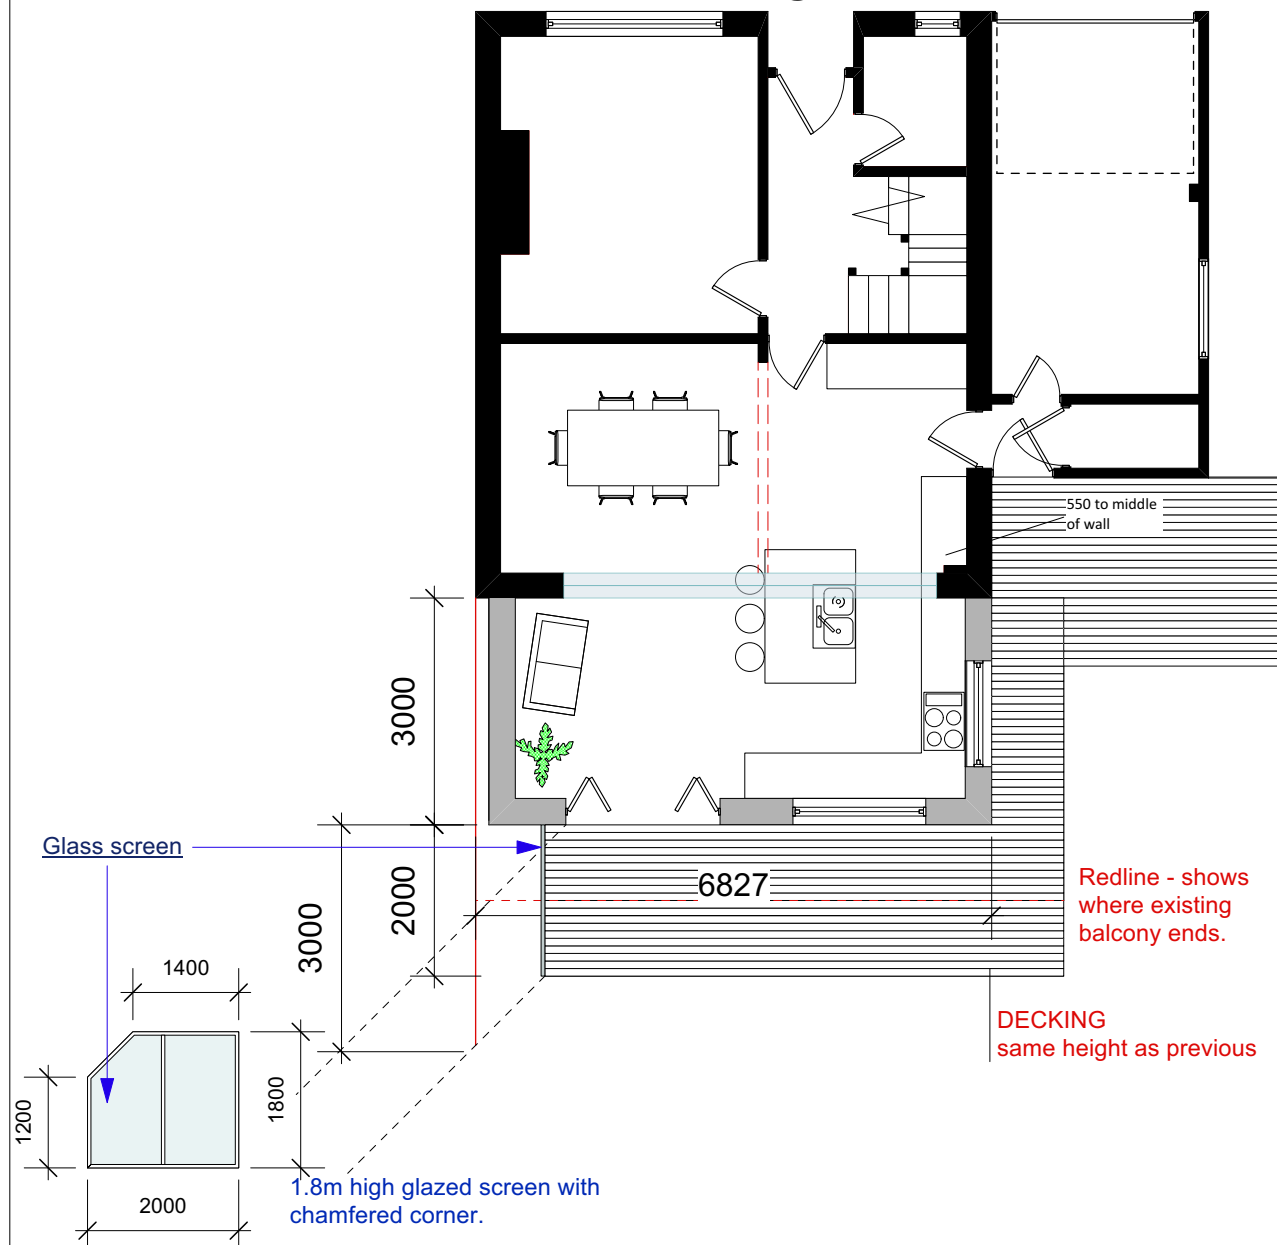

Skerryvore Designs Ltd
skerryvoredesigns.co.uk

SK

Phone **01633 897922**
Mobile **07816 934352**
contact@skerryvoredesigns.co.uk

JOB
TITLE 17 Duffryn Close
NP10 8PD

DRAWING
TITLE PLANNING:
Proposed plans &
elevations

DRAWING No. SD1121-P-02ii

SCALE 1:100 & 1:200 @ A3

DATE Nov 2025