


Do not scale from this drawing.
Dimensions are to be verified on site prior to construction.


Notes:

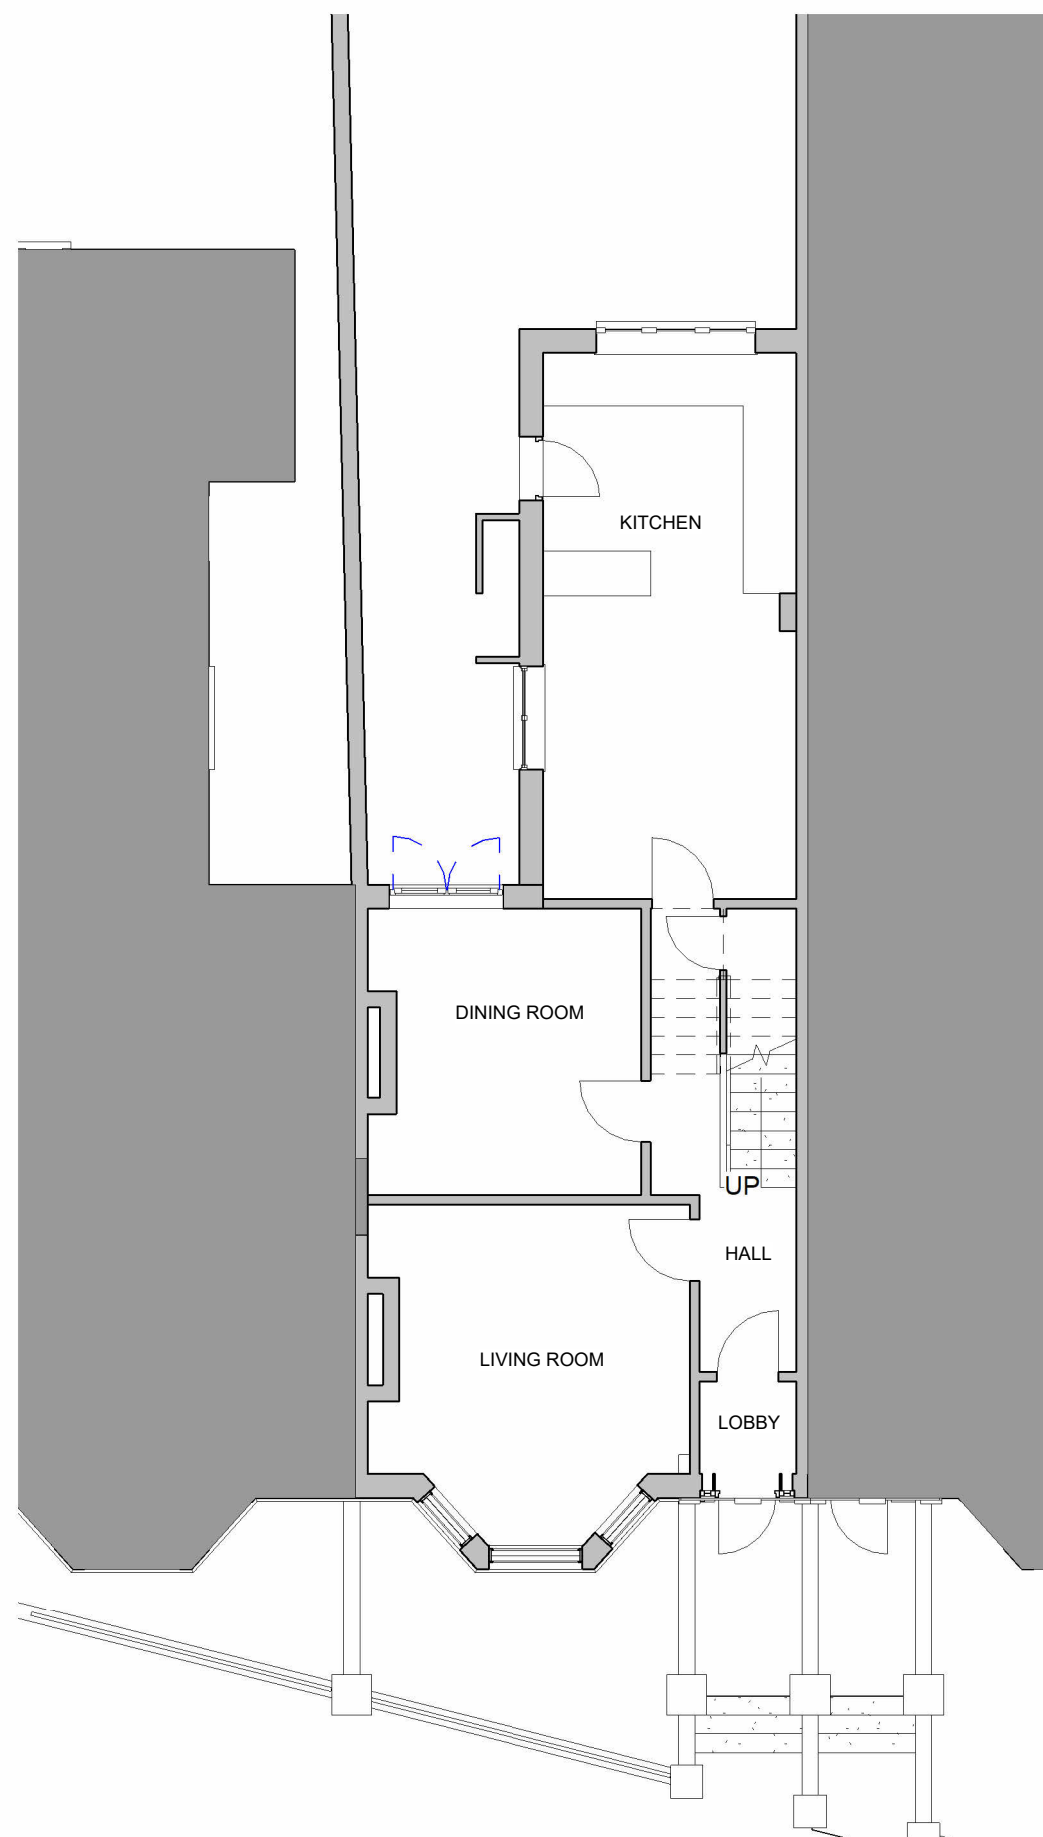

1

Ground Floor Existing


1 : 100

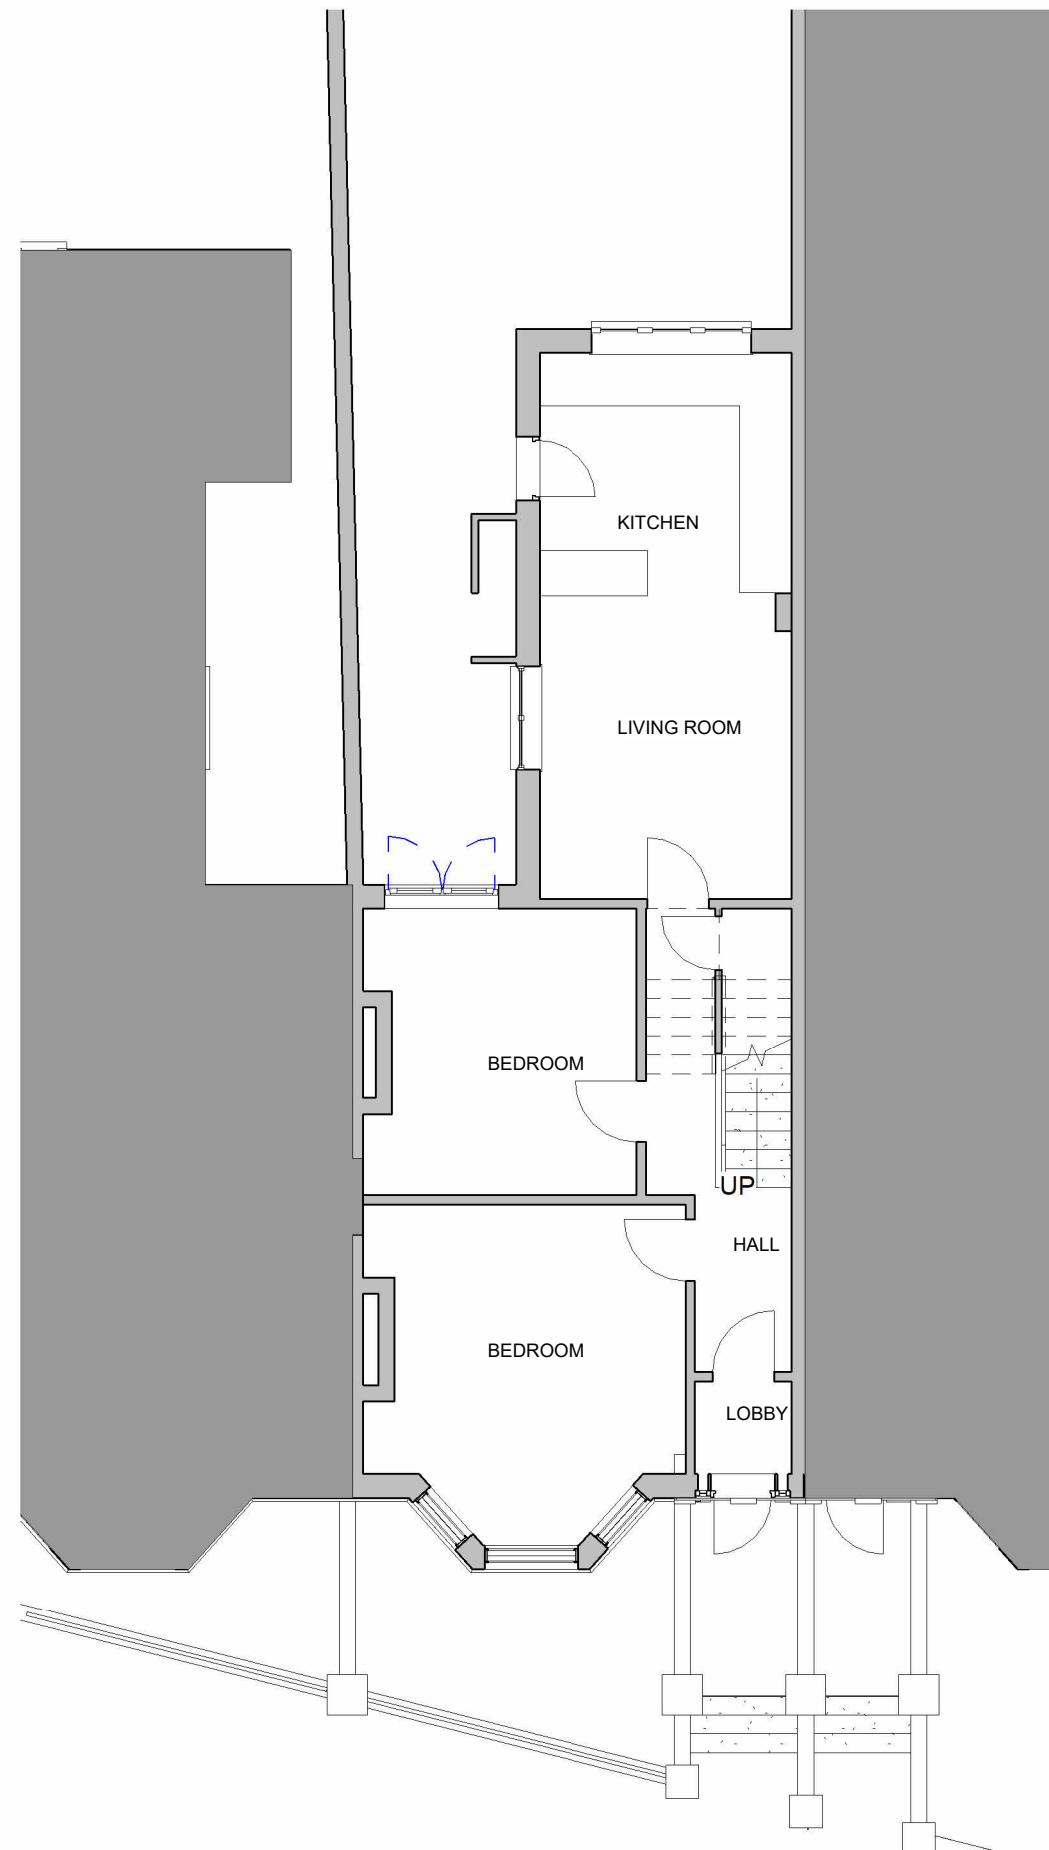

2

Ground Floor Proposed

1 : 100

 

P02 Garden Shed Added and Rooms Updated
P01 FOR PLANNING

31/12/25
24/12/25

Aganna Design Studios

Client:

Mr Design & Build Ltd.

Project:

44 Bassaleg Rd, NP20 3EX

Drawing Title:

Ground Floor Plan

Purpose of Issue:

Planning

Drawing Status:

Planning

Drawn By:

MA

Scale:

1 : 100 @ A3

Drawing No.

ADS003

P02