
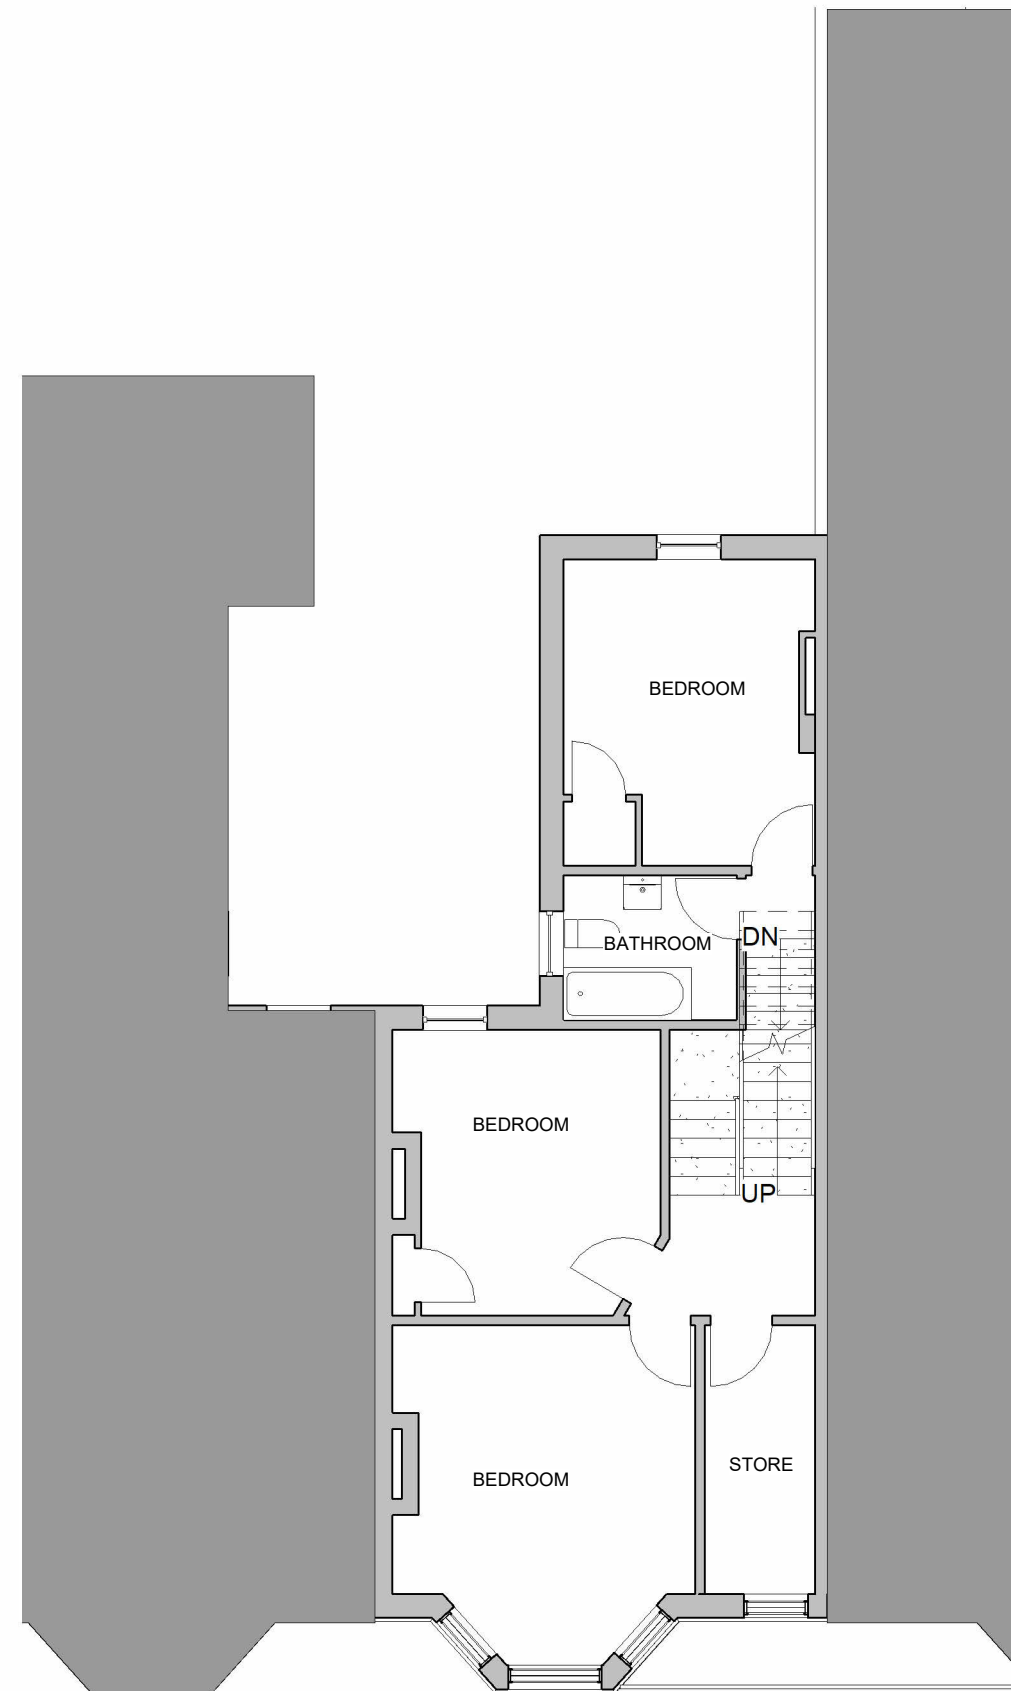


Do not scale from this drawing.
Dimensions are to be verified on site prior to construction.

Notes:

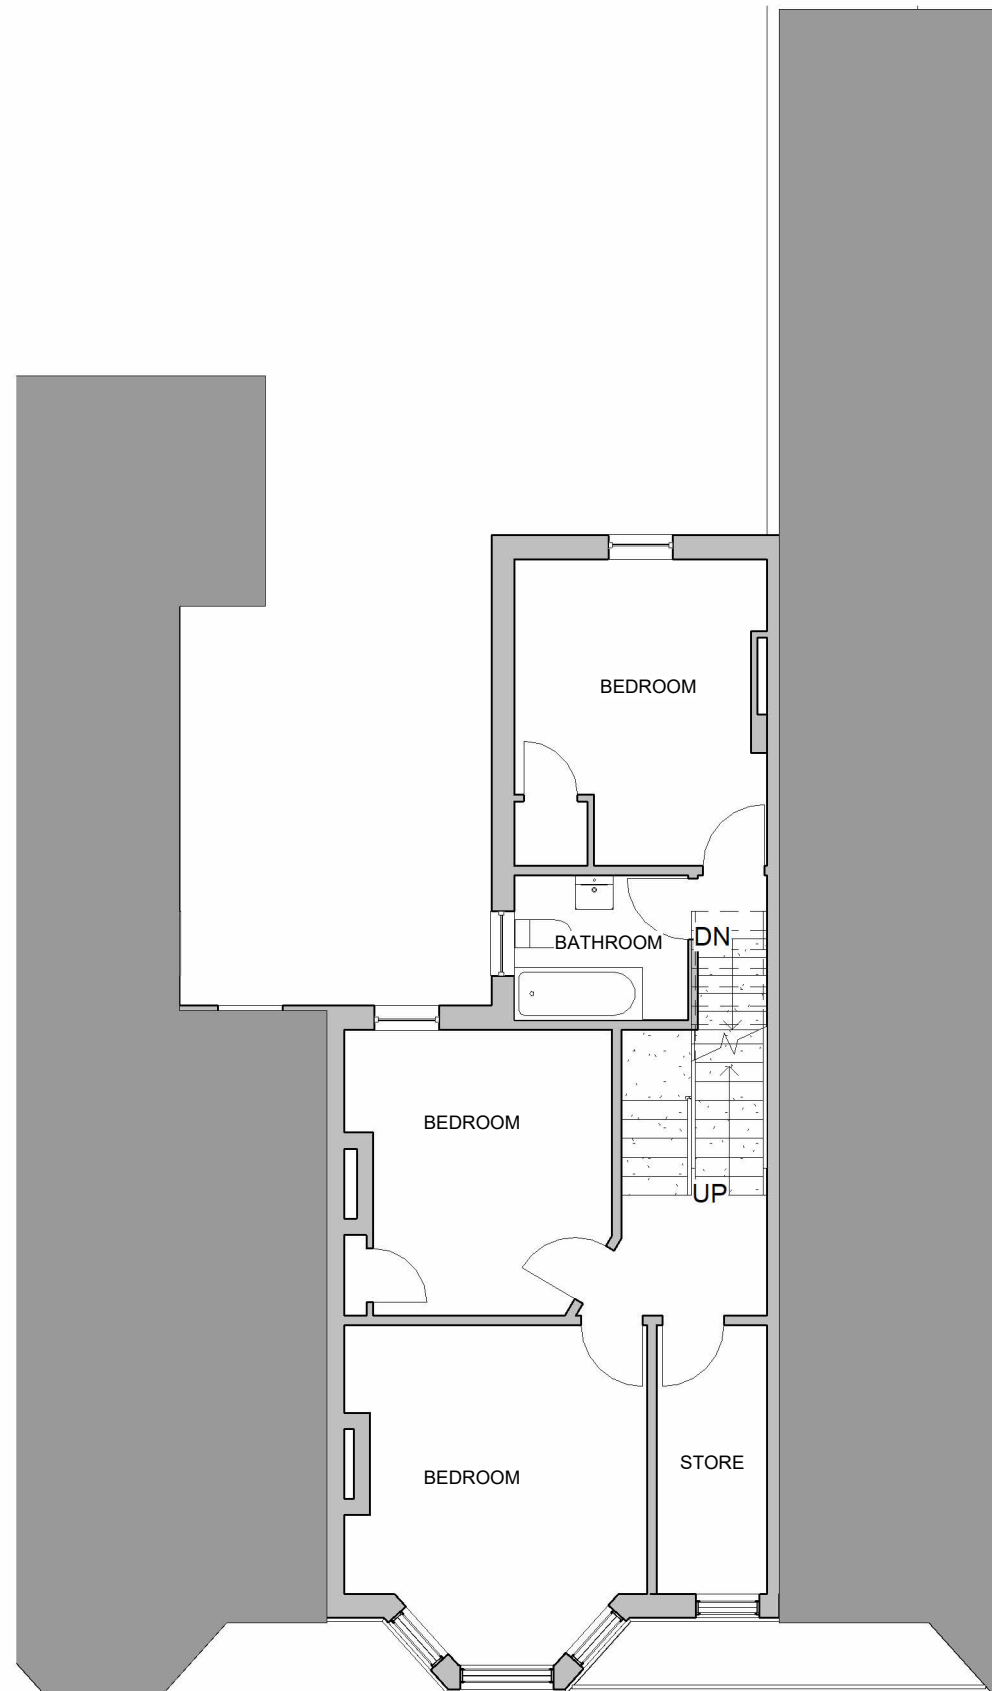

1


First Floor Existing

1 : 100

2

First Floor Proposed

1 : 100

 

P01 FOR PLANNING 24/12/25

Aganna Design Studios

Client:

Mr Design & Build Ltd.

Project:

44 Bassaleg Rd, NP20 3EX

Drawing Title:

First Floor Plan

Purpose of Issue:

Planning

Drawing Status:

Planning

Drawn By:

MA

Scale:

1 : 100 @ A3

Drawing No.

ADS004

P01