
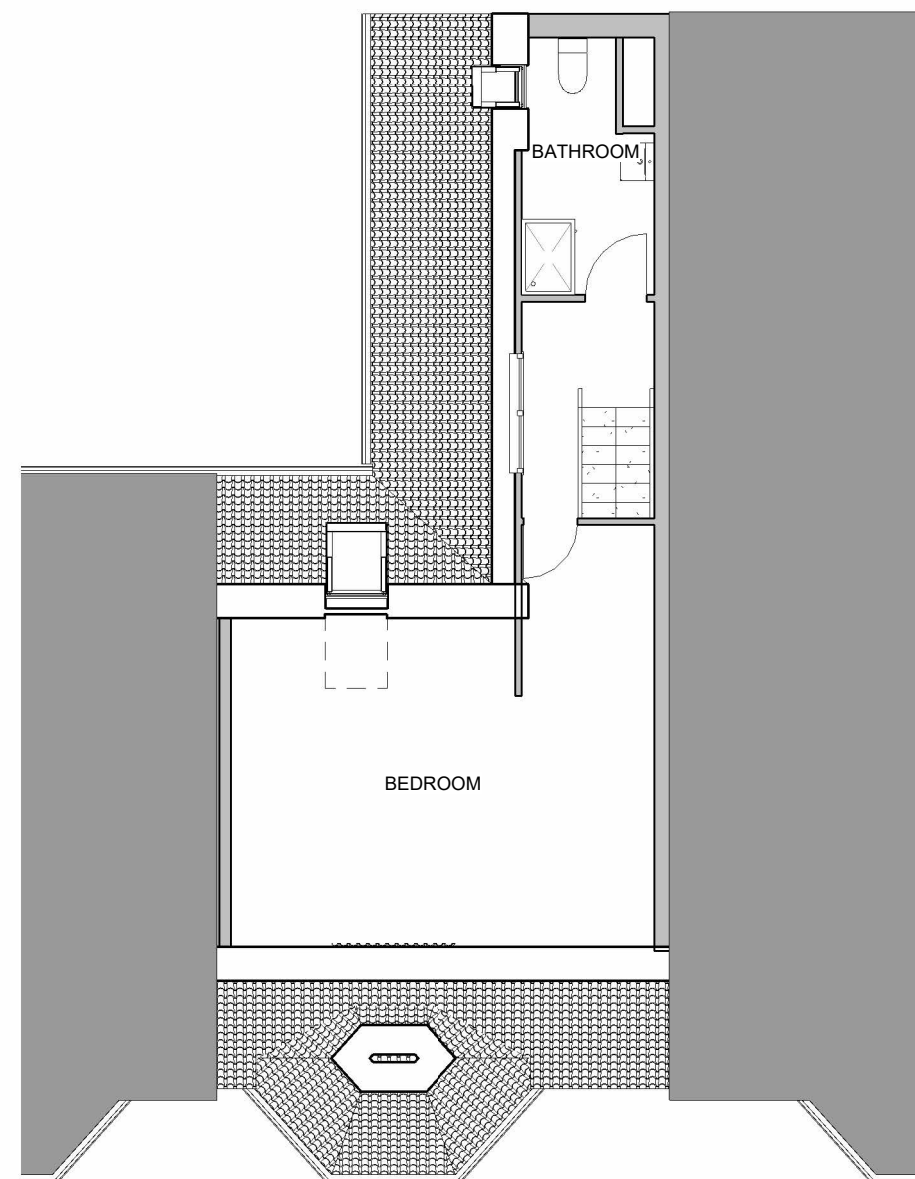



Do not scale from this drawing.
Dimensions are to be verified on site prior to construction.

Notes:

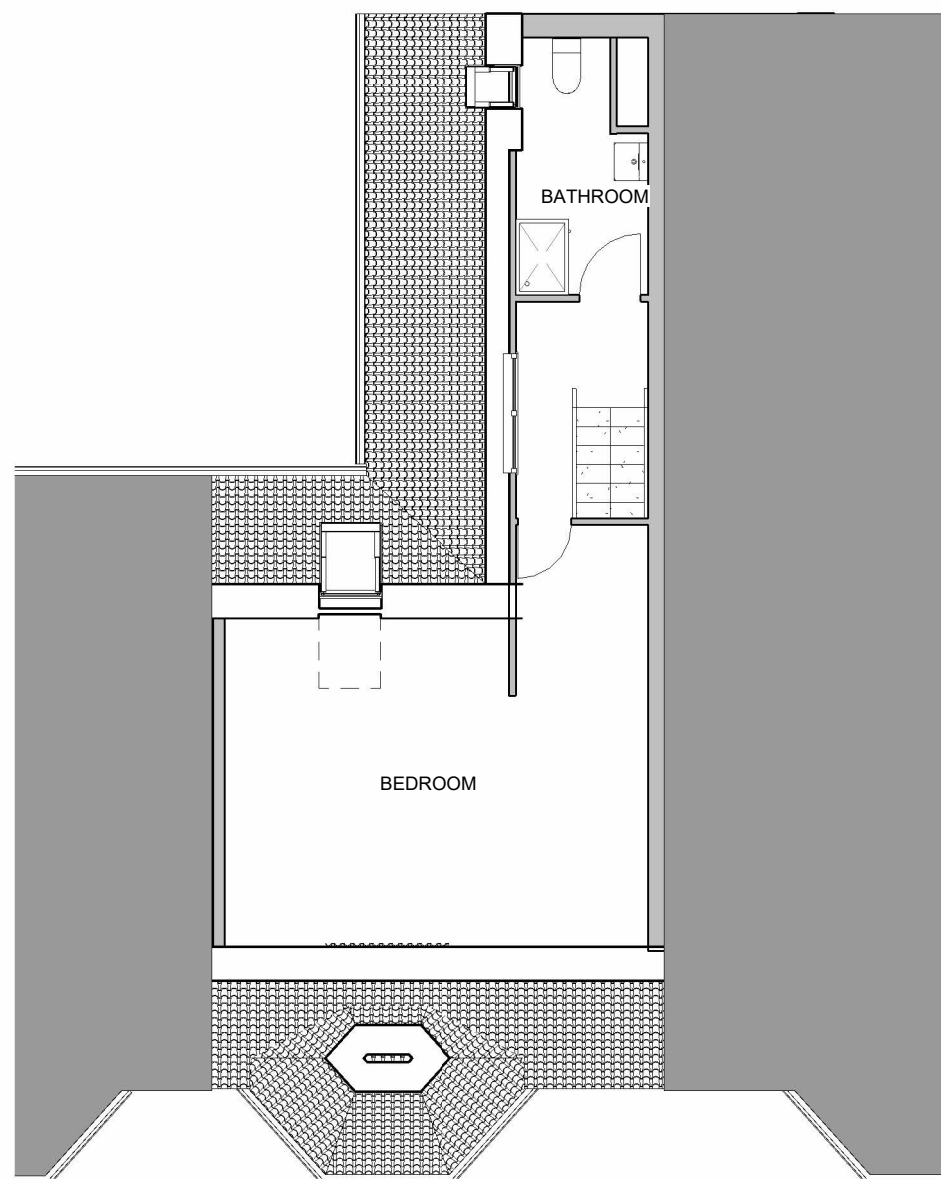

1 Second Floor Existing
1 : 100

2 Second Floor Proposed
1 : 100

 

P01 FOR PLANNING 24/12/25

Aganna Design Studios

Client: Mr Design & Build Ltd.

Project: 44 Bassaleg Rd, NP20 3EX

Drawing Title: Second Floor Plan

Purpose of Issue: Planning

Drawing Status: Planning

Drawn By: MA Scale: 1 : 100 @ A3

Drawing No. ADS005 P01