

Bellway

The Chandler

Site Plan ref: **CH**

- Plots:
- As - 04, 41, 137, 139, 143, 178, 186.
- Op - 03, 40, 136, 138, 142, 179, 185.

Site Plan ref: **CH**




Front Elevation

Materials Schedule:


1. Roof Finishes - Tiles, Colour .
2. Fairfaced Red Brick Walls.
3. Projecting Brick Banding of Contrasting Finish.
4. UPVC Windows - Colour: White
5. Front Door / Side / Rear Door - GRP
6. French Door - UPVC, Colour: White
7. Entrance Canopy.
8. UPVC Rainwater Goods, Colour: Black.
9. UPVC Eaves/ Soffits/ Barge Boards, Colour: Black.
10. Slimline Tile Cills.
11. Brick Soldier Head with Splay.



Rear Elevation

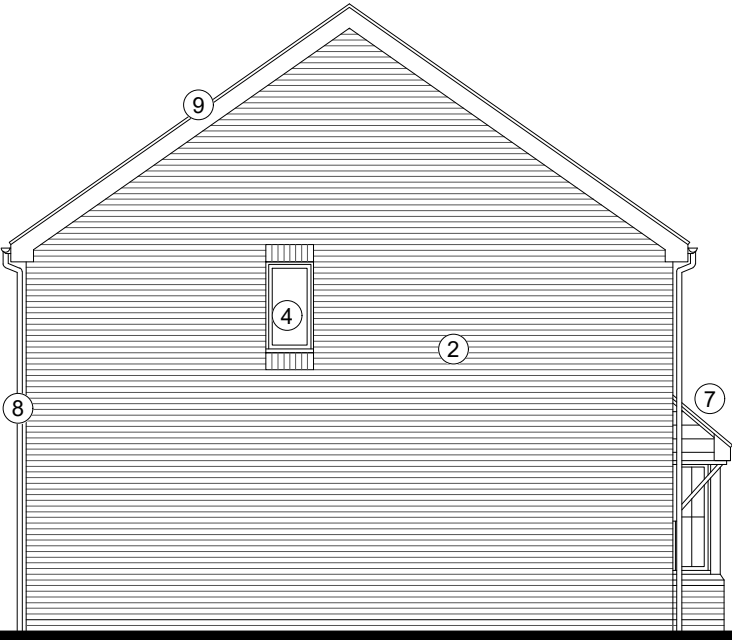

Side Elevation

 

Figured dimensions and levels to be used.
Any inaccuracies must be notified to the architect.
Detail drawings and large scale drawings take precedence over smaller drawings.

Rev:	A	Plots 152, 153, 181 & 182 omitted. T.P. 26.07.22
	B	Plots 137,138 handing changed; Plots 136,178,179 added art 27.10.22

Rev:

Rev:

Rev:

PRELIMINARY	
PLANNING	✓
DESIGN	
TENDER	
CONSTRUCTION	

powelldobson
ARCHITECTS

Cardiff Office: Suite 1F, Building One, Eastern Business Park, Wern Fawr Lane, Old St Mellons, Cardiff CF3 5EA
Tel: +44 (0)133 33 261 001 Fax: +44 (0)29 2079 1212 email: cardiff@powelldobson.com

Contract: Residential Development, Llanwern 4H,
Newport for Bellway Homes
Title: Chandler - Elevations (Brick)

Drawing No. Rev.
21059 (05) 213 B

Scale: 1:100 @ A3
Date: Dec 2021
Drawn: C.L.
Checked: /