


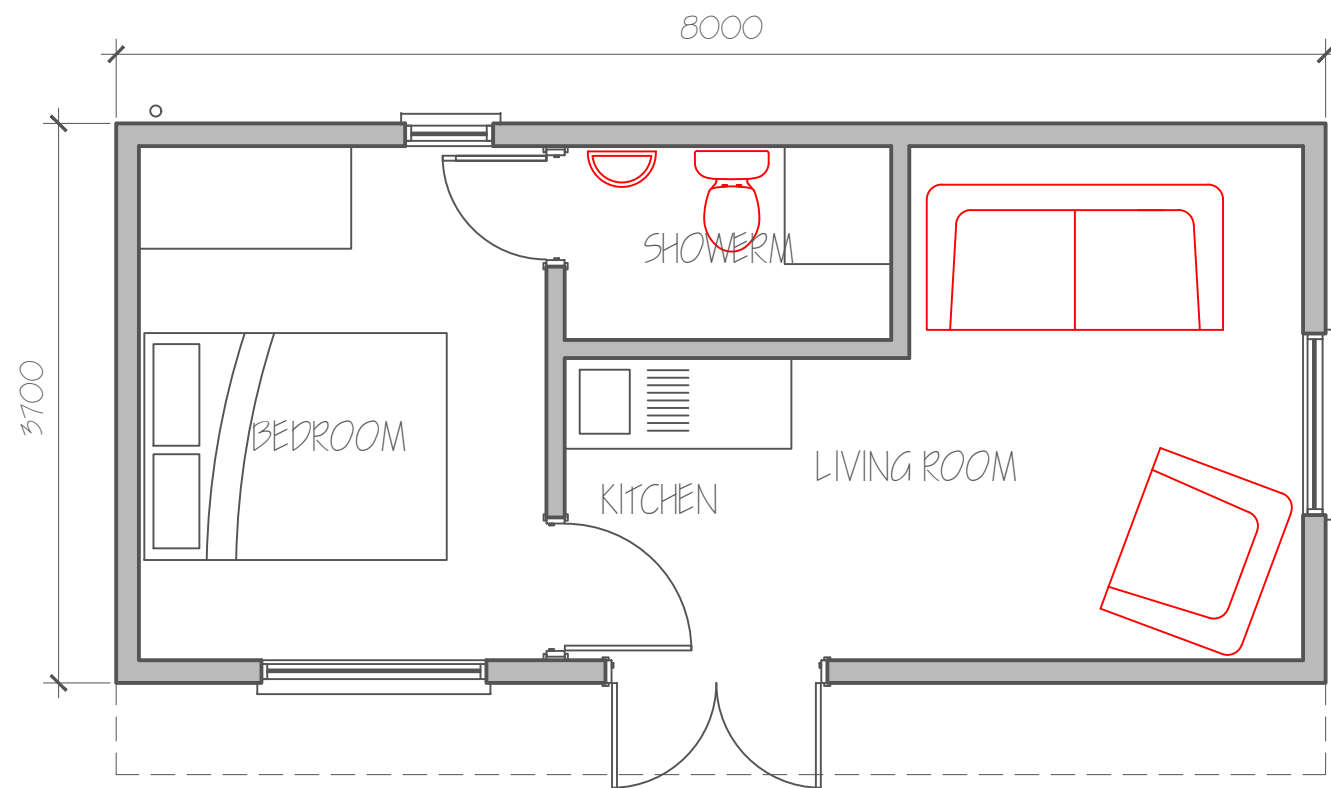

GROUND FLOOR LAYOUT




SIDE ELEVATION



SIDE ELEVATION




FRONT ELEVATION

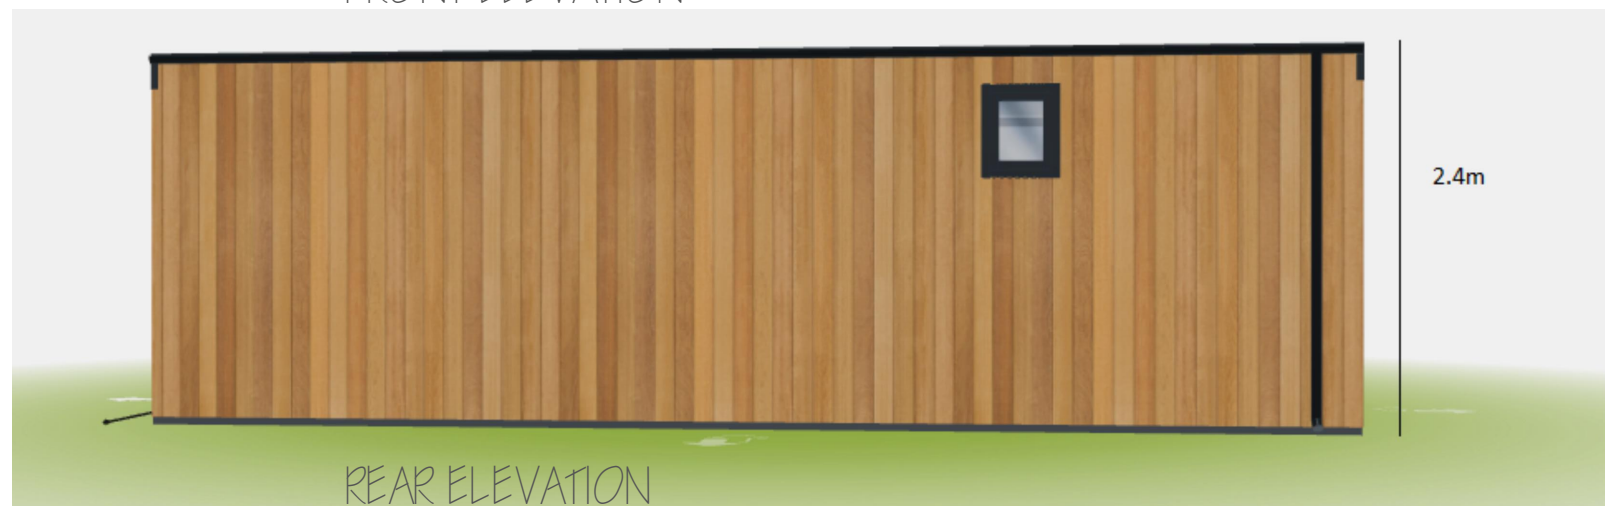

REAR ELEVATION



LOCATION PLAN
scale 1/1250

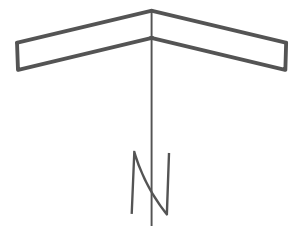

Project Client Krystle Small	Project Title Annexe to 85 Thompson Ave, Newport.	Drawing Title Ground Floor Plan, Elevations as Proposed and Site Location Plan	THIS DRAWING IS COVERED BY COPYRIGHT WHICH REMAINS WITH HOWARD HICKS DESIGN AND MUST NOT BE REPRODUCED IN ANY FORM WITHOUT THEIR EXPRESS PERMISSION.	Scale 1:50 @ A3 Drawn by HH	Date Checked	Drawing No. PLO2 Status Planning	Job No. 2216 Rev.No.	Howard Hicks Design Architectural Designers. Technologists . Building Surveyors . Project Management 21 East Road, Oakfield, Torfaen, Cwmbran, Torfaen, Wales NP44 3DW Tel 01633 527159, Mob 07984 971763
---------------------------------	--	---	--	--------------------------------------	-----------------	---	----------------------------	---