



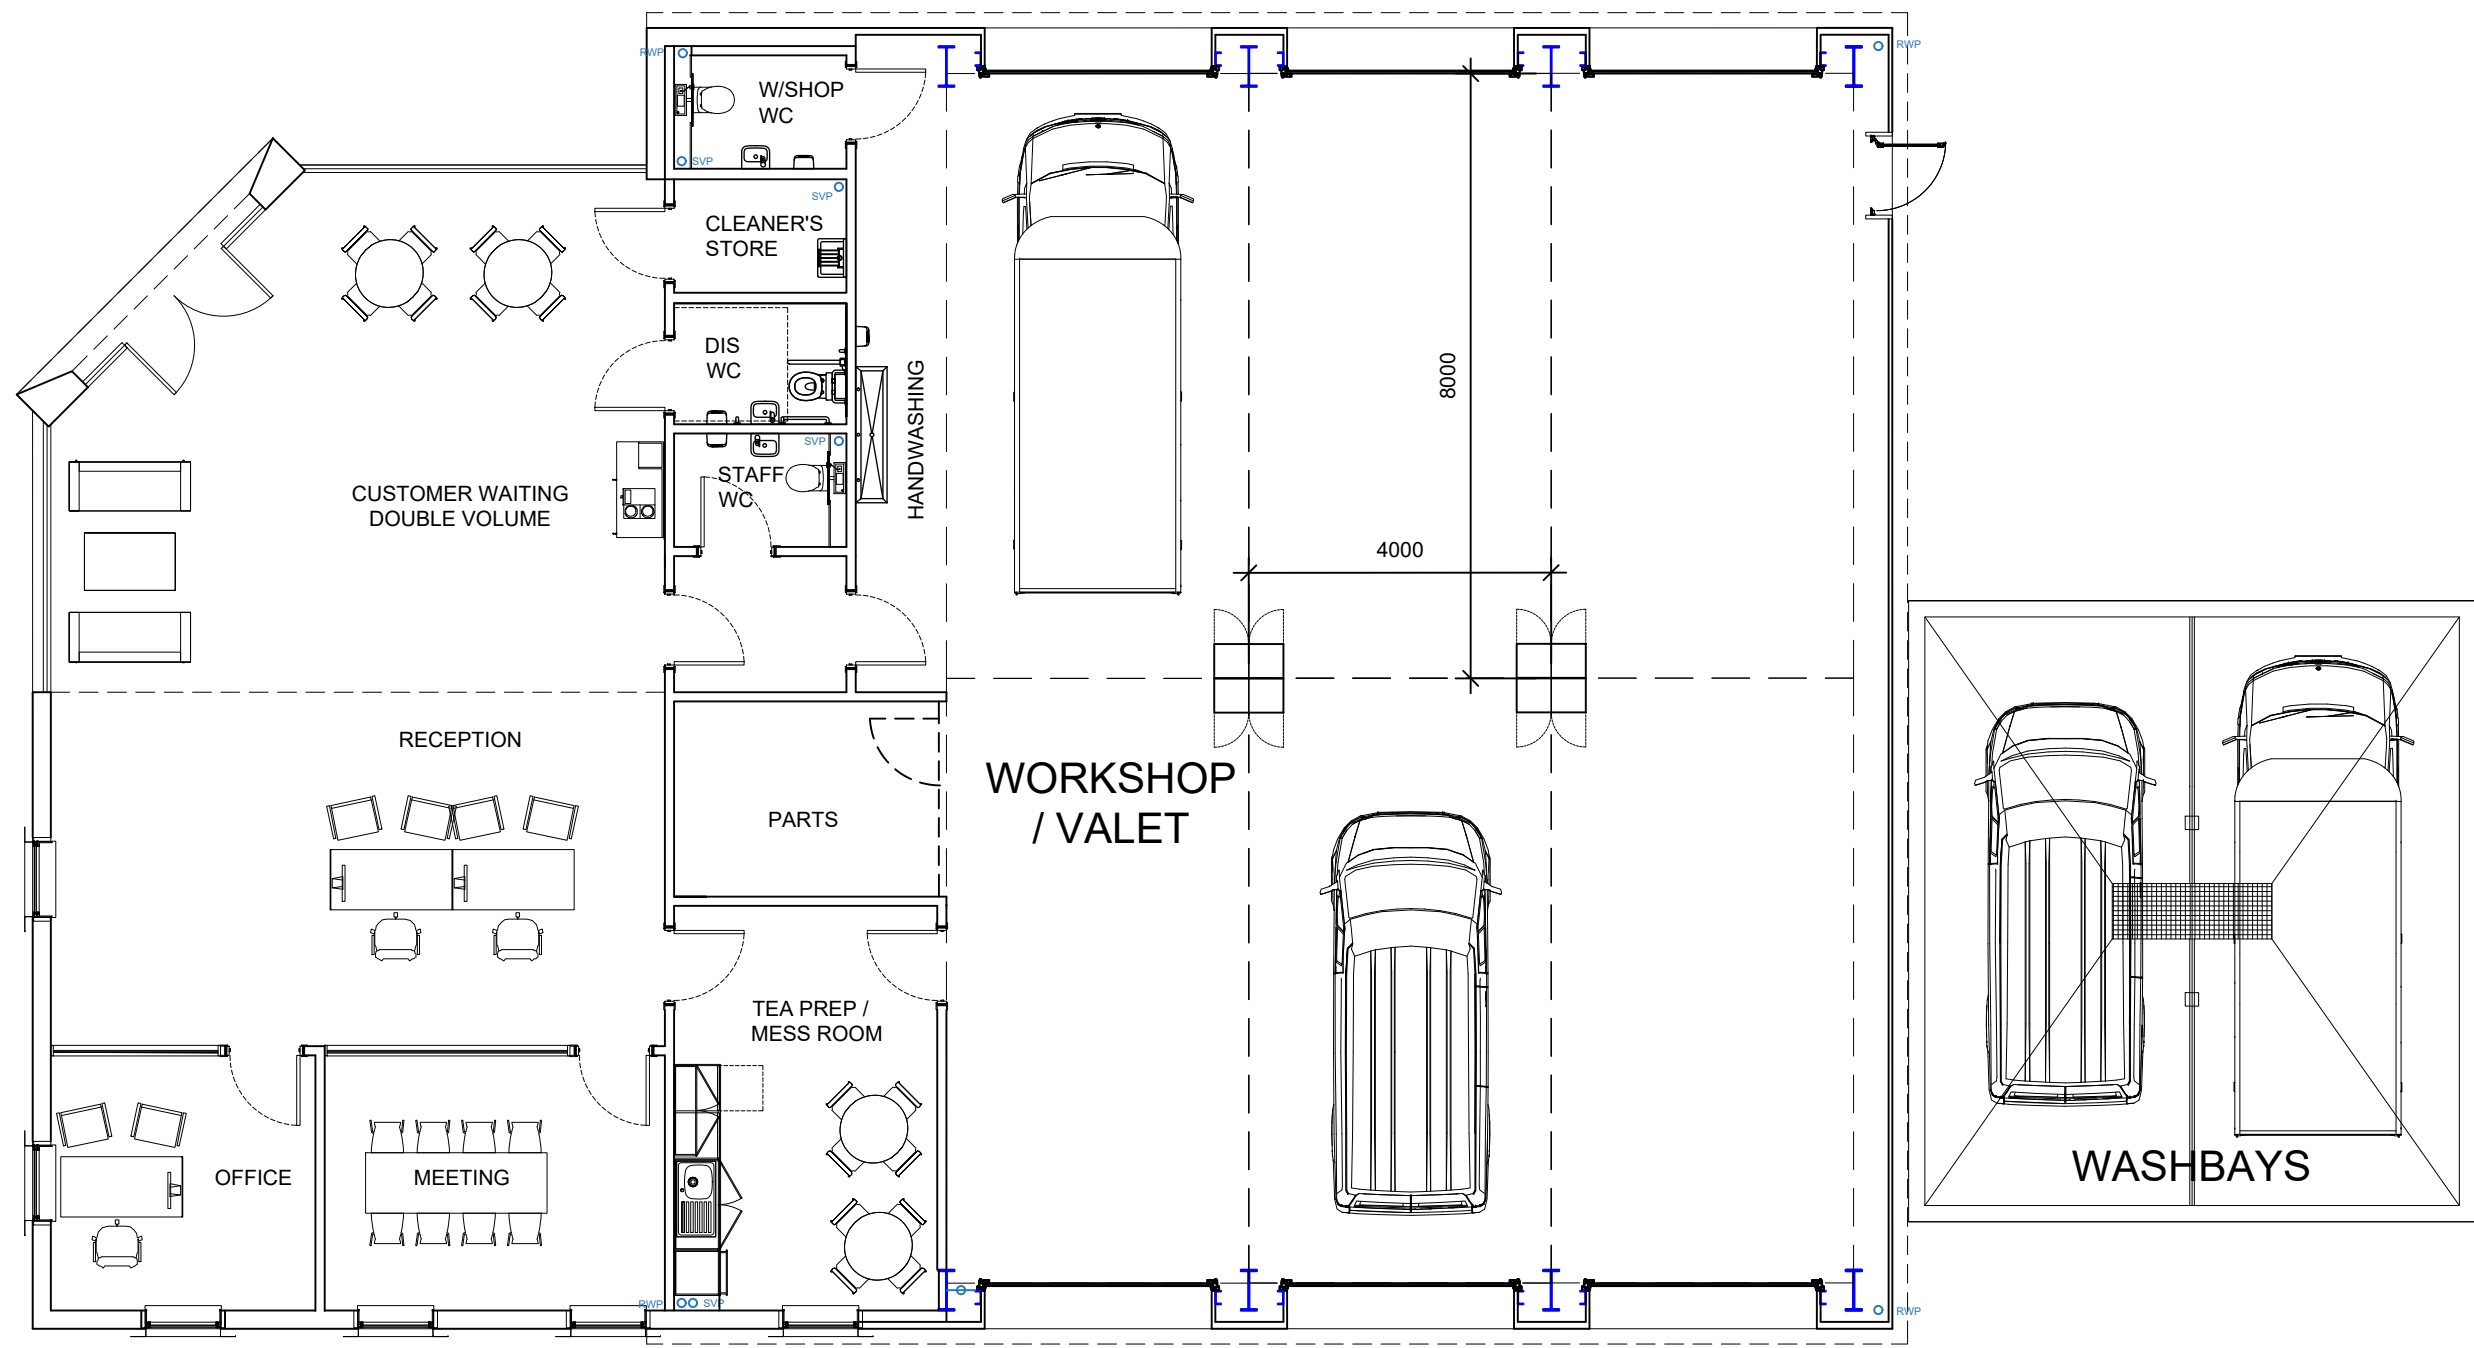

PLAN

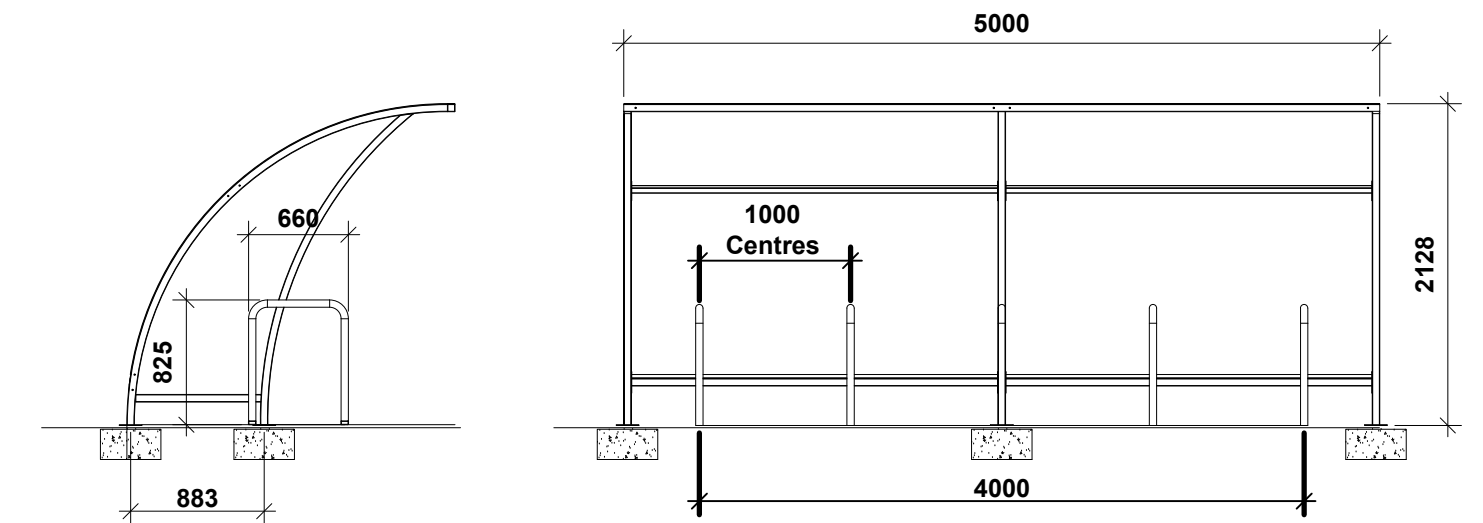

WAVEBICYCLE SHELTER WITH SHEFFIELD HOOPS




DAYS ENTRANCE PORTAL IN SIGNAL BLUE




SILVER CLADDING PANEL



GREY CLADDING PANEL

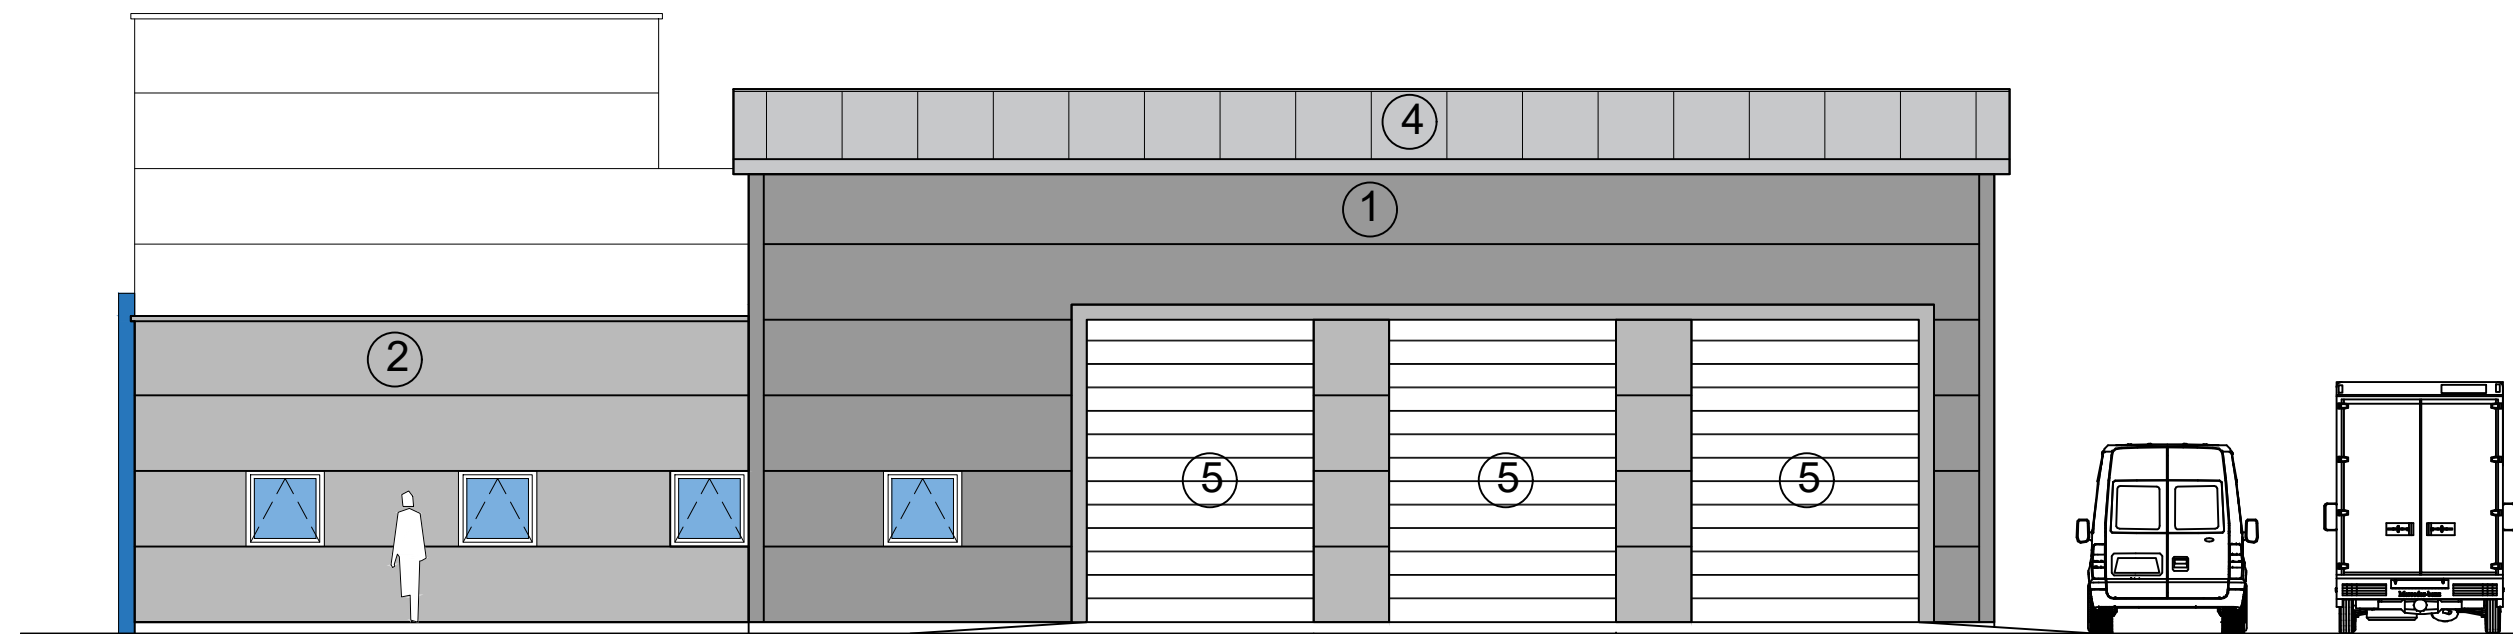


SOUTH ELEVATION
COMPOUND SIDE

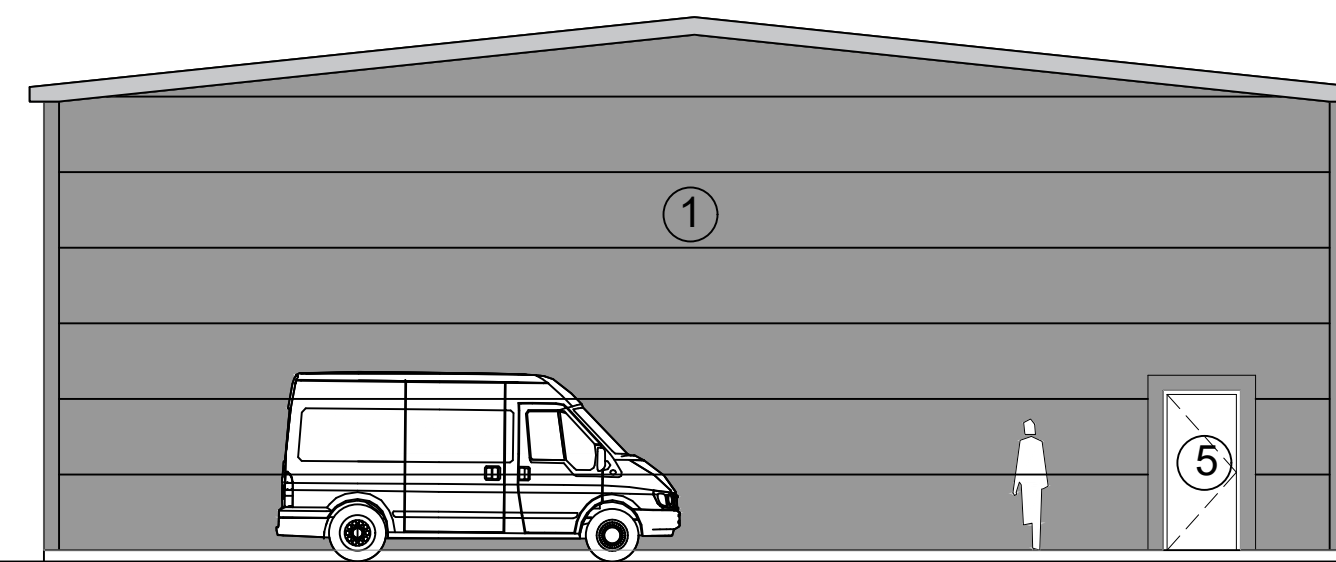


EAST ELEVATION
REAR

- 1 COMPOSITE CLADDING
MICRORIB FINISH - SILVER RAL 9006
 - 2 COMPOSITE CLADDING
MICRORIB FINISH - ANTRACITE GREY RAL 7016
 - 3 RAINSCREEN CLADDING
SIGNAL BLUE RAL 5005
 - 4 ROOF CLADDING
GOOSEWING GREY RAL 7035
 - 5 PEDESTRIAN/VEHICLE DOORS
ANTRACITE GREY RAL 7016
- WINDOW/CURTAIN WALLING FRAMES
ANTRACITE GREY RAL 7016

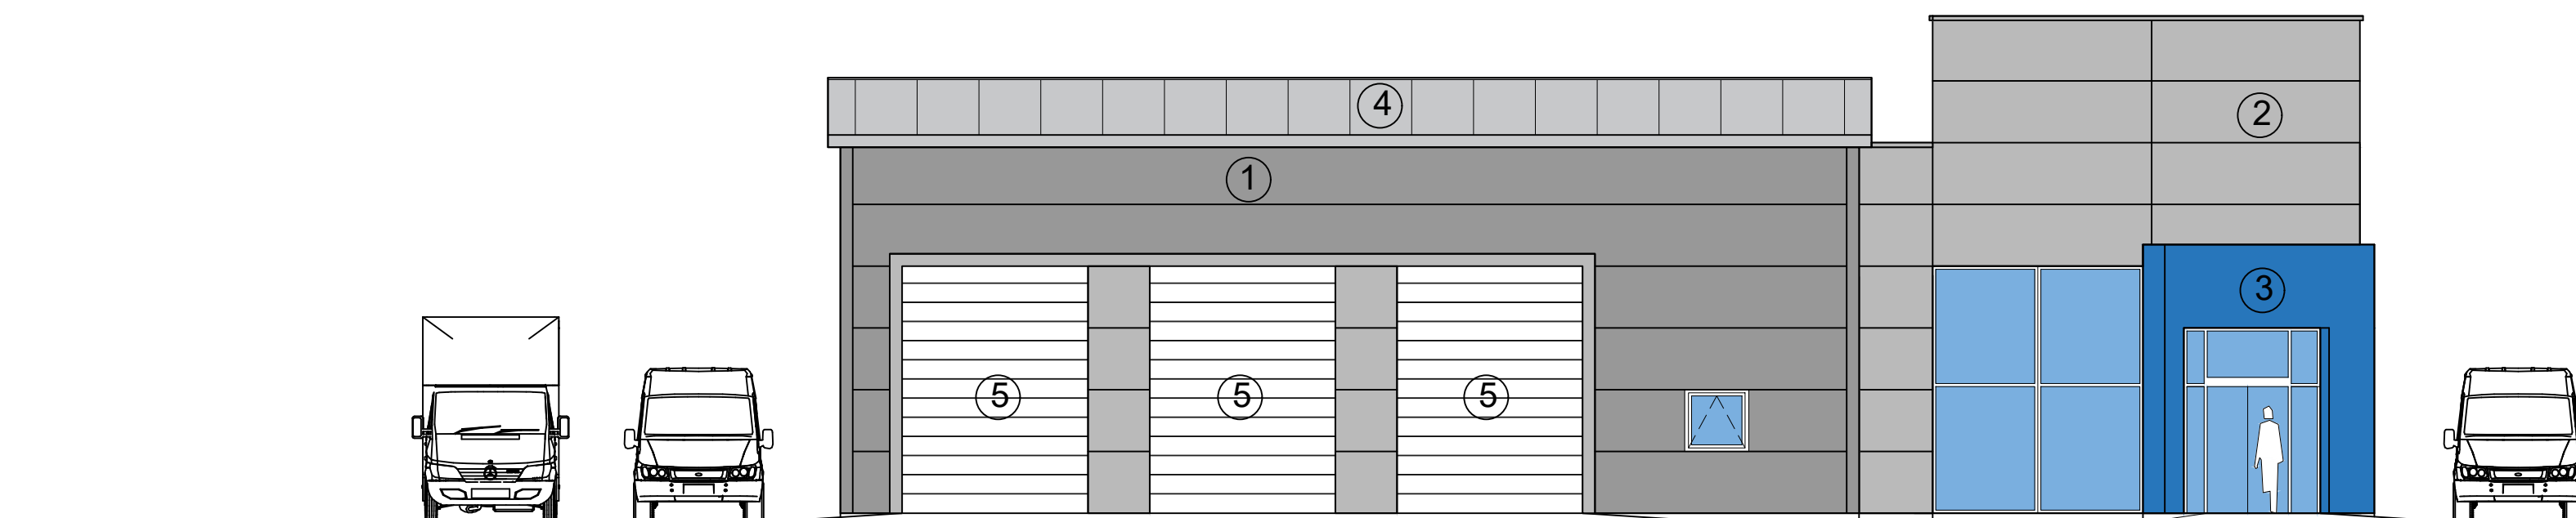


NORTH ELEVATION
CUSTOMER FACING

NORTH ELEVATION
CUSTOMER FACING

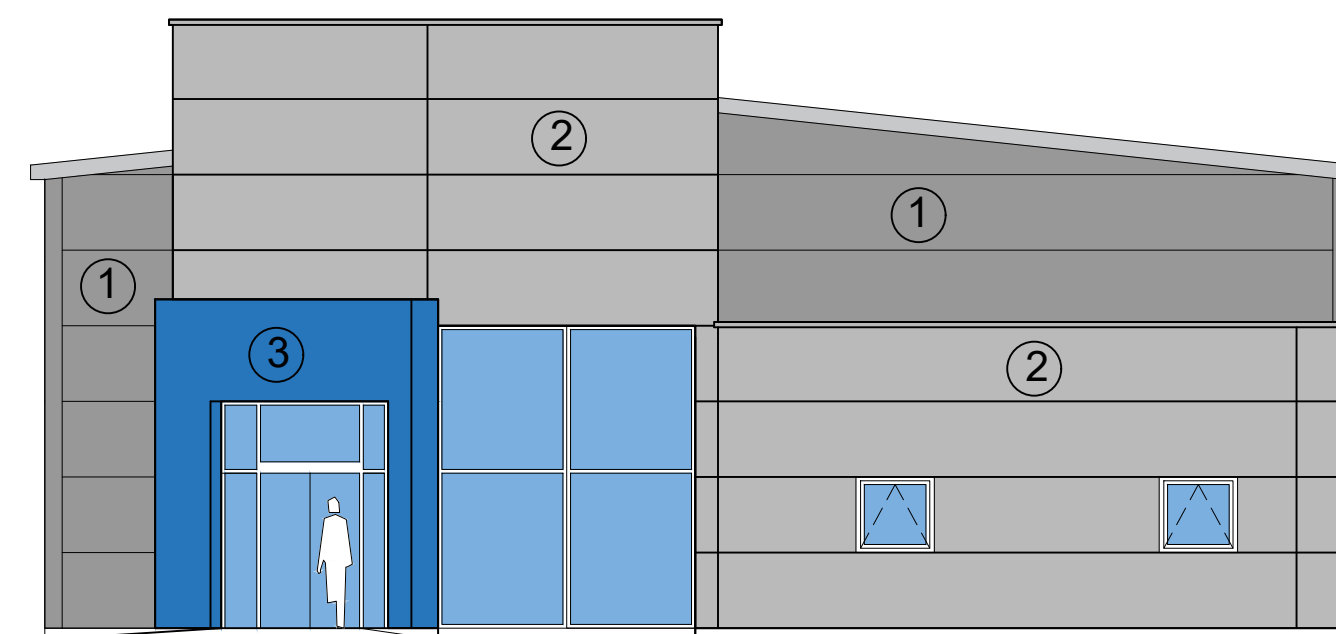

WEST ELEVATION
CUSTOMER FACING

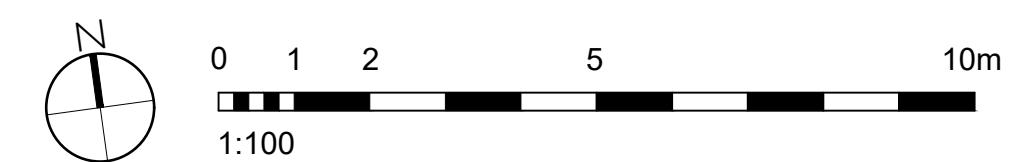

PLANNING		
E	Images added	NC 09/25
D	Cladding materials added, bicycle store added	NC 08/25
C	Valet bays reduced	NC 11/24
B	Cladding amended to suit planning, SWP's and RWP's added	NC 10/24
A	Windows added, wash canopy omitted	NC 05/24
Rev	Description	By Date

OLA
Opfer Logan Architects

130 Cubie Street / Glasgow / G40 2AF / Scotland
t: (0141) 332 9300 f: (0141) 342 2299 e: info@olarchitects.com

Client **DAYS RENTAL**

Project **NEWPORT LEISURE RETAIL PARK**

Title **BUILDING PLAN & ELEVATIONS AS PROPOSED**

Project No. **22424**

Scale **1:100** **A1**

Drawing No. **SK-P-01**

Date **MAY 2024**

Drawn By **NC** Checked by **JO**

COPYRIGHT OF DESIGN & DRAWING RESERVED

Unauthorised copying, distribution or receipt of this drawing without the written consent of OLA Ltd may constitute an infringement of copyright. If in doubt please contact OLA Ltd.