



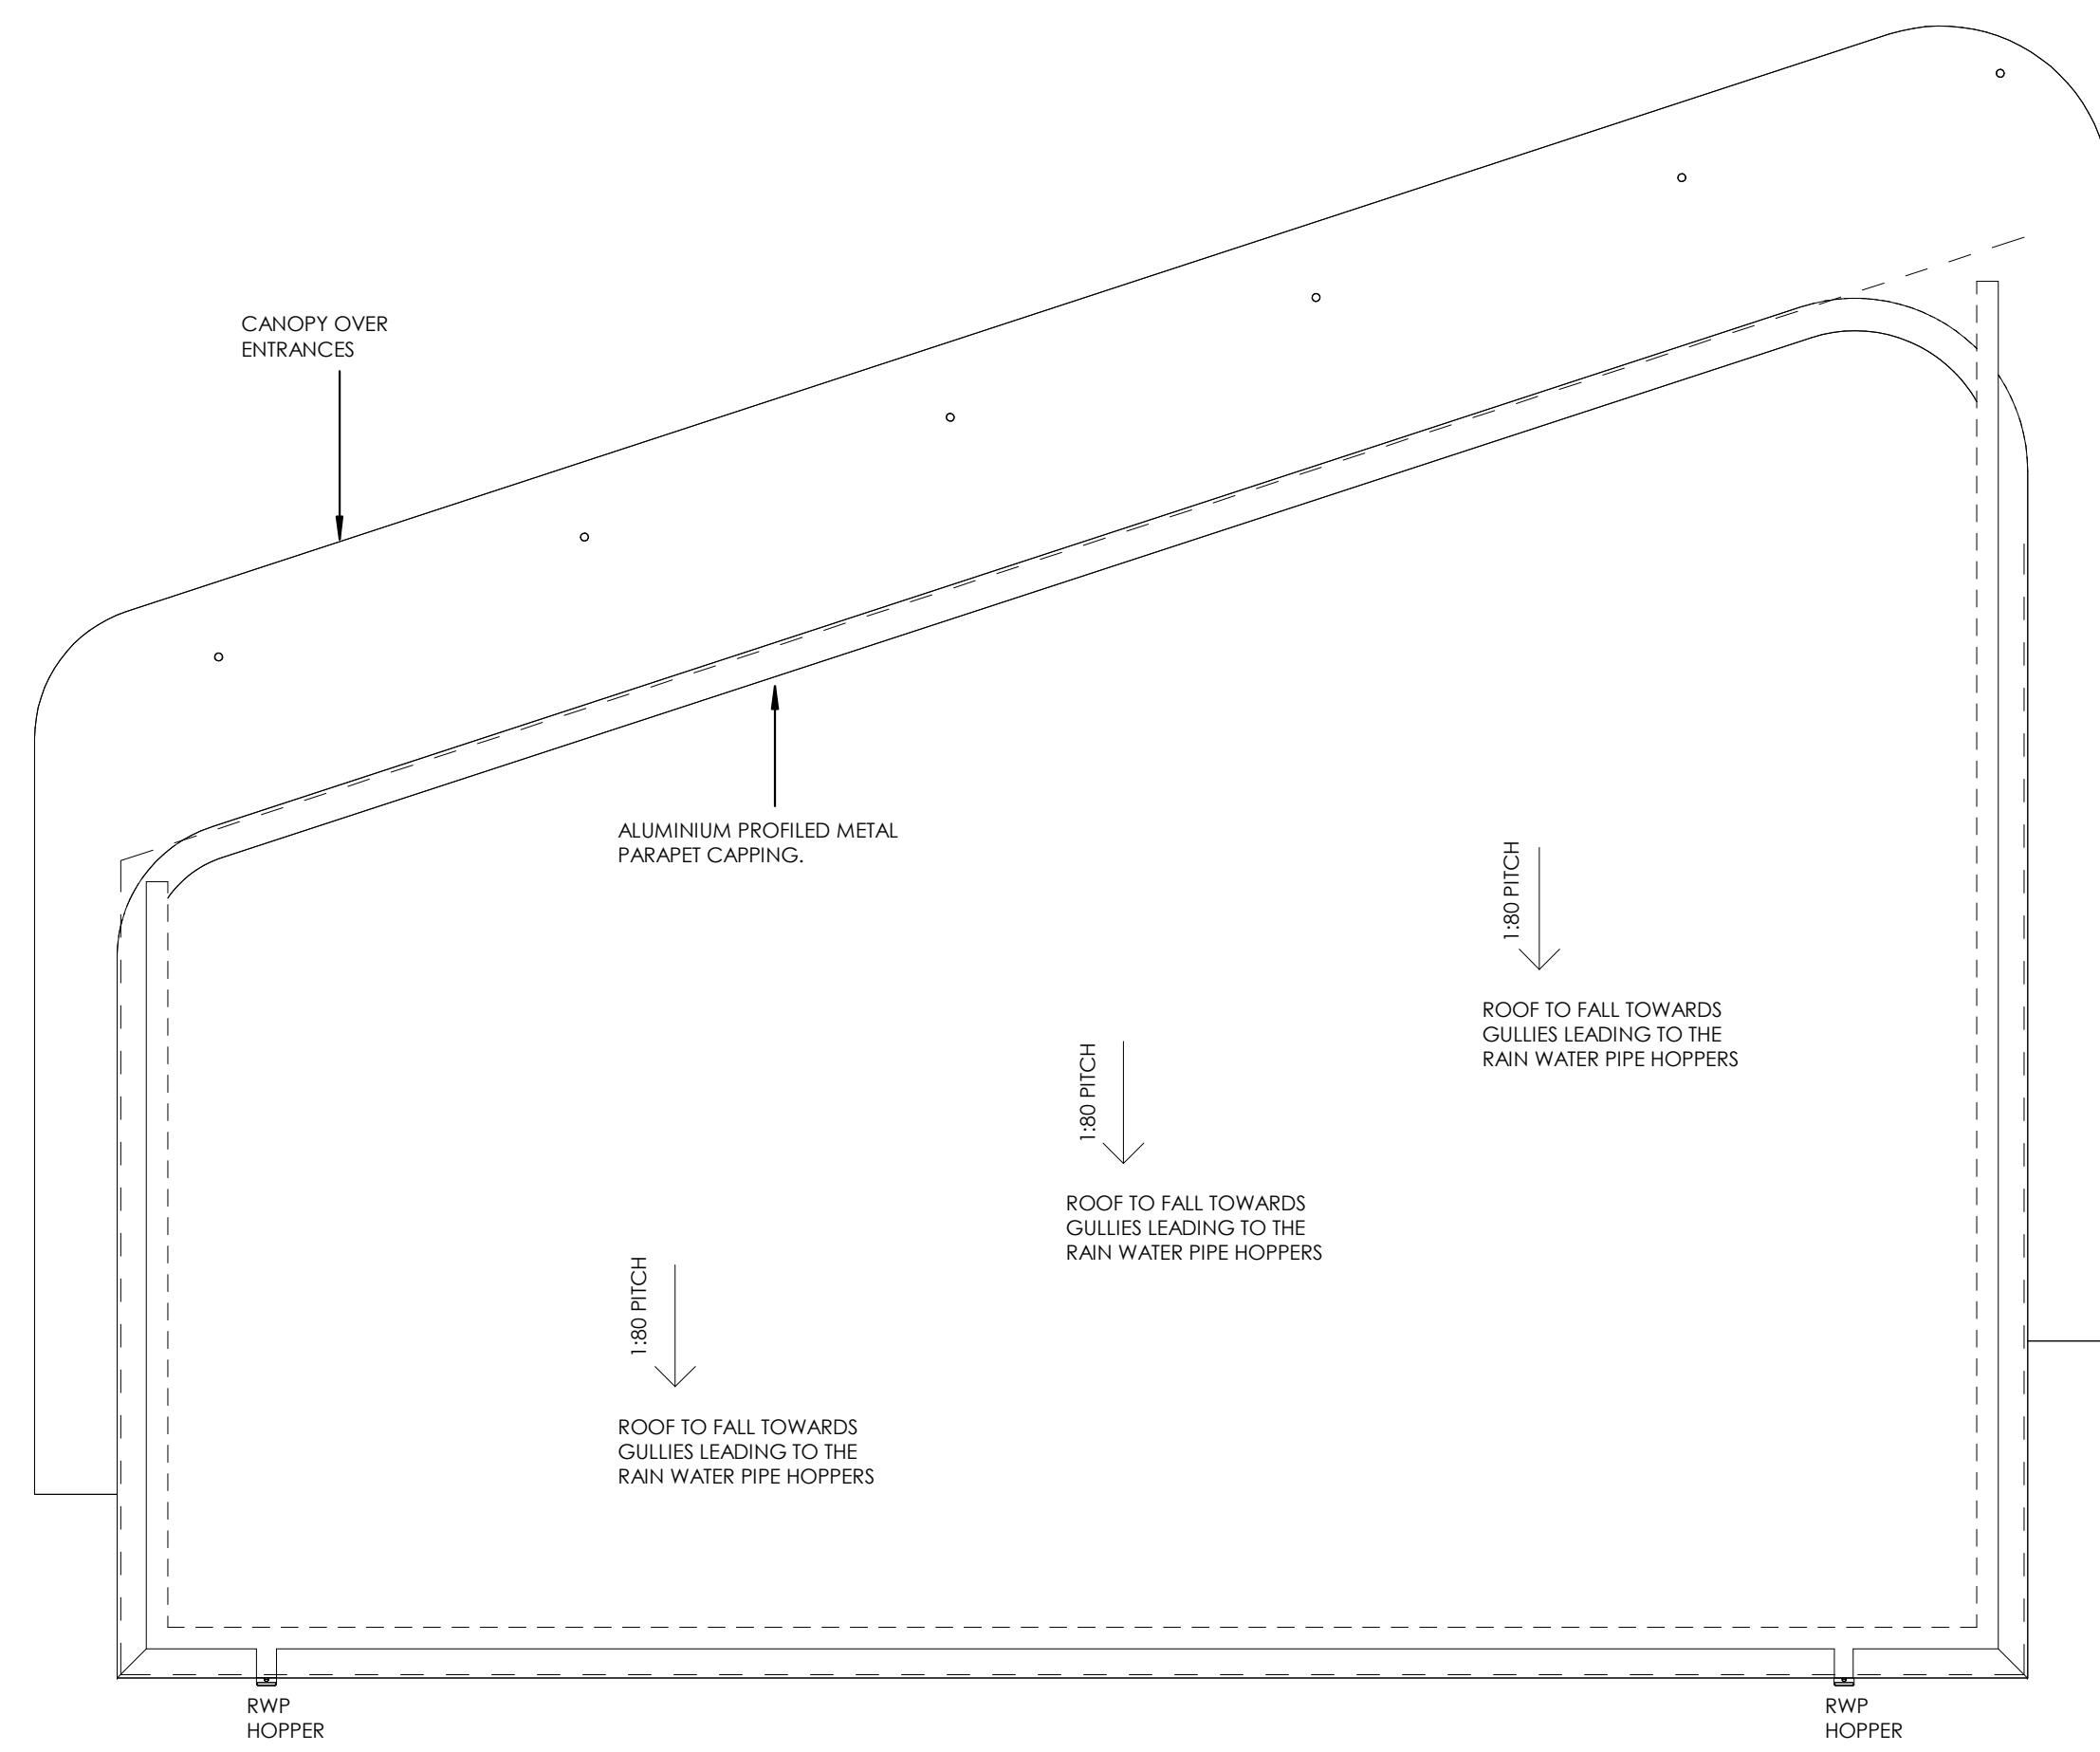

- ### **GENERAL NOTES**
1. DO NOT SCALE THIS DRAWING. ONLY USE FIGURED DIMENSIONS IF IN DOUBT ASK.
 2. UNLESS NOTED OTHERWISE ALL DIMENSION ARE IN MILLIMETRES & AND ALL LEVELS ARE IN METRES RELATIVE TO ORDNANCE DATUM.
 3. ALL LONGITUDINAL AND TRANSVERSE DIMENSIONS ARE MEASURED IN PLAN UNLESS OTHERWISE NOTED.
 4. THIS DRAWING IS TO BE READ IN CONJUNCTION WITH ALL SCHEME DRAWINGS AND DESIGNERS RISK ASSESSMENT
 5. THE CONTRACTOR IS TO CHECK ALL DIMENSIONS PRIOR TO CONSTRUCTION AND ANY DISCREPANCIES MUST BE REPORTED TO SPRING DESIGN BEFORE PROCEEDING.
 6. ALL STATUTORY SERVICES INFORMATION SHOWN HAS BEEN PROVIDED BY THE RELEVANT STATUTORY AUTHORITIES. THE CONTRACTOR IS TO SATISFY HIMSELF AS TO THE ACCURACY OF THE LOCATIONS, SIZE AND MATERIAL, AND OWNERSHIP OF THE SERVICES PRIOR TO ANY WORKS BEING CARRIED OUT.
 7. THIS DRAWING IS TO BE READ IN STRICT CONJUNCTION WITH ALL M&E AND STRUCTURAL ENGINEER DRAWINGS. ANY DISCREPANCIES ARE TO BE REPORTED BACK TO ARCHITECT.

Material Key




01. **BRICK** -CREAM/BUFF STOCK FACING BRICKWORK
02. **CANOPY** - PRESSED METAL CANOPY. COLOUR:
DARK GREY
03. **CAPPING** - PRESSED PPC ALUMINIUM PARAPET
CAPPING. COLOUR: CREAM OR GREY
04. **BRICK** -CREAM/BUFF STOCK FACING SOLDIER
COURSE BRICKWORK
05. **DOORS** - COMMUNAL & LOUVRE DOORS -
POLYESTER POWDER COATED ALUMINIUM.
COLOUR: DARK GREY
06. **RAINWATER GOODS** - PPC ALUMINIUM.
COLOUR: DARK GREY
07. **CURTAIN WALL** ALUMINIUM WINDOWS AND
DOORS TO BE DARK GREY

 

HOPPERS AND RAIN WATER DRAIN PIPES TO
BE PPC ALUMINIUM DARK GREY RAL COLOUR
7015

DOORS TO BE DARK GREY, RAL
COLOUR 7015

ALUMINIUM CURTAIN WALL
WINDOWS AND DOORS TO BE DARK
GREY, RAL COLOUR 7015

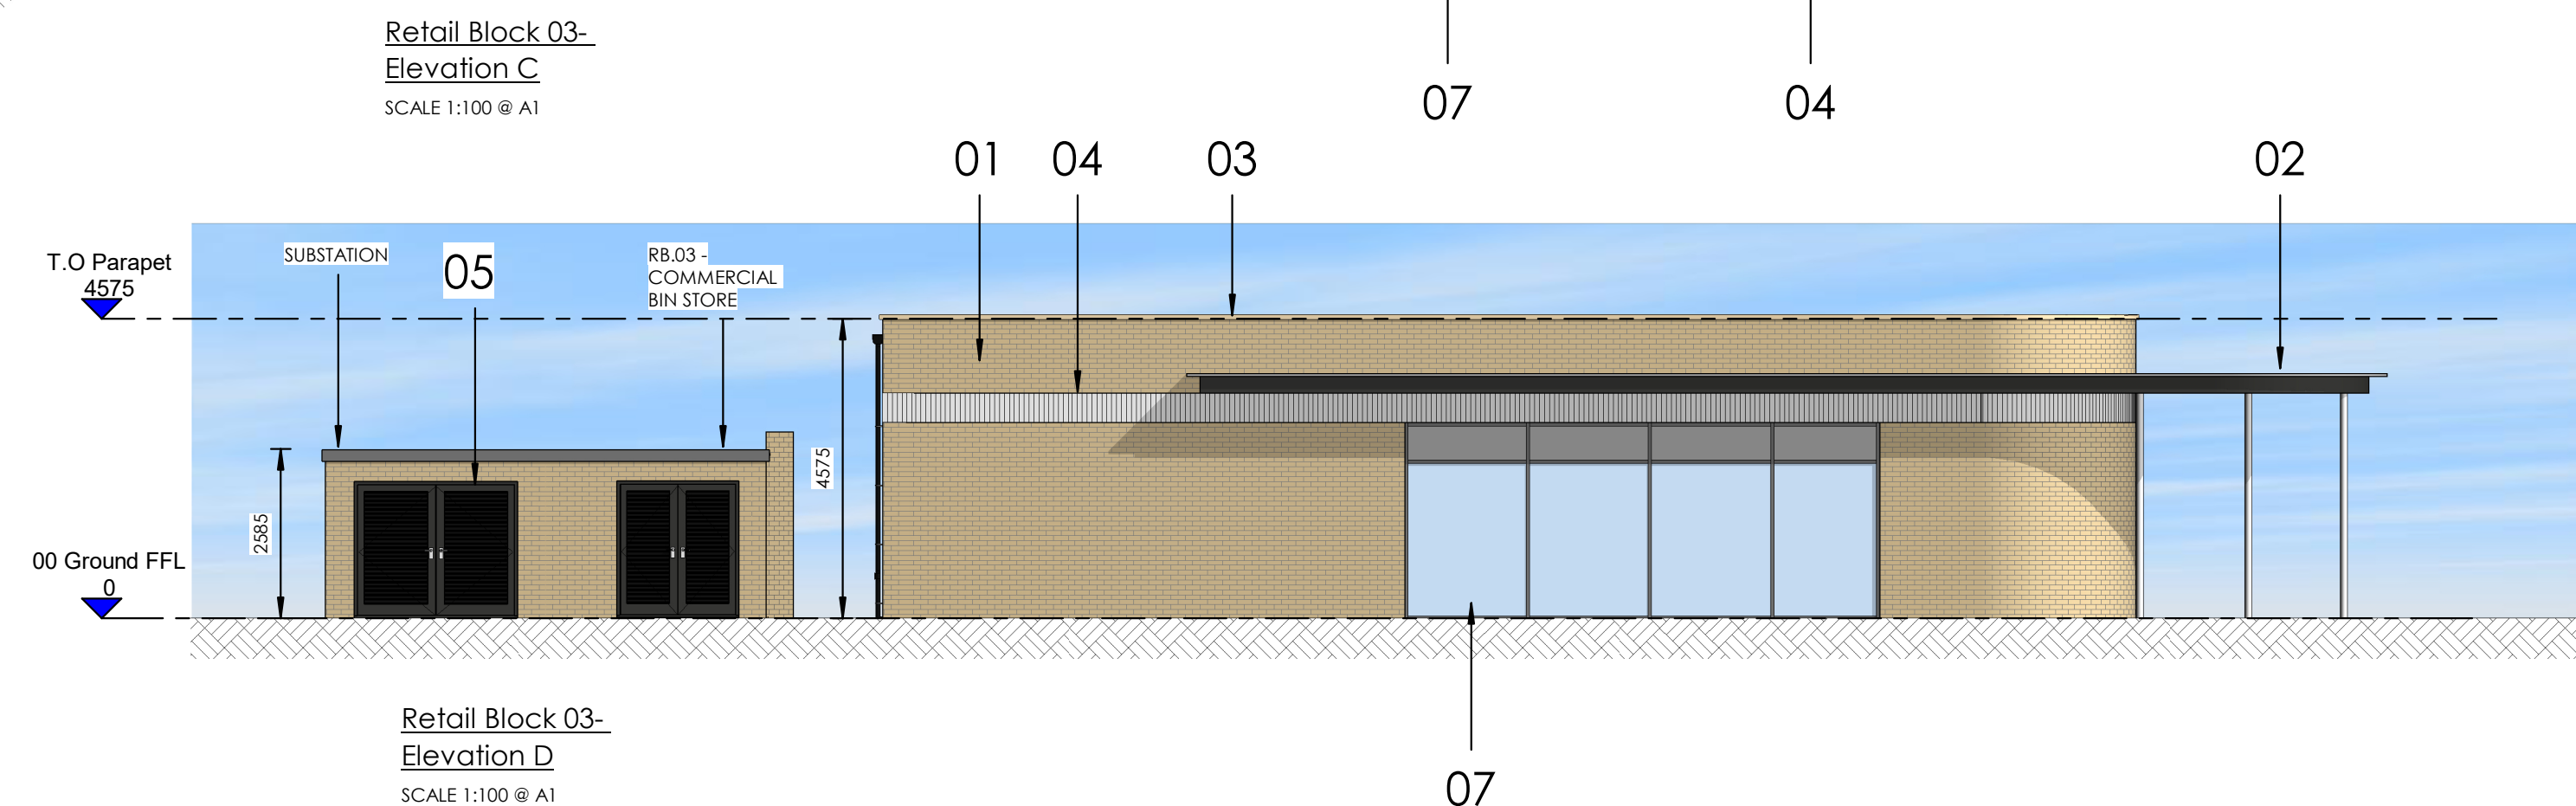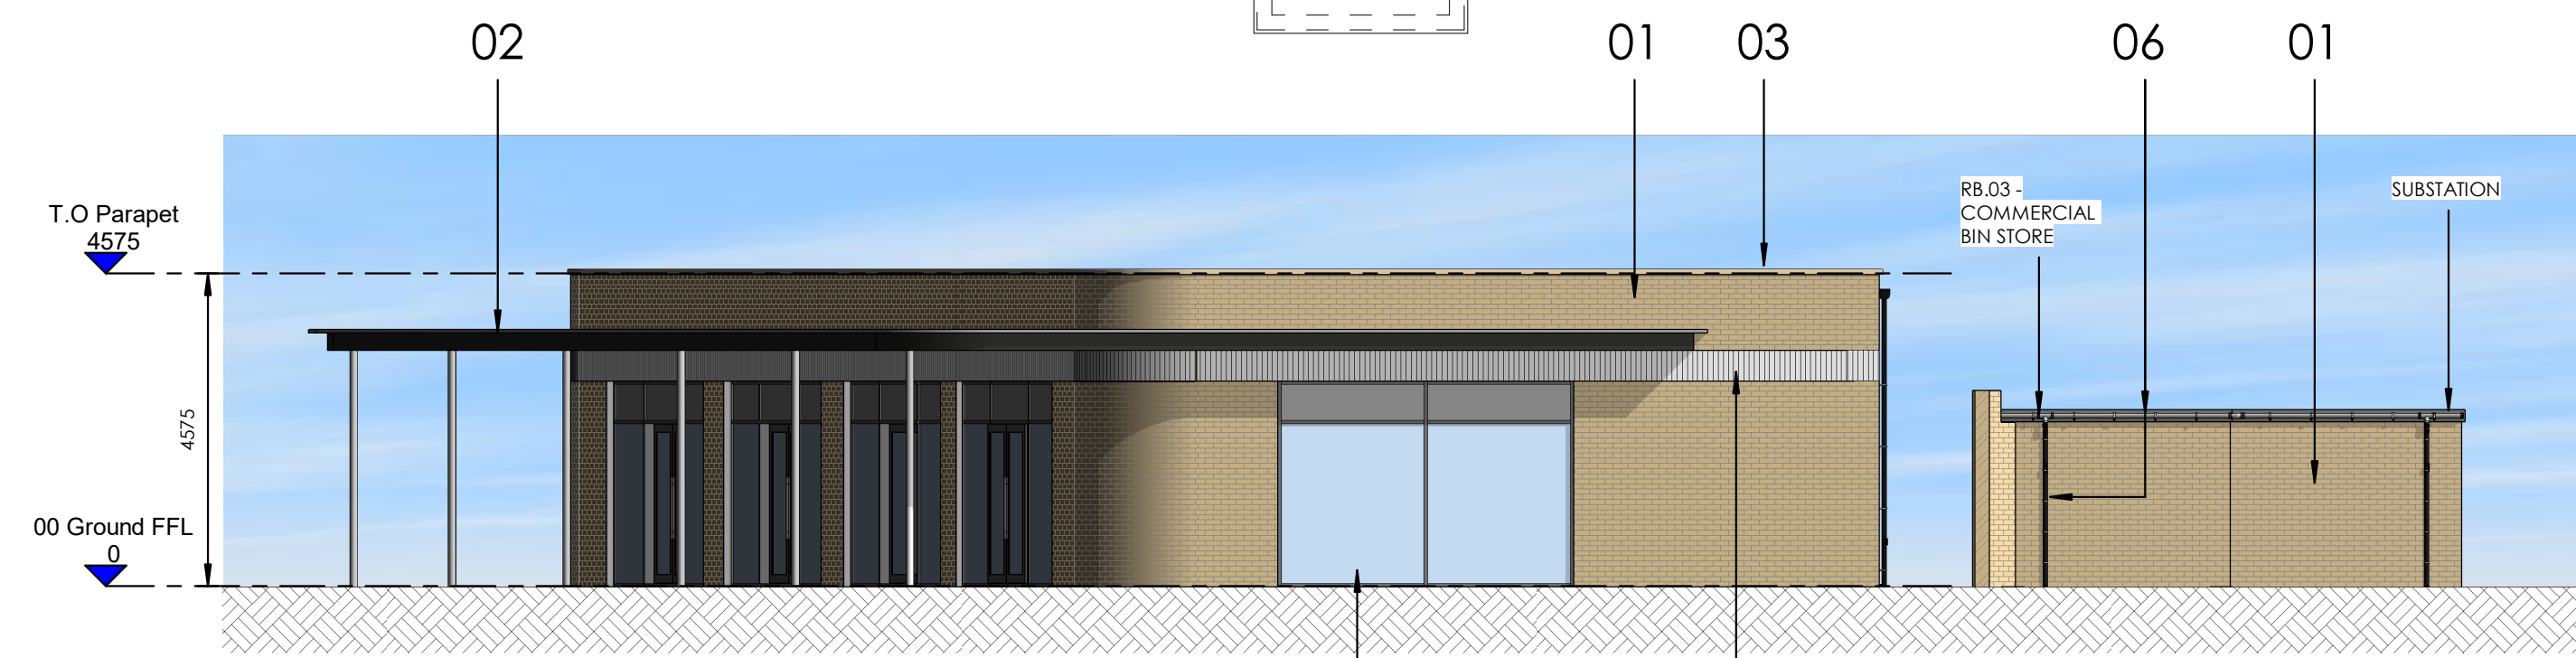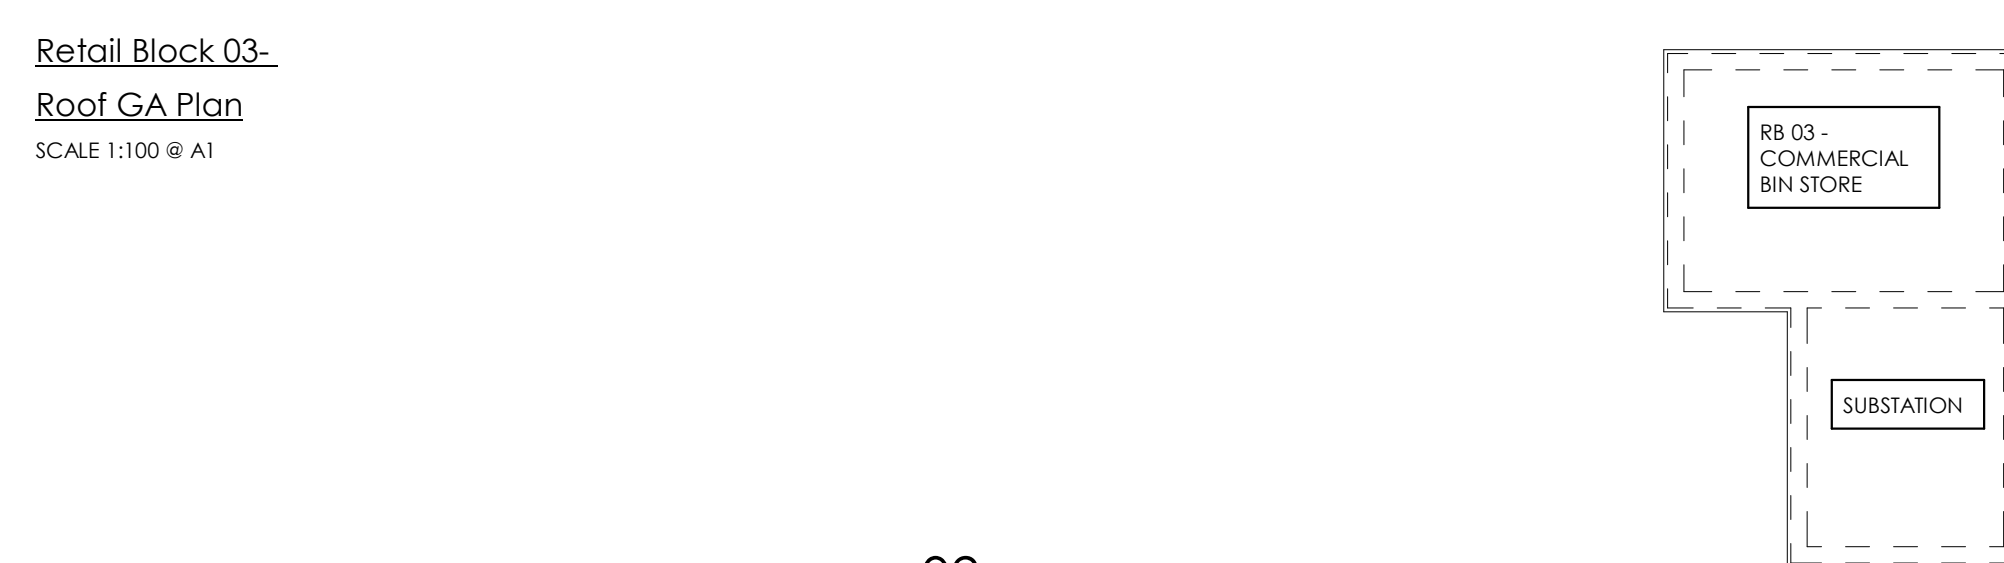

Note: This Drawing is copyright, its use or reproduction is subject to permission from Spring Design Consultancy Limited. All rights are reserved until invoices are paid in full. Contact SDC regarding terms & conditions. Check printed scale, responsibility is not accepted for reproduction of digital media or measuring from this document. Only figured dimensions to be used for construction. No responsibility will be taken for any design used for construction prior to receipt of relevant approvals. Report doubts/discrepancies to project Architect.

Revisions E 18.04.24 Material Legend Updated M.M. D 08.04.24 Rain Water Pipes Changed Back to Aluminium to Avoid Risk M.M. C 21.03.24 Walk Chonged Back to Curves M.M. B 30.10.23 Sub-station & Bin Store Updated M.M. A 09.10.23 Revised to Show Sub-Station M.M.			Client Lovell Group 			Project Ringland Regeneration			Drawing Title Retail Block 03 GF, Roof Plan & Elevations					
Drawing Status Construction			Date 15.02.23			Drawn By: Checked: Director: Scale: MLM MLM CW As indicated@A1			Job No. OPT. Drawing No. Rev. 2603 RB03 (20) 100 E			Unit 2 Chapel Barns Merthyr Mawr Bridgend CF33 0LS w.spring-consultancy.co.uk t.01656 656267		