


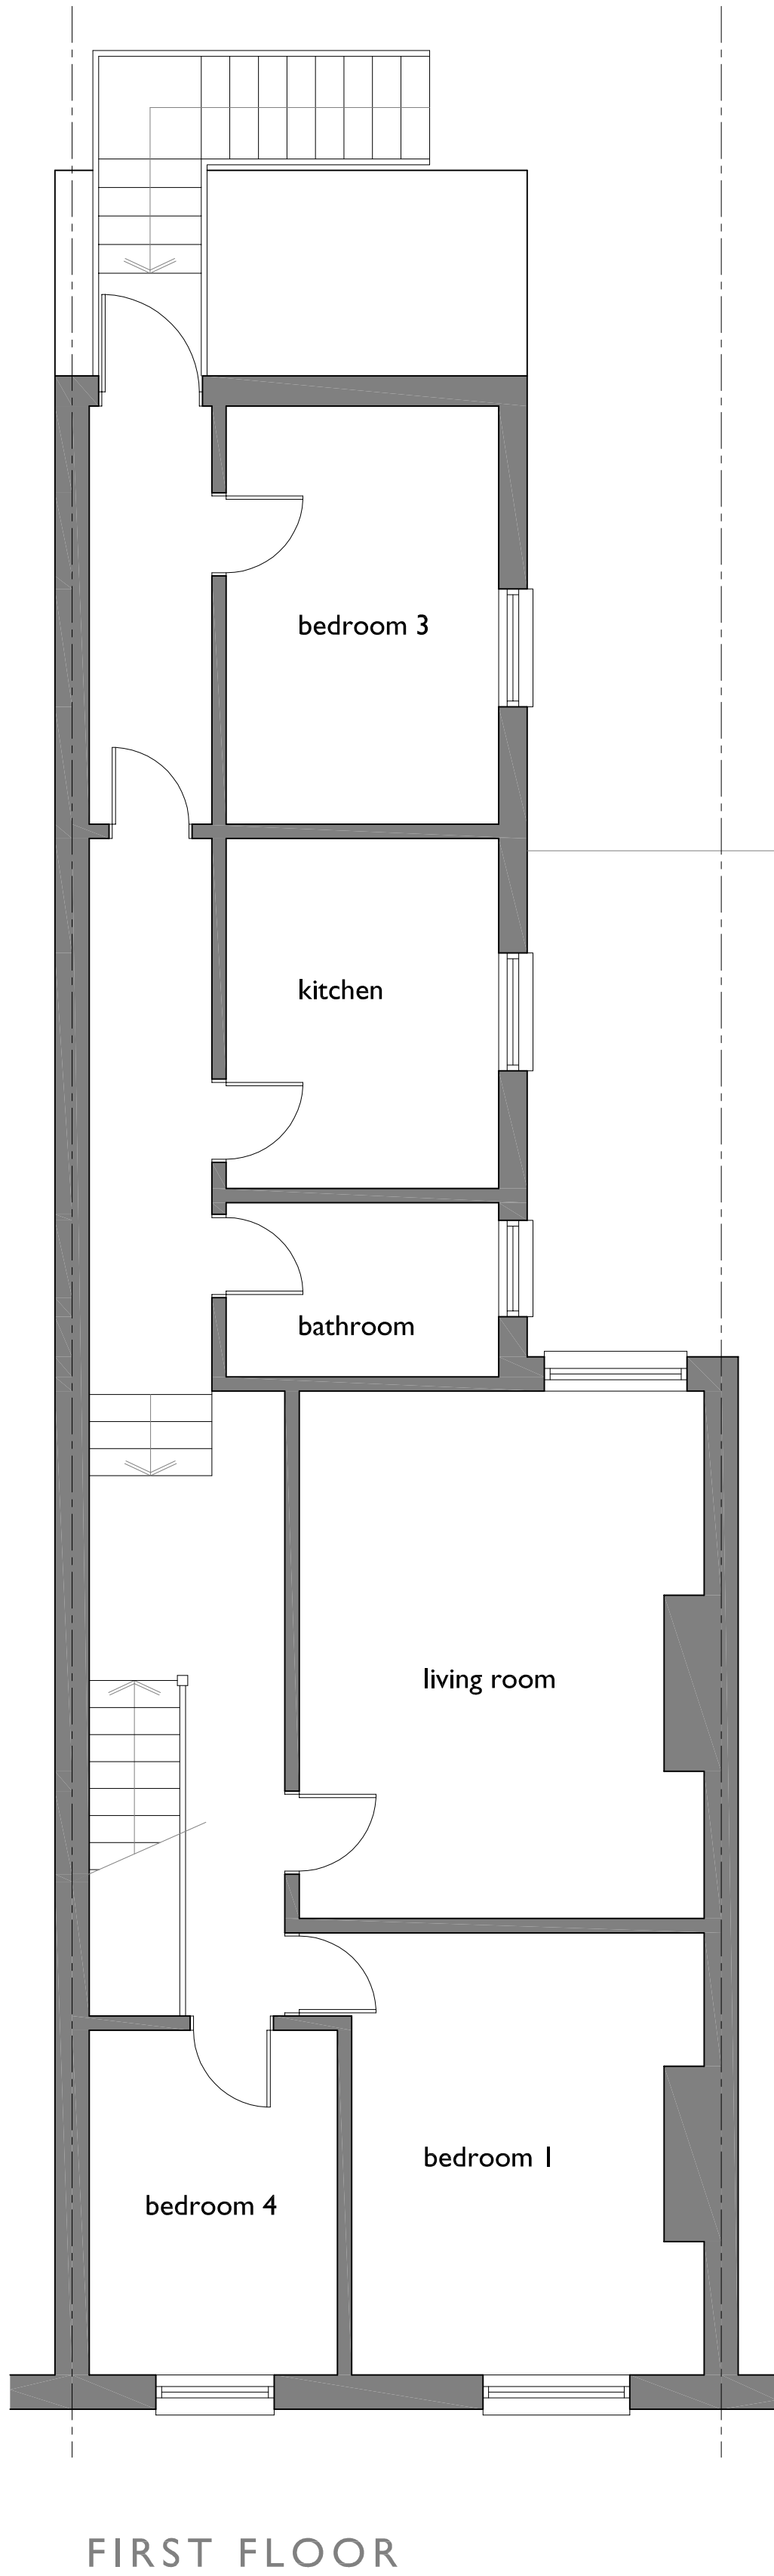

**SCALE THIS DRAWING ONLY FOR
PLANNING PURPOSES CHECK ALL
DIMENSIONS ON SITE**

This drawing is to establish design intent. The contractor is responsible for quantities, dimensions, verification of site conditions, compliance with contract documents for information that pertains to the fabrication processes or techniques of construction and for the co-ordination of work with all trades. All errors or omissions are to be reported to the designers.

Original drawing size A1

This drawing is copyright, all rights reserved

A	251223	Access to bin and bike storage noted on ground floor plan.	jmt	-
Rev	Date	Description	By	Checked

Client	MR. A. HUSSAIN			
Project	232 CORPORATION ROAD, NEWPORT.			
Title	FLOOR PLANS AS PROPOSED		Scale	1:50 @ A1 1:100 @ A3
Status	PENDING		Current Date	Apr 2025
Job No	2025.494	Dwg. No	PL02	Rev. A