



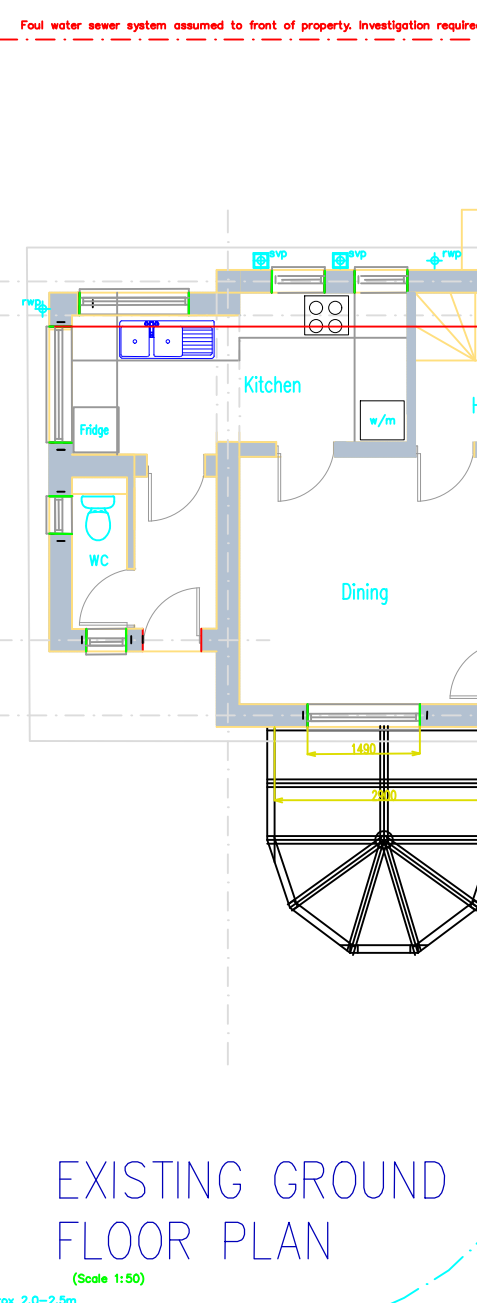


EXISTING FIRST FLOOR PLAN
(Scale 1:50)
(First floor layout to remain as existing)




EXISTING SIDE ELEVATION
(Scale 1:50)

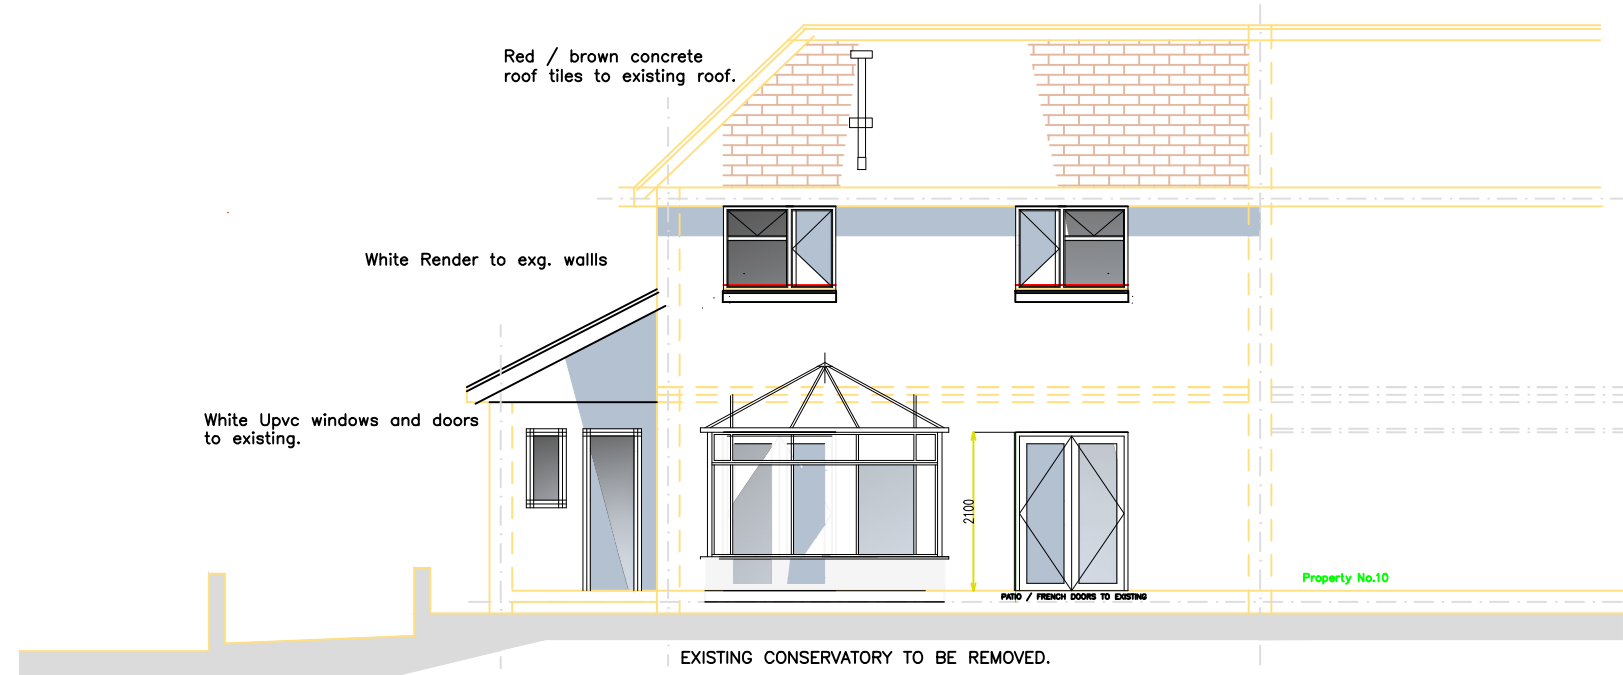


EXISTING REAR ELEVATION
(Scale 1:50)

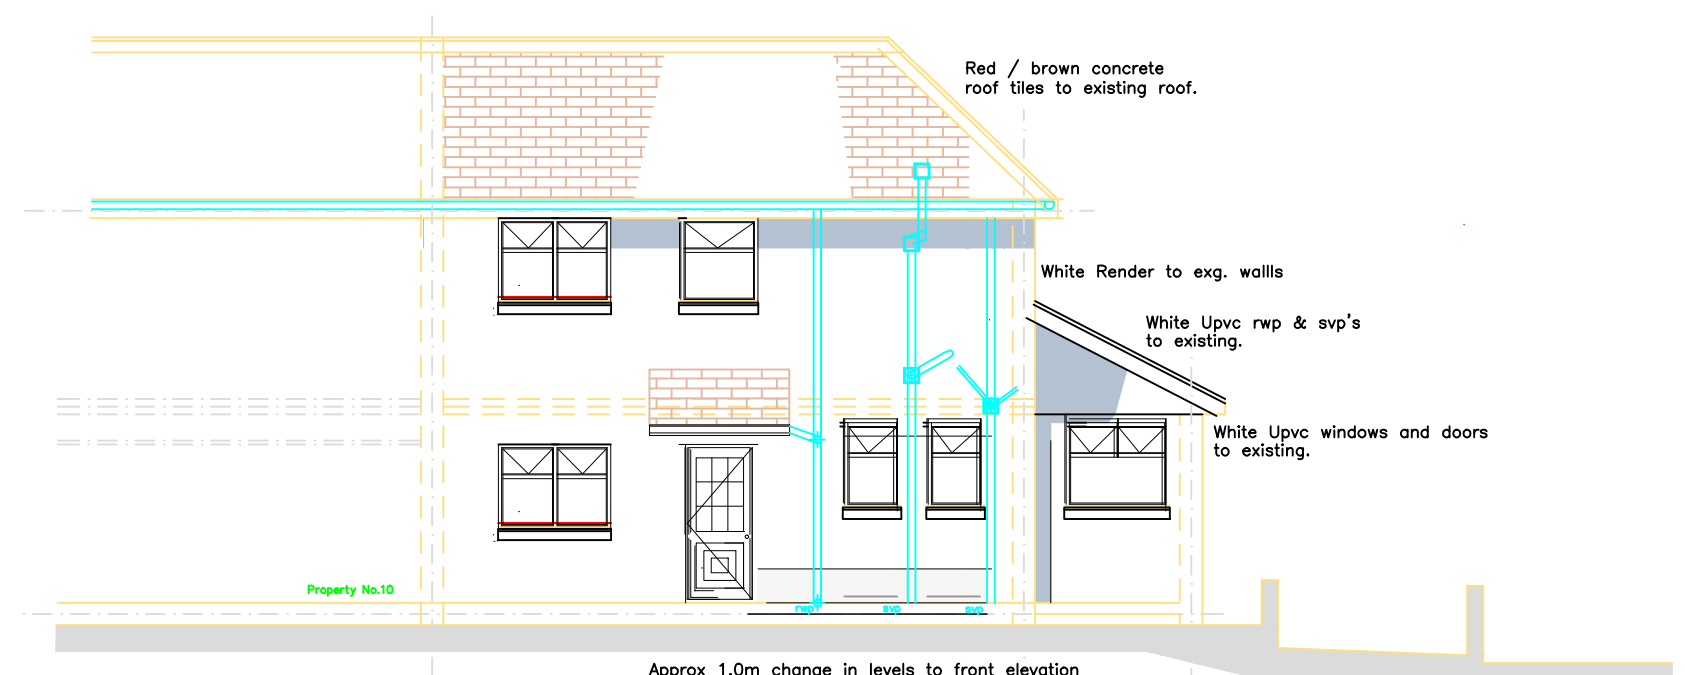


EXISTING FRONT ELEVATION
(Scale 1:50)
(Front Elevation to remain as existing)

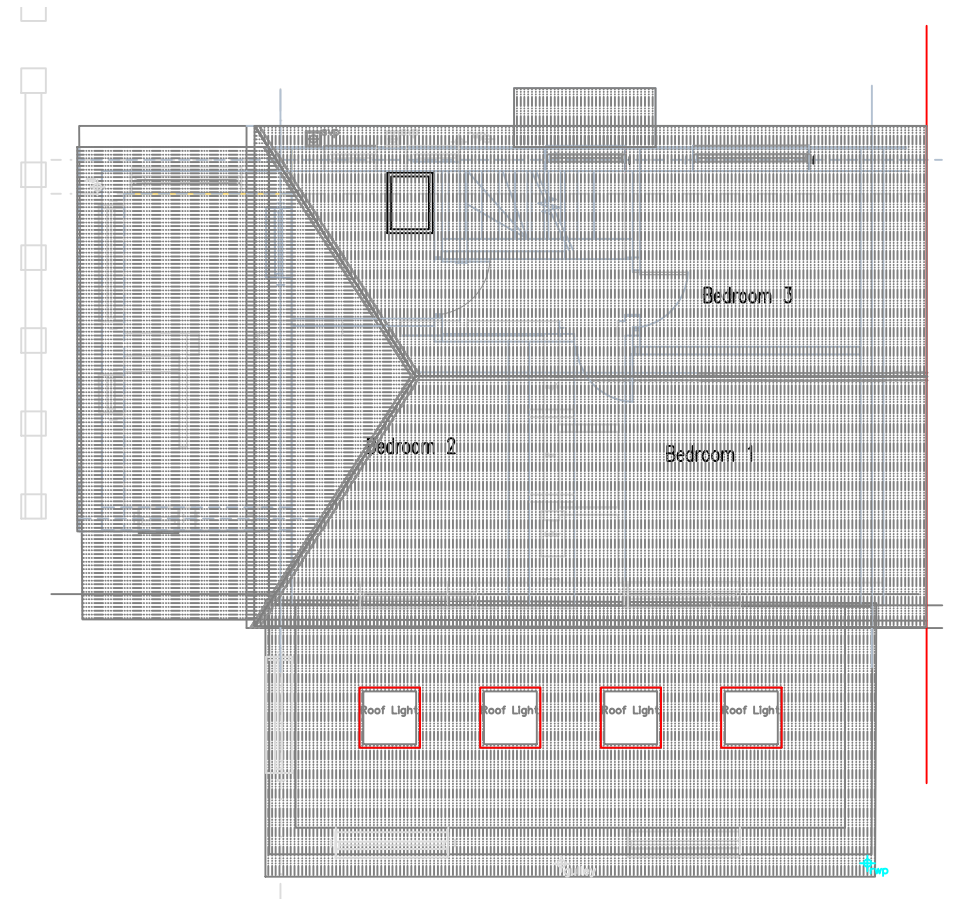


HIGH LEVEL ROOF PLAN
(Scale 1:50)

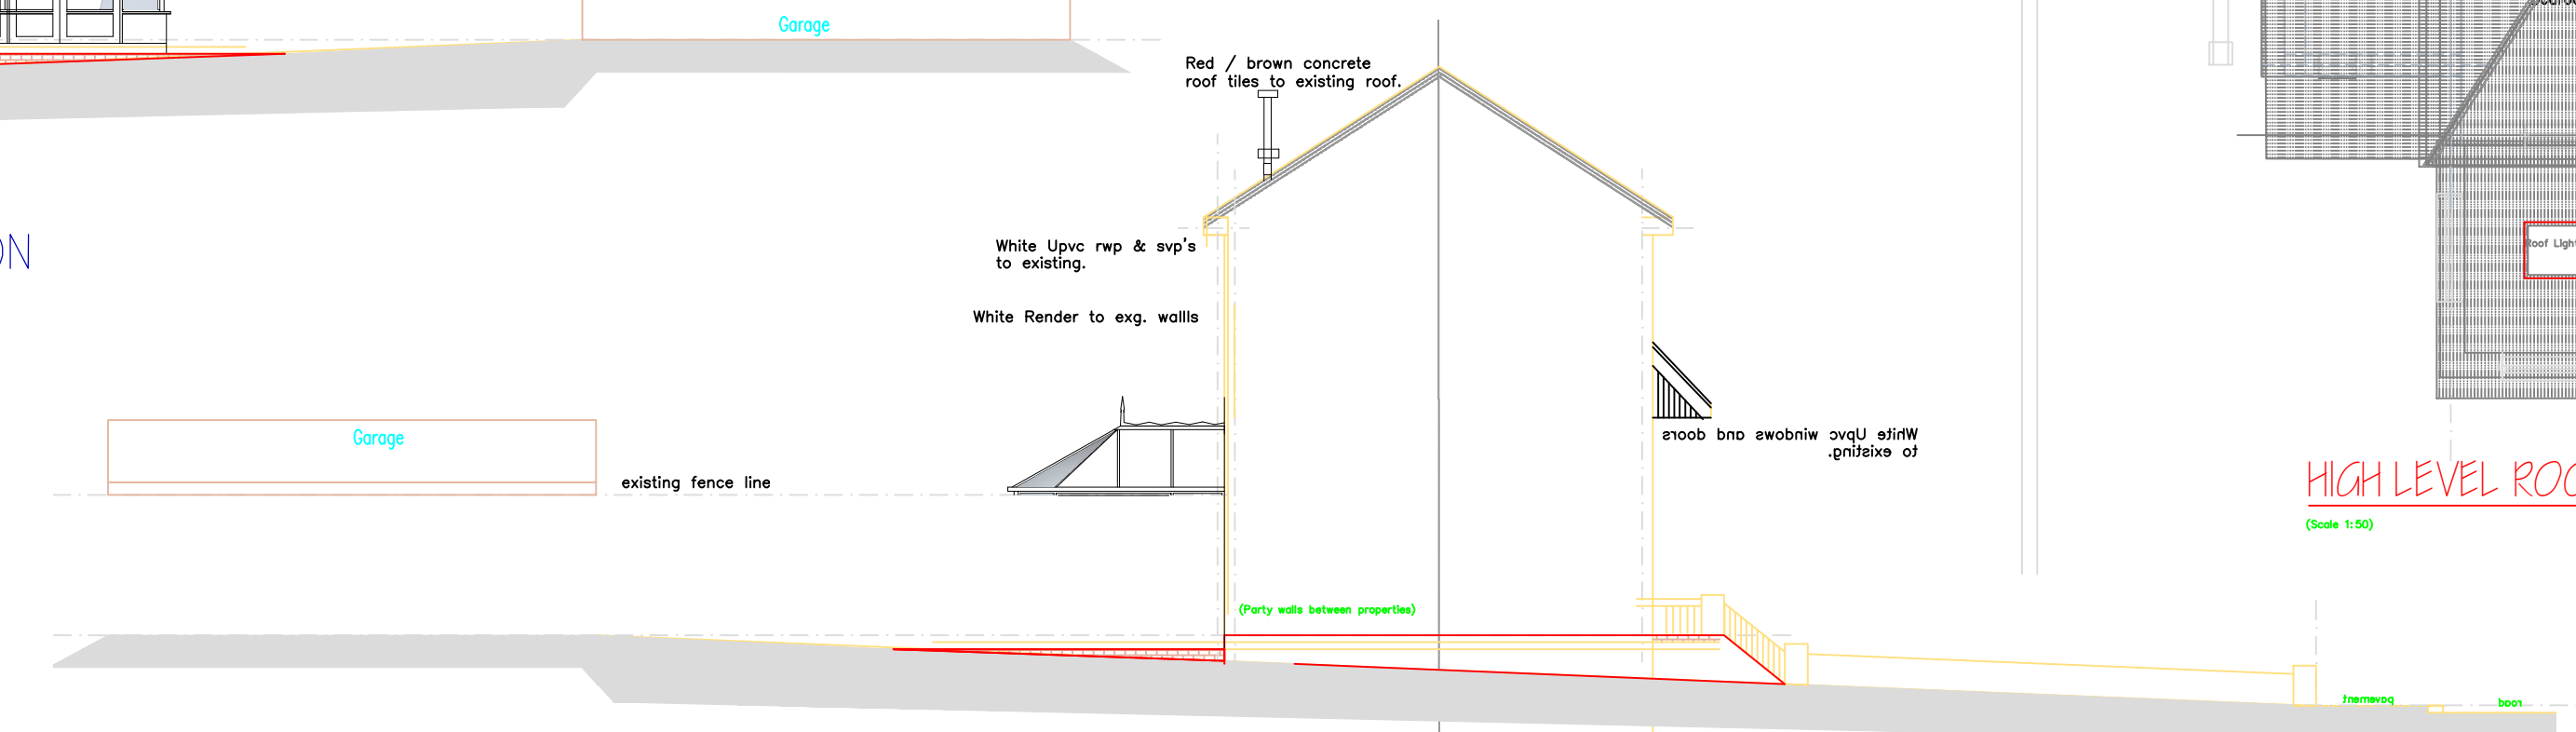


EXISTING SIDE ELEVATION
(Scale 1:50)

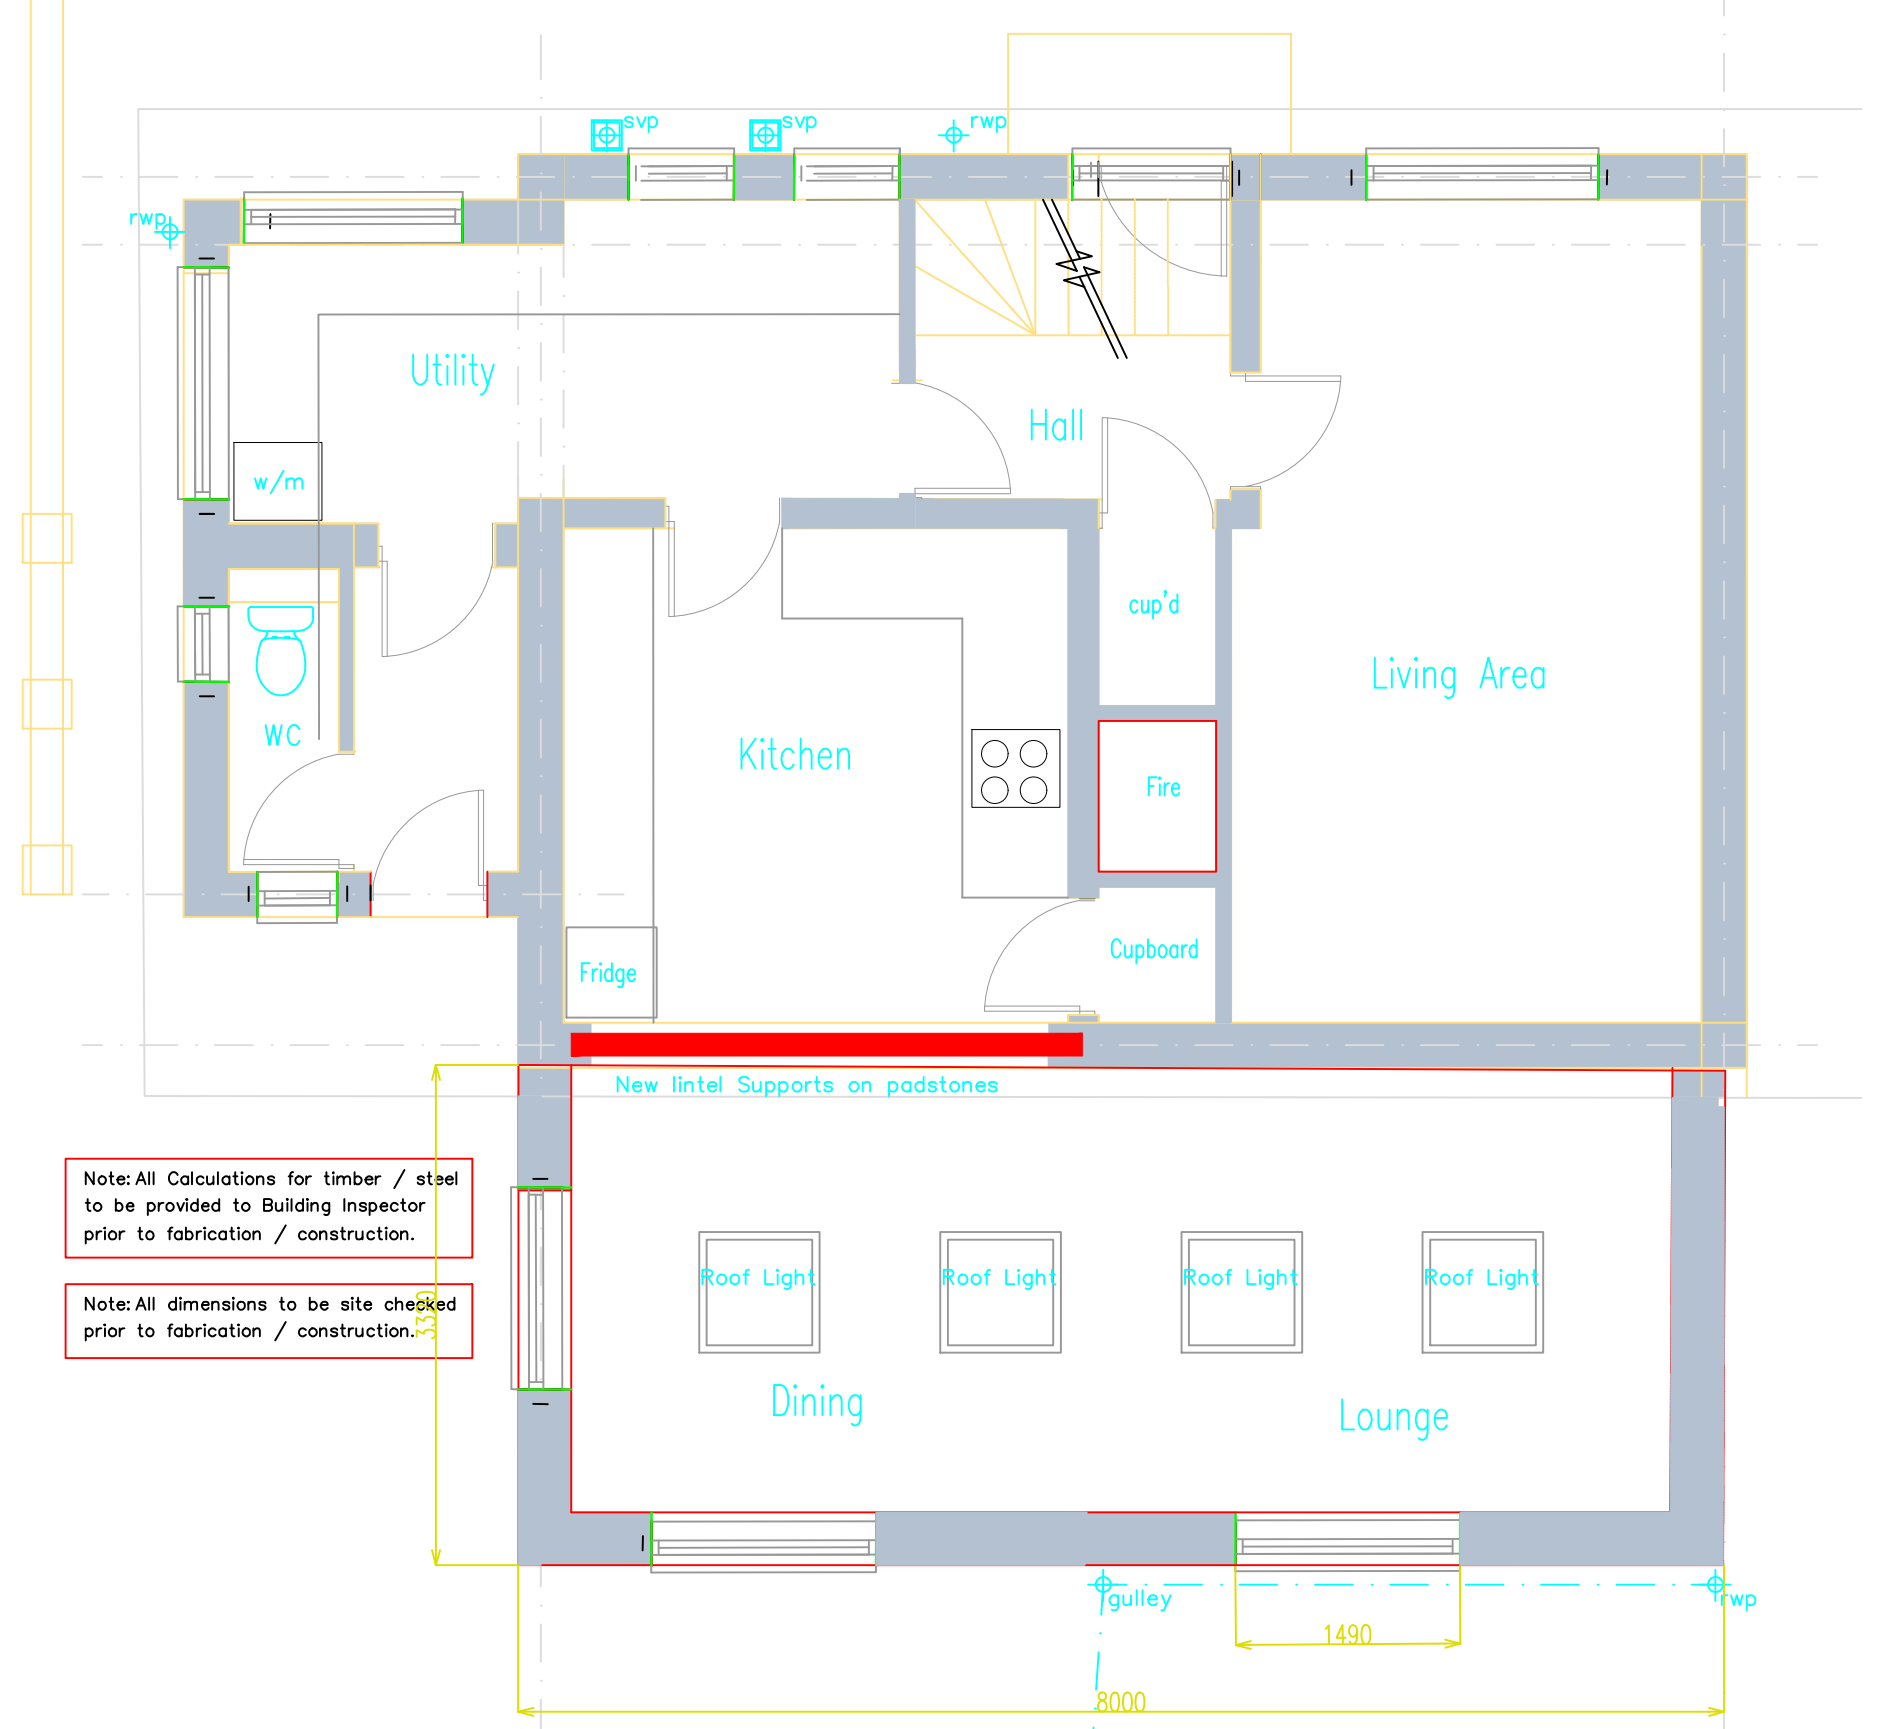

PROPOSED GROUND FLOOR PLAN
(Scale 1:50)

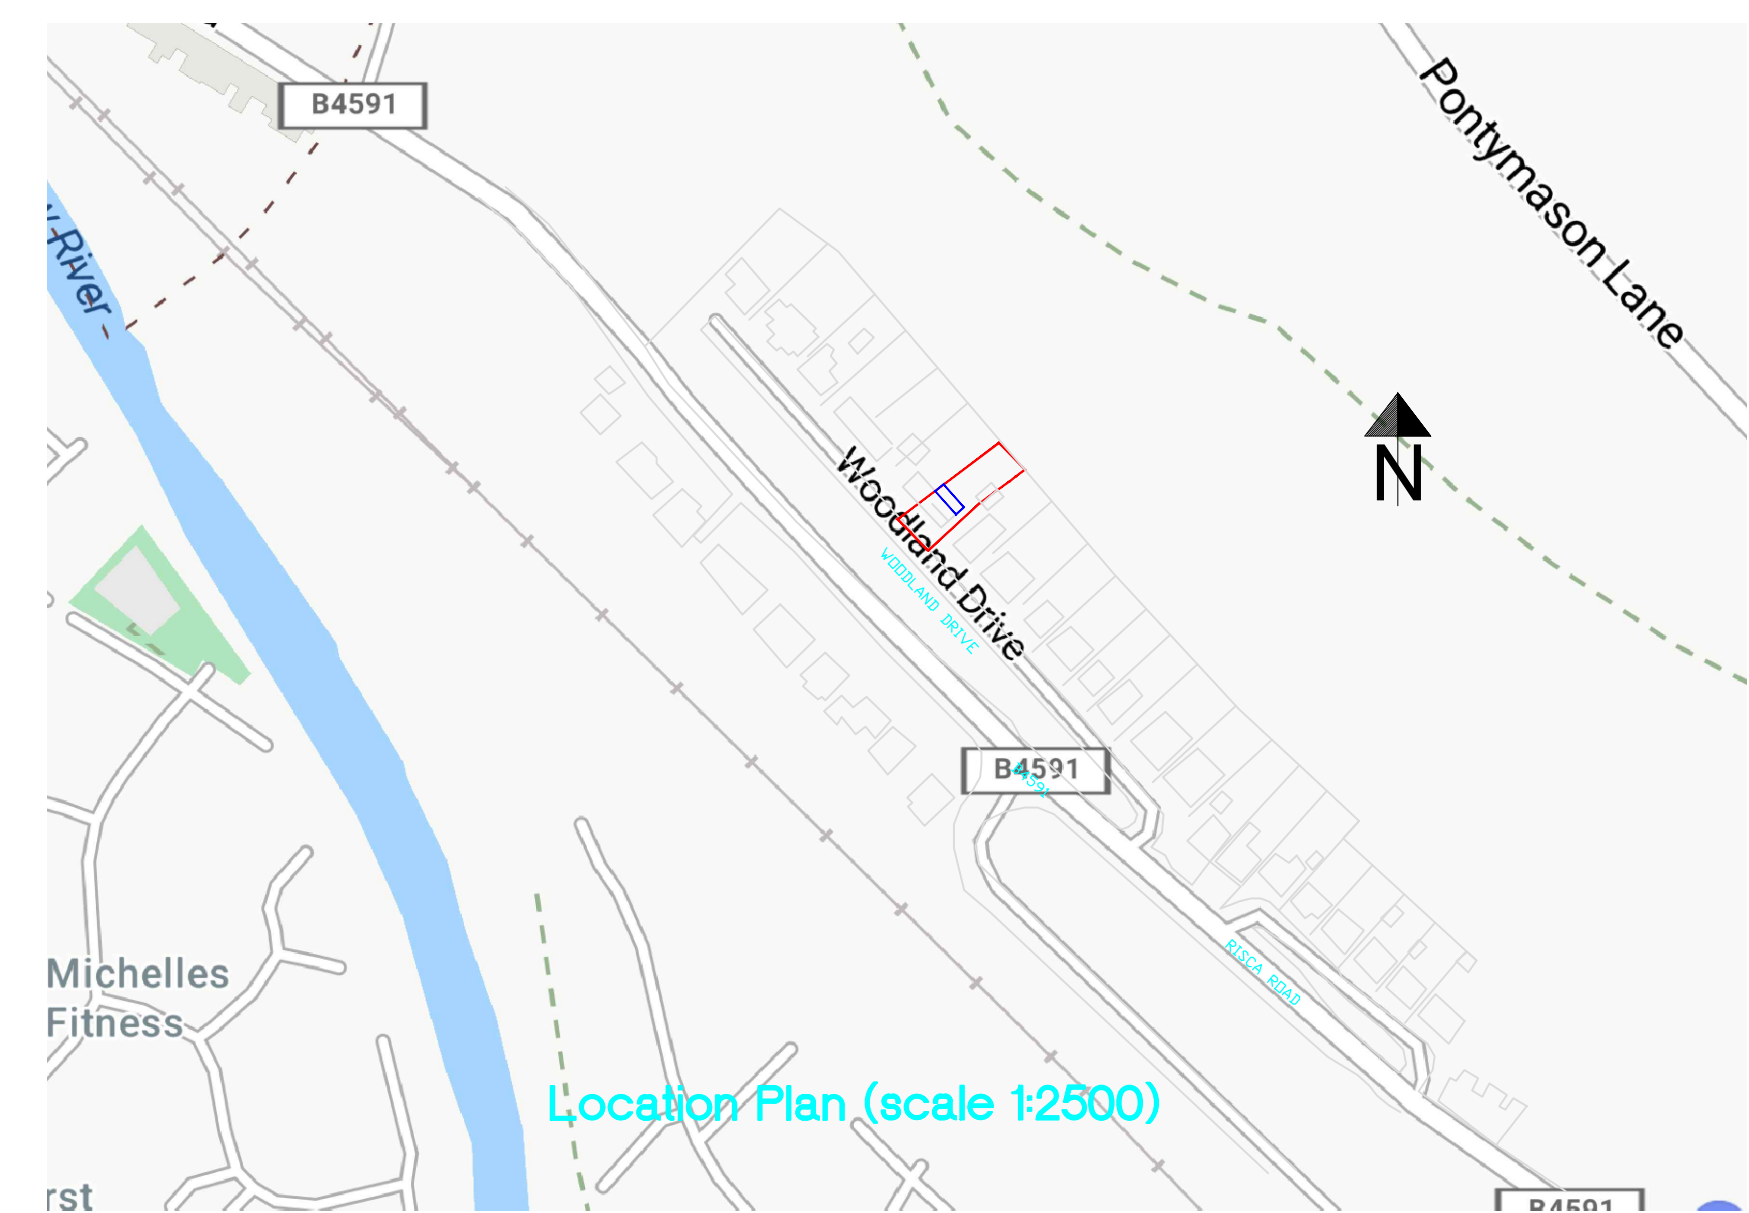

Location Plan (scale 1:2500)

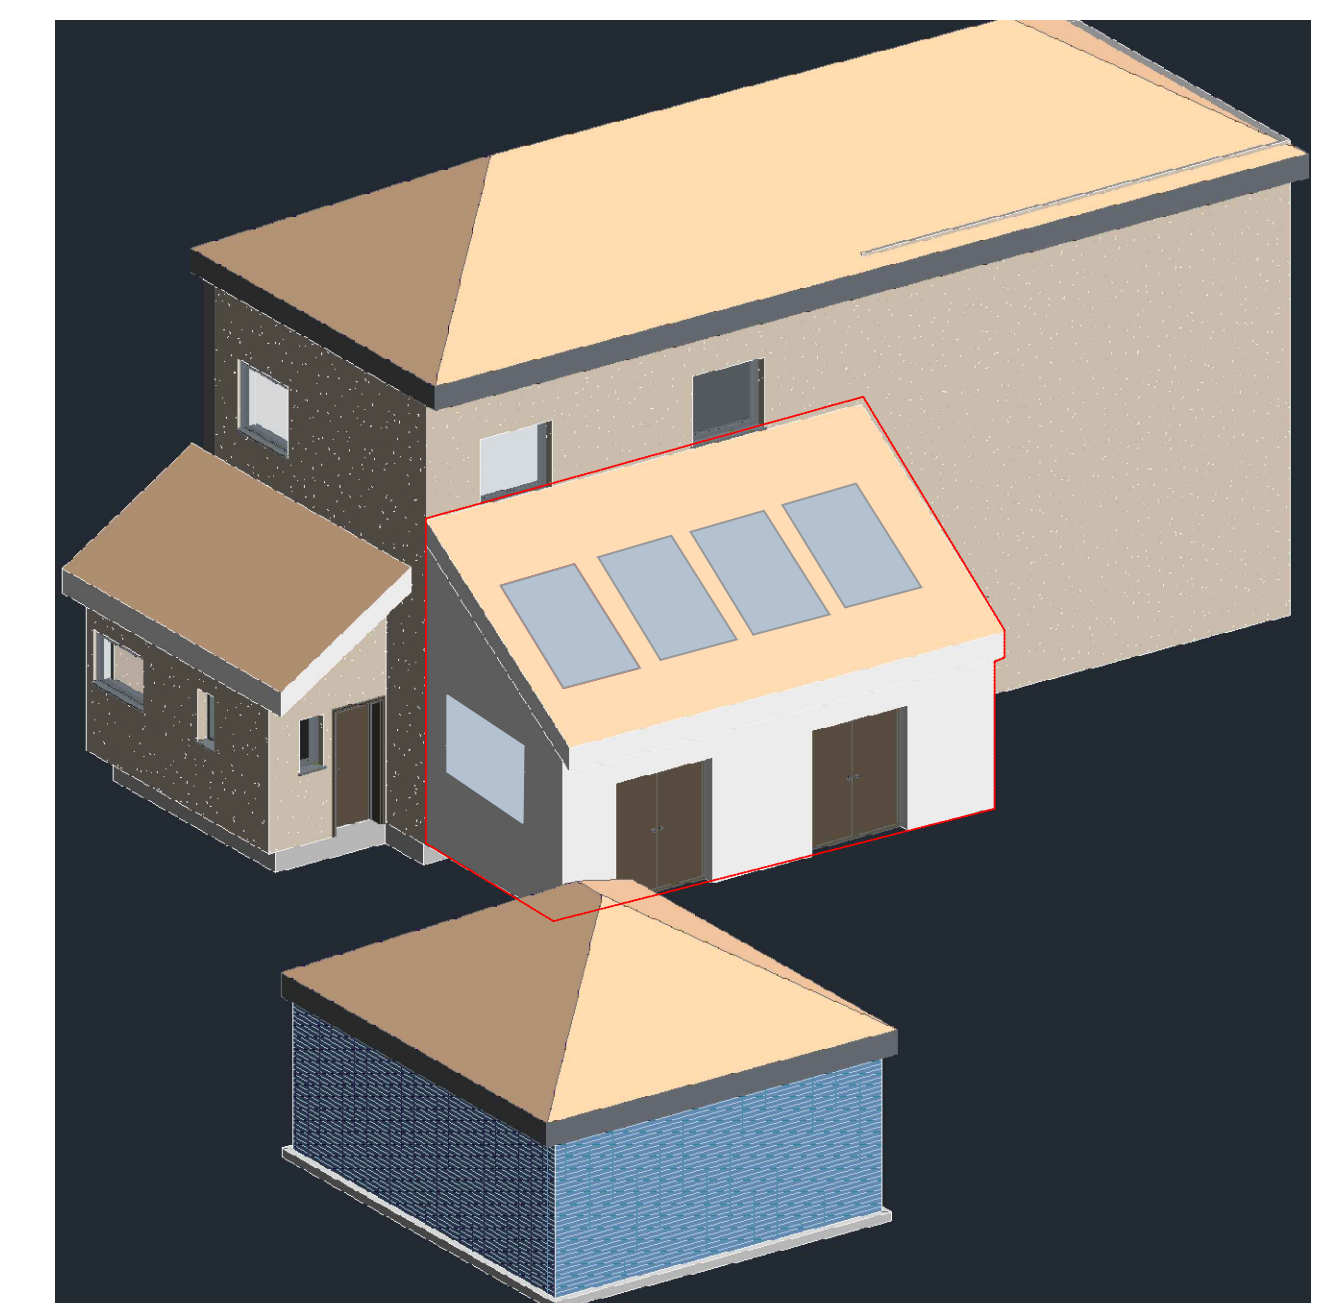

PROPOSED
Rear single storey extension
9 Woodland Drive, Rogerstone.
Scale 1:1250, 1:50, 1:100 (001)