

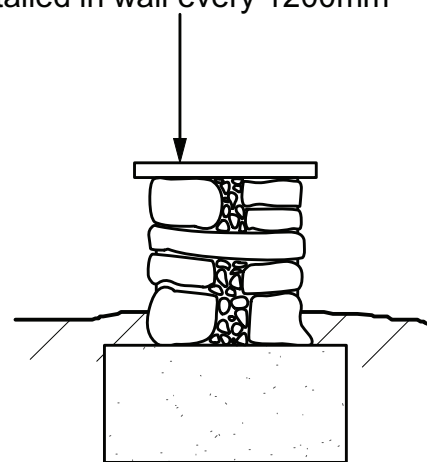


Rubble filled stone construction on concrete strip. Through stones installed in wall every 1200mm

 

**Wall section
1:25**

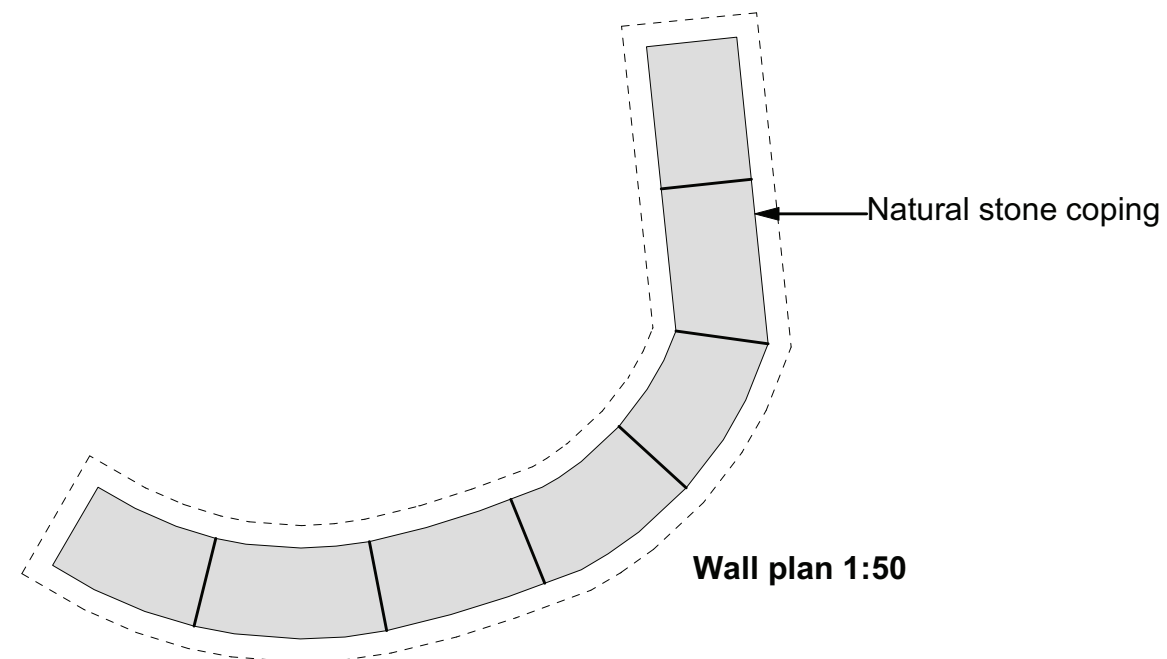

Boundary wall constructed with stone reclaimed from creating new opening between Kitchen/ Lounge

**South facing
wall elevation
1:50**

 Skerryvore Designs Ltd skerryvoredesigns.co.uk Phone 01633 897922 Mobile 07816 934352 contact@skerryvoredesigns.co.uk	JOB TITLE Barn at Coc Y North Lane Rhiwderin NP10 8RR	DRAWING TITLE Discharge of conditions No.8	DRAWING No. SD120 22 SCALE 1:25 / 1:50 @ A3 DATE Nov 25
--	---	--	---