



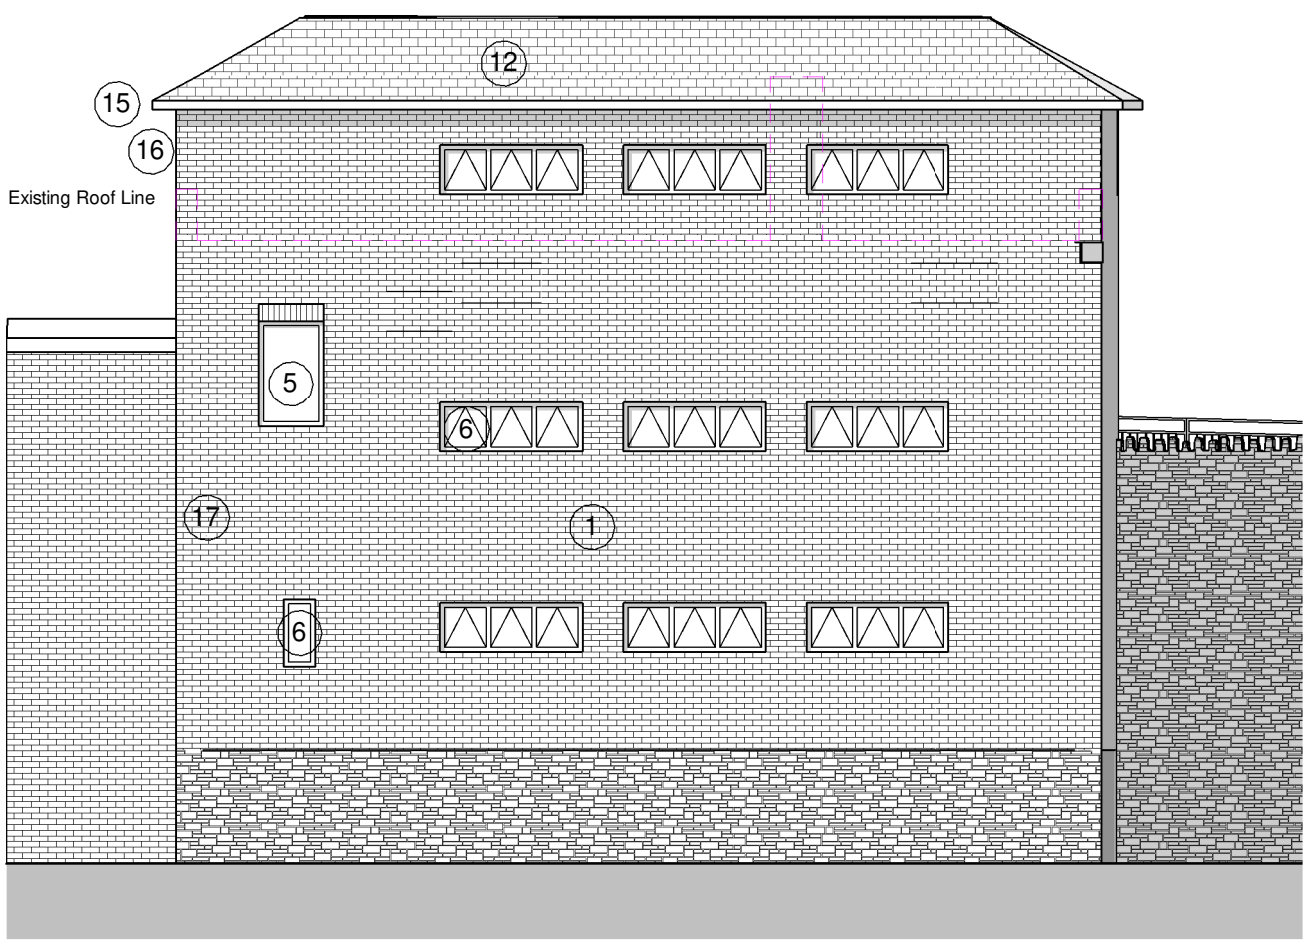


1 Proposed North Elevation
1 : 100

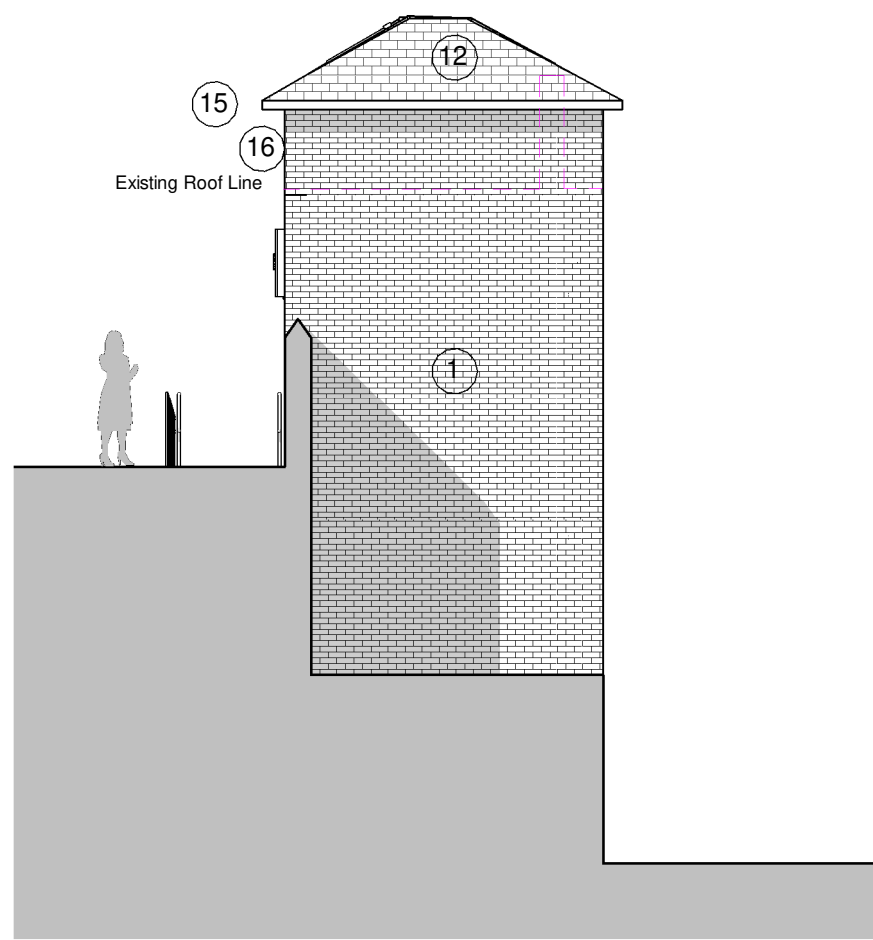


2 Proposed East Elevation
1 : 100




3 Proposed South Elevation
1 : 100

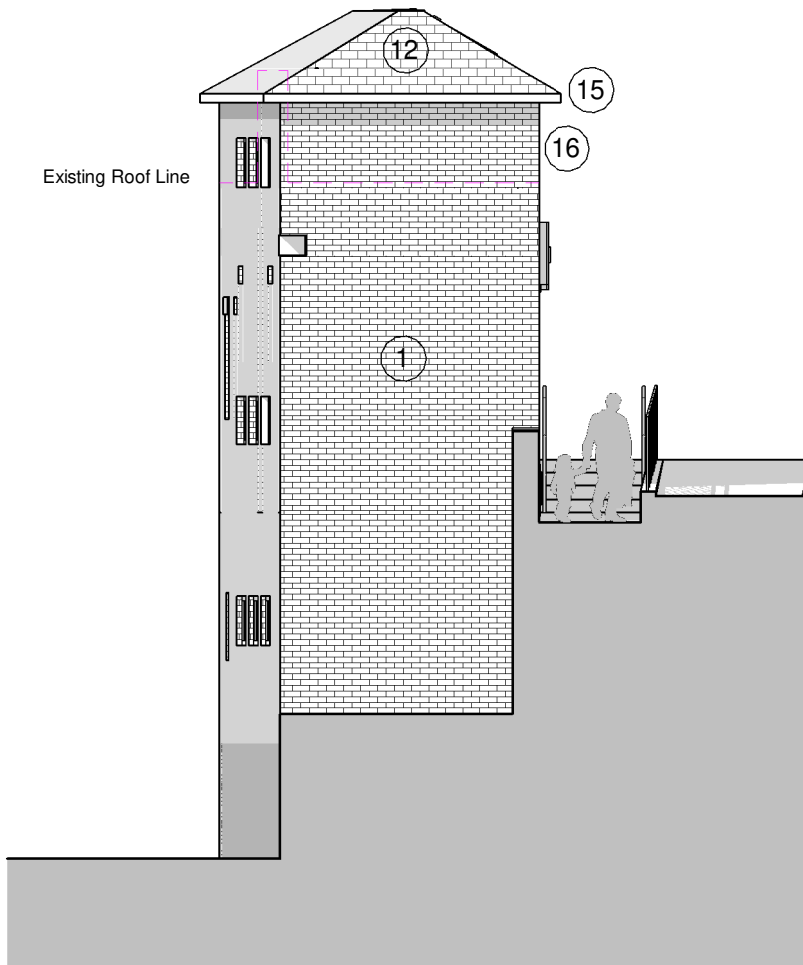


4 Proposed West Elevation
1 : 100

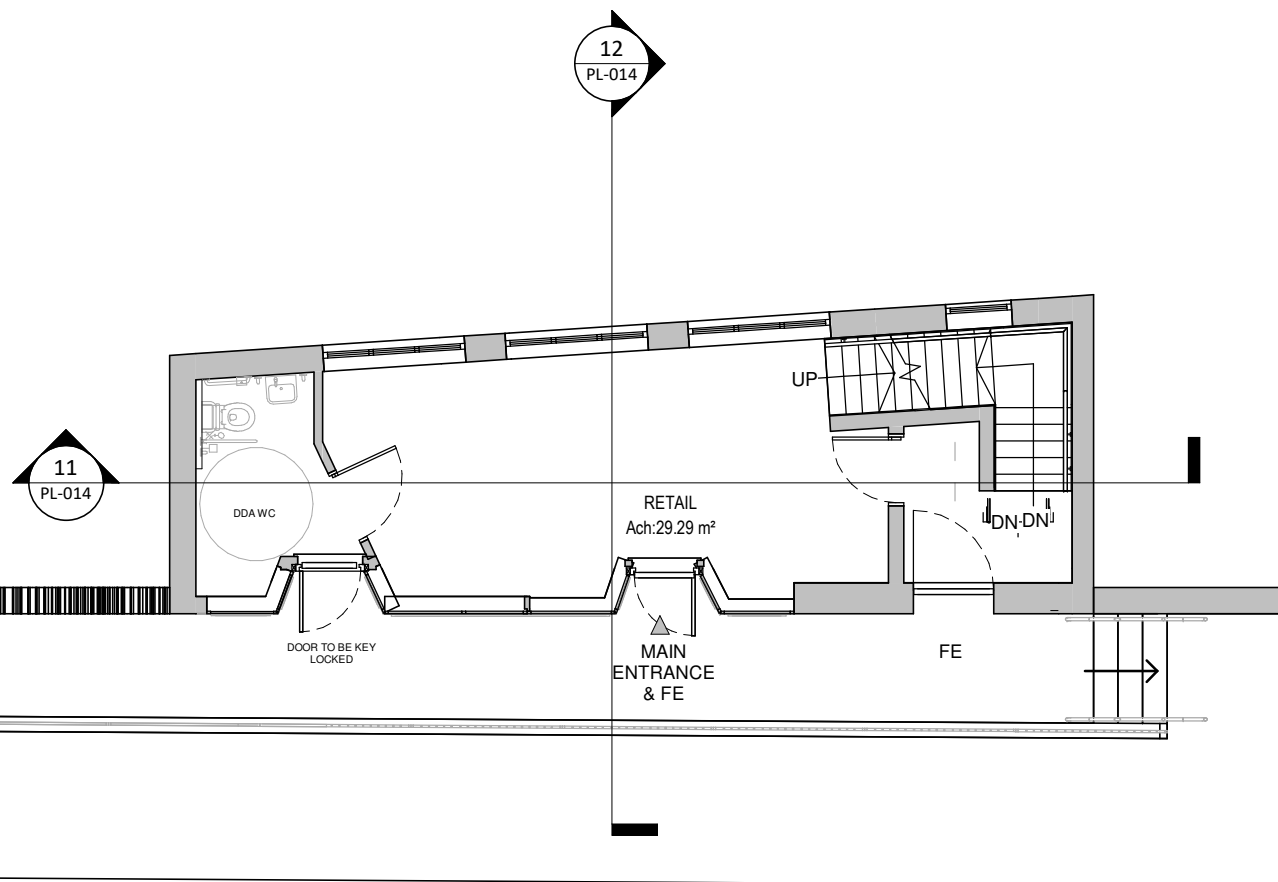


5 Proposed Ground Floor Plan
1 : 100

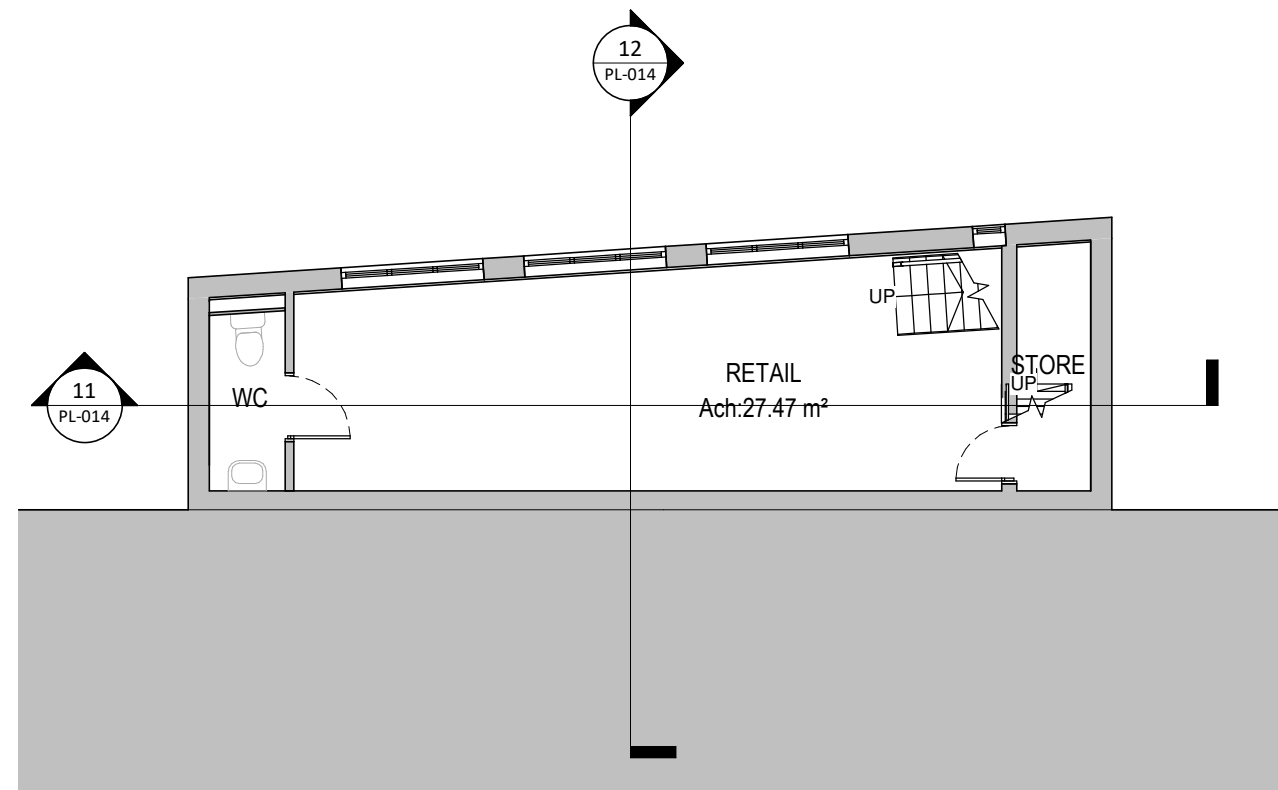


7 Proposed Lower Ground Floor Plan
1 : 100

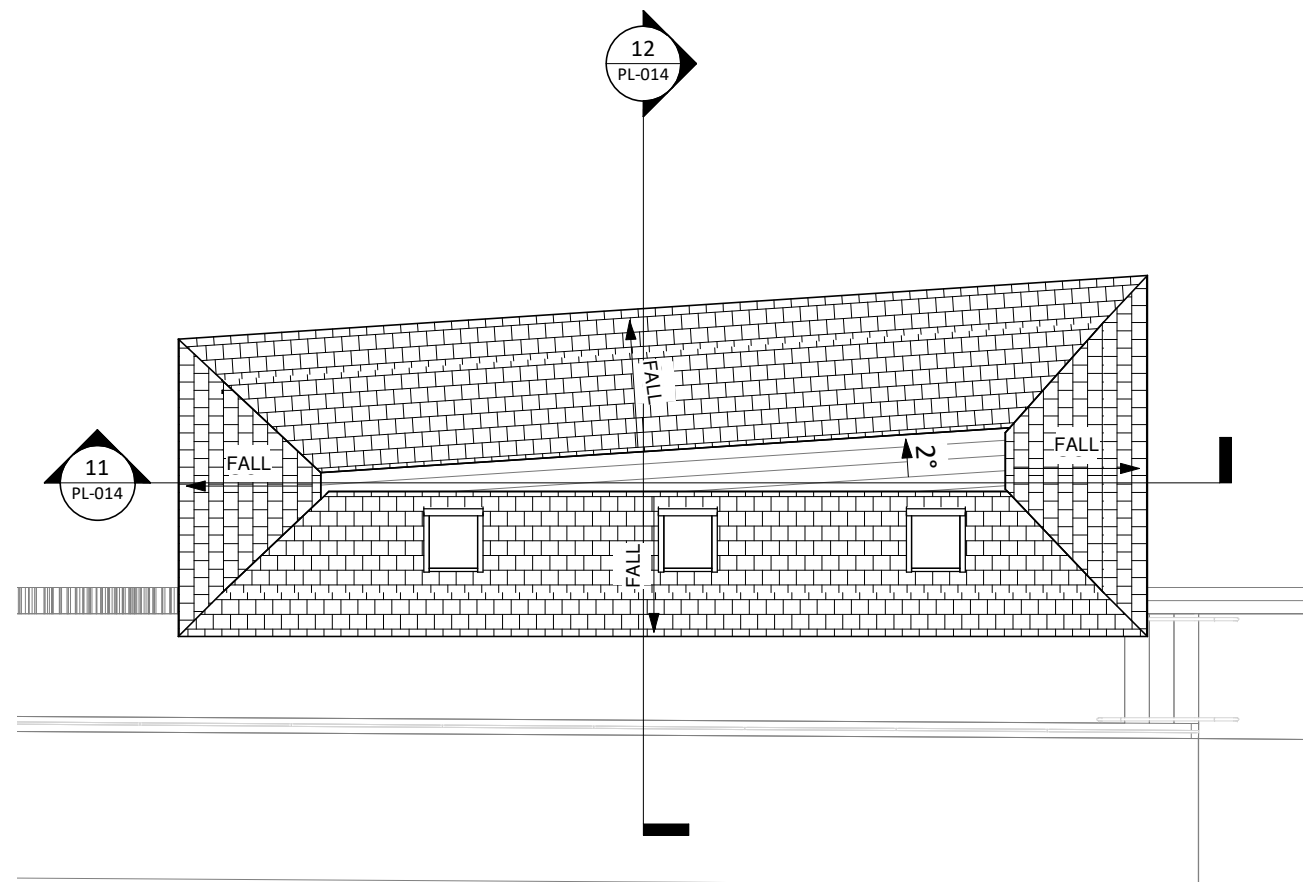

6 Proposed Roof Plan
1 : 100

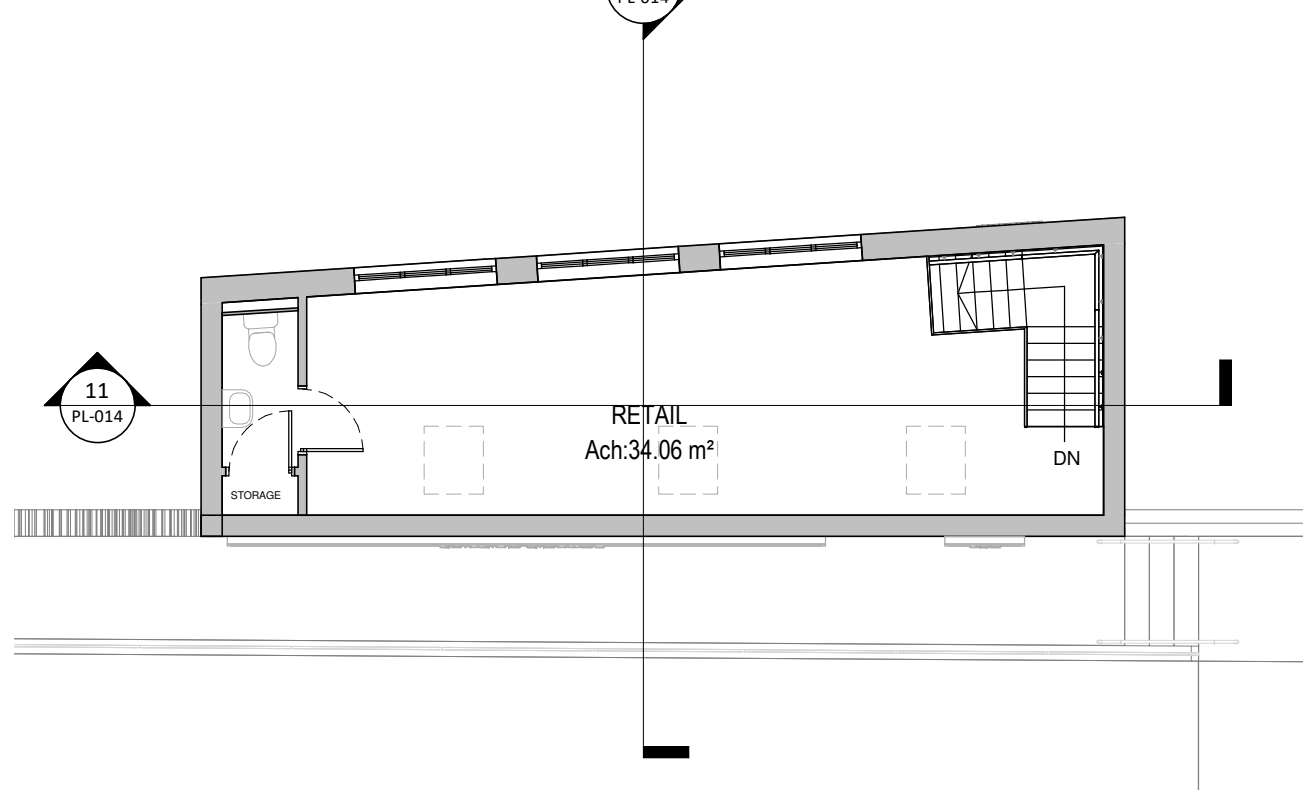


8 Proposed First Floor Plan
1 : 100

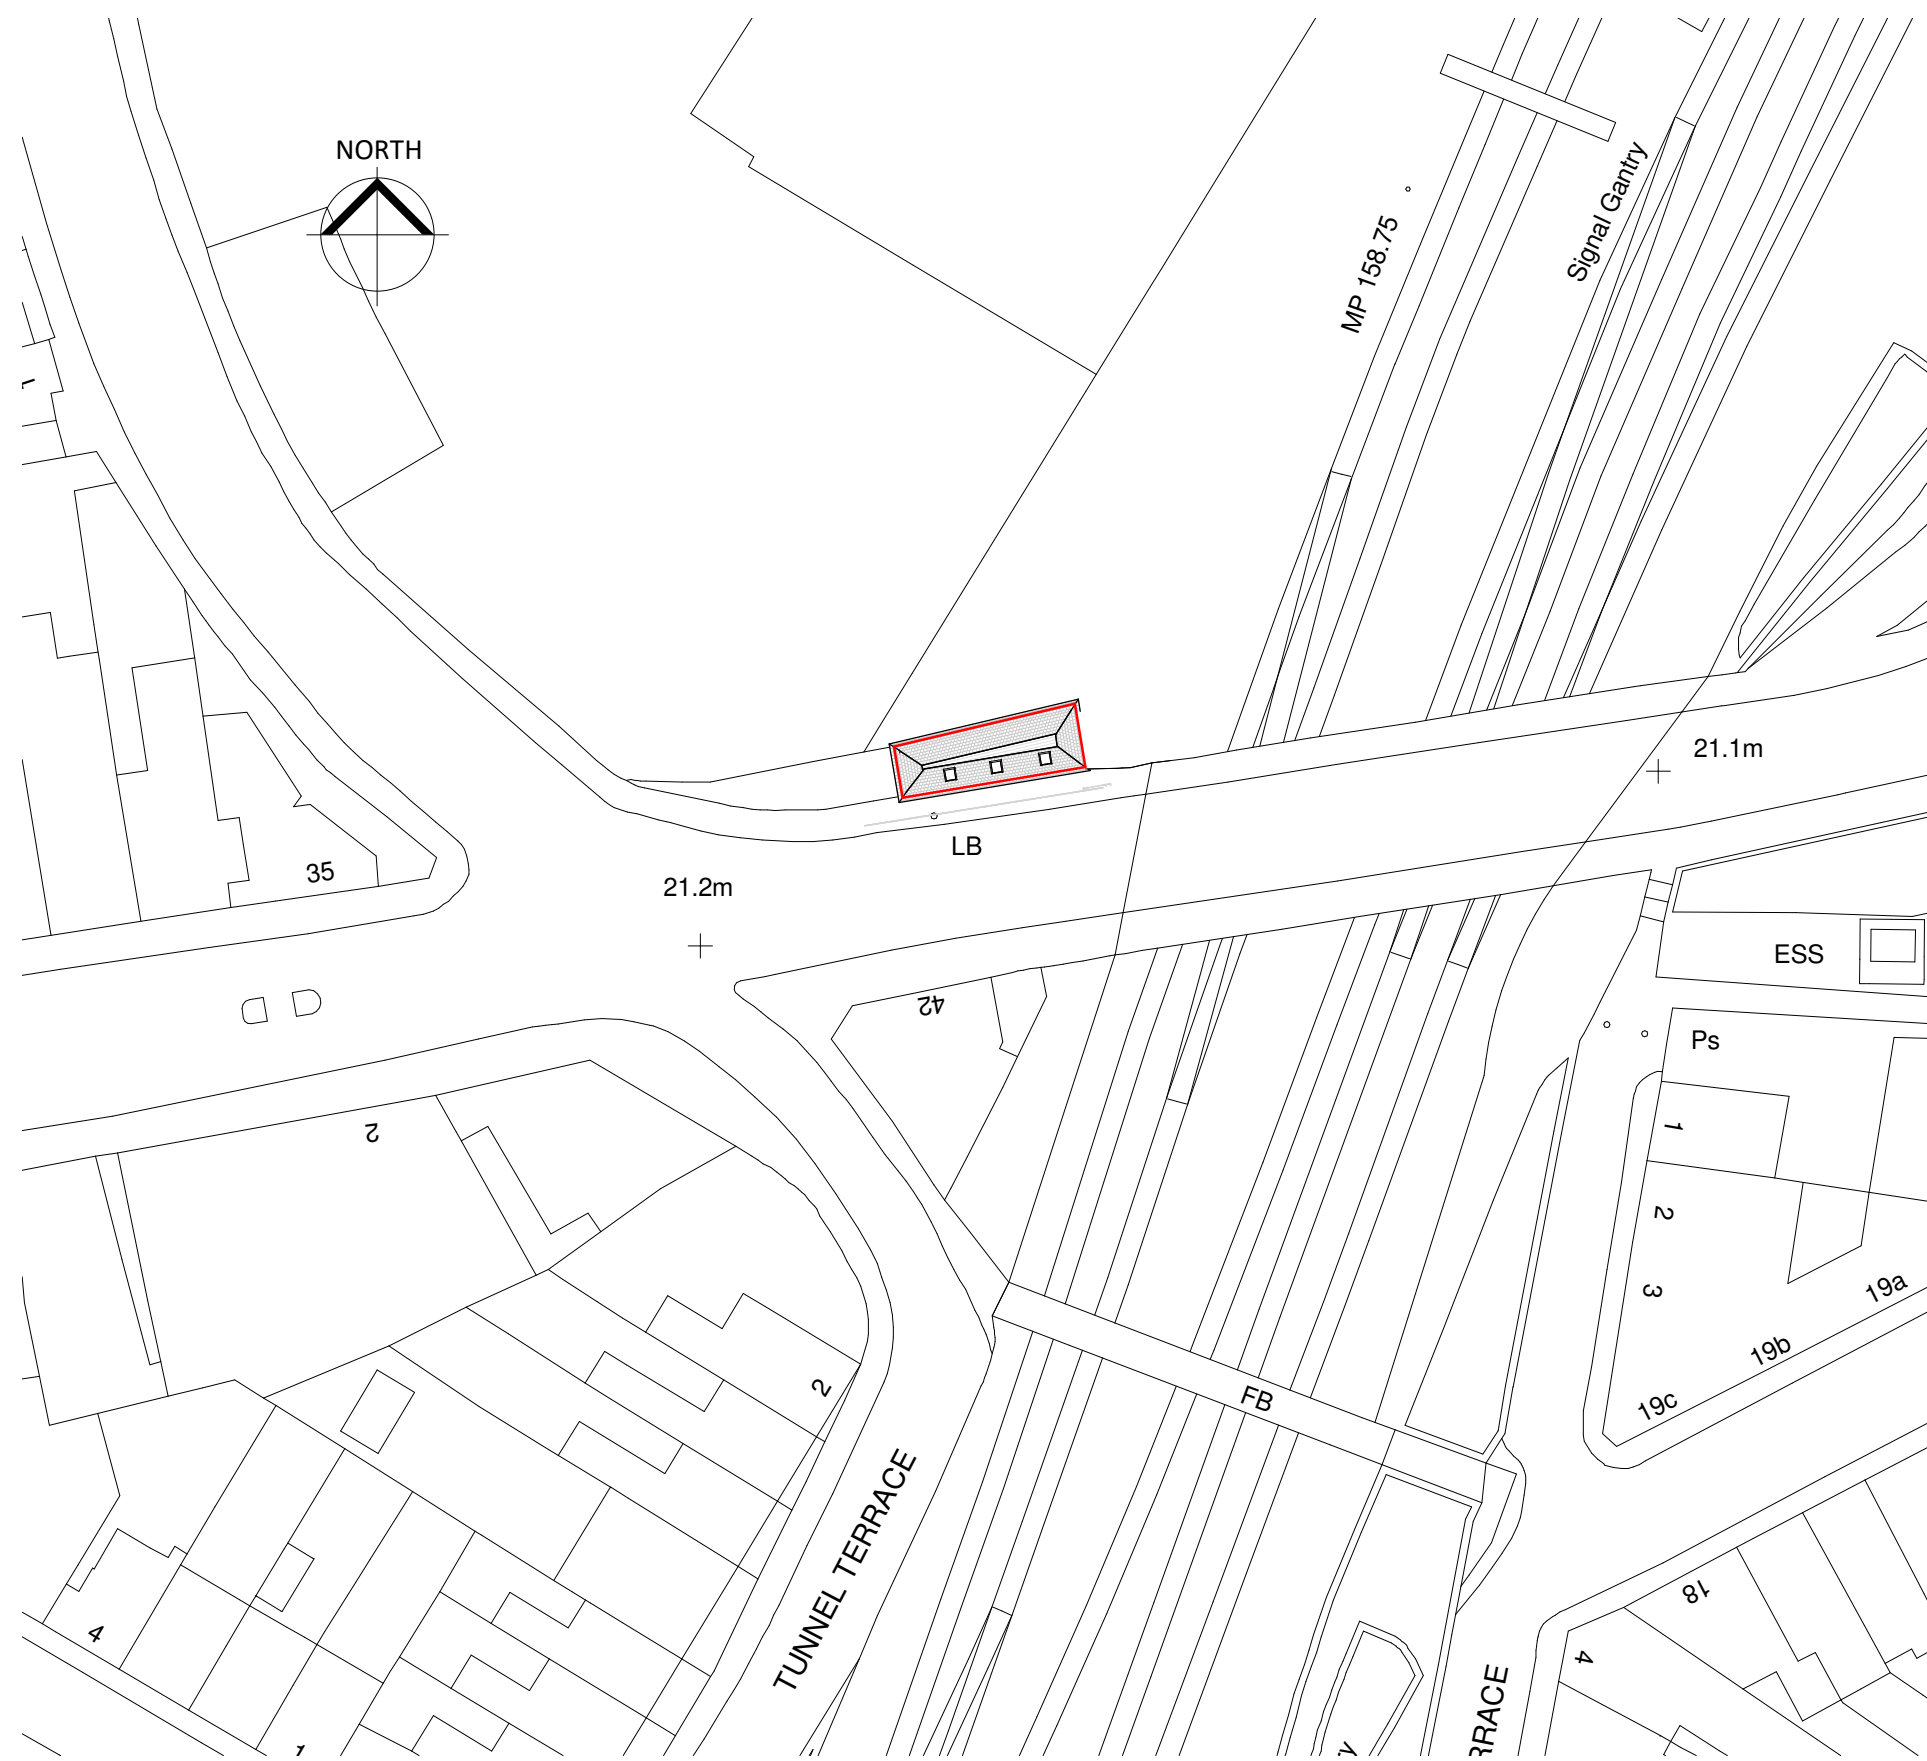

9 Proposed Block Plan
1 : 500

MATERIALS		
REF.	ELEMENT	MATERIAL
1.	Walls	Brick
2.	Walls	Brick with grey tile cadding
3.	Walls	Brick with black timber cadding
4.	Windows	Grey Timber Glazing
5.	Windows	Black Timber Glazing
6.	Windows	White UPVC
7.	Windows	Blackwood Out Glazing
8.	Windows	Skylight White UPVC
9.	Doors	Black Timber with Glazing
10.	Doors	Grey Timber
11.	Doors	Black Timber
12.	Roof	Slate Tiles
13.	Roof	Concrete Tiles
14.	Roof	Felt
15.	Fascia	Dark Grey UPVC
16.	Suiff	Dark Grey UPVC
17.	Rainwater Goods	Dark Grey UPVC Metal

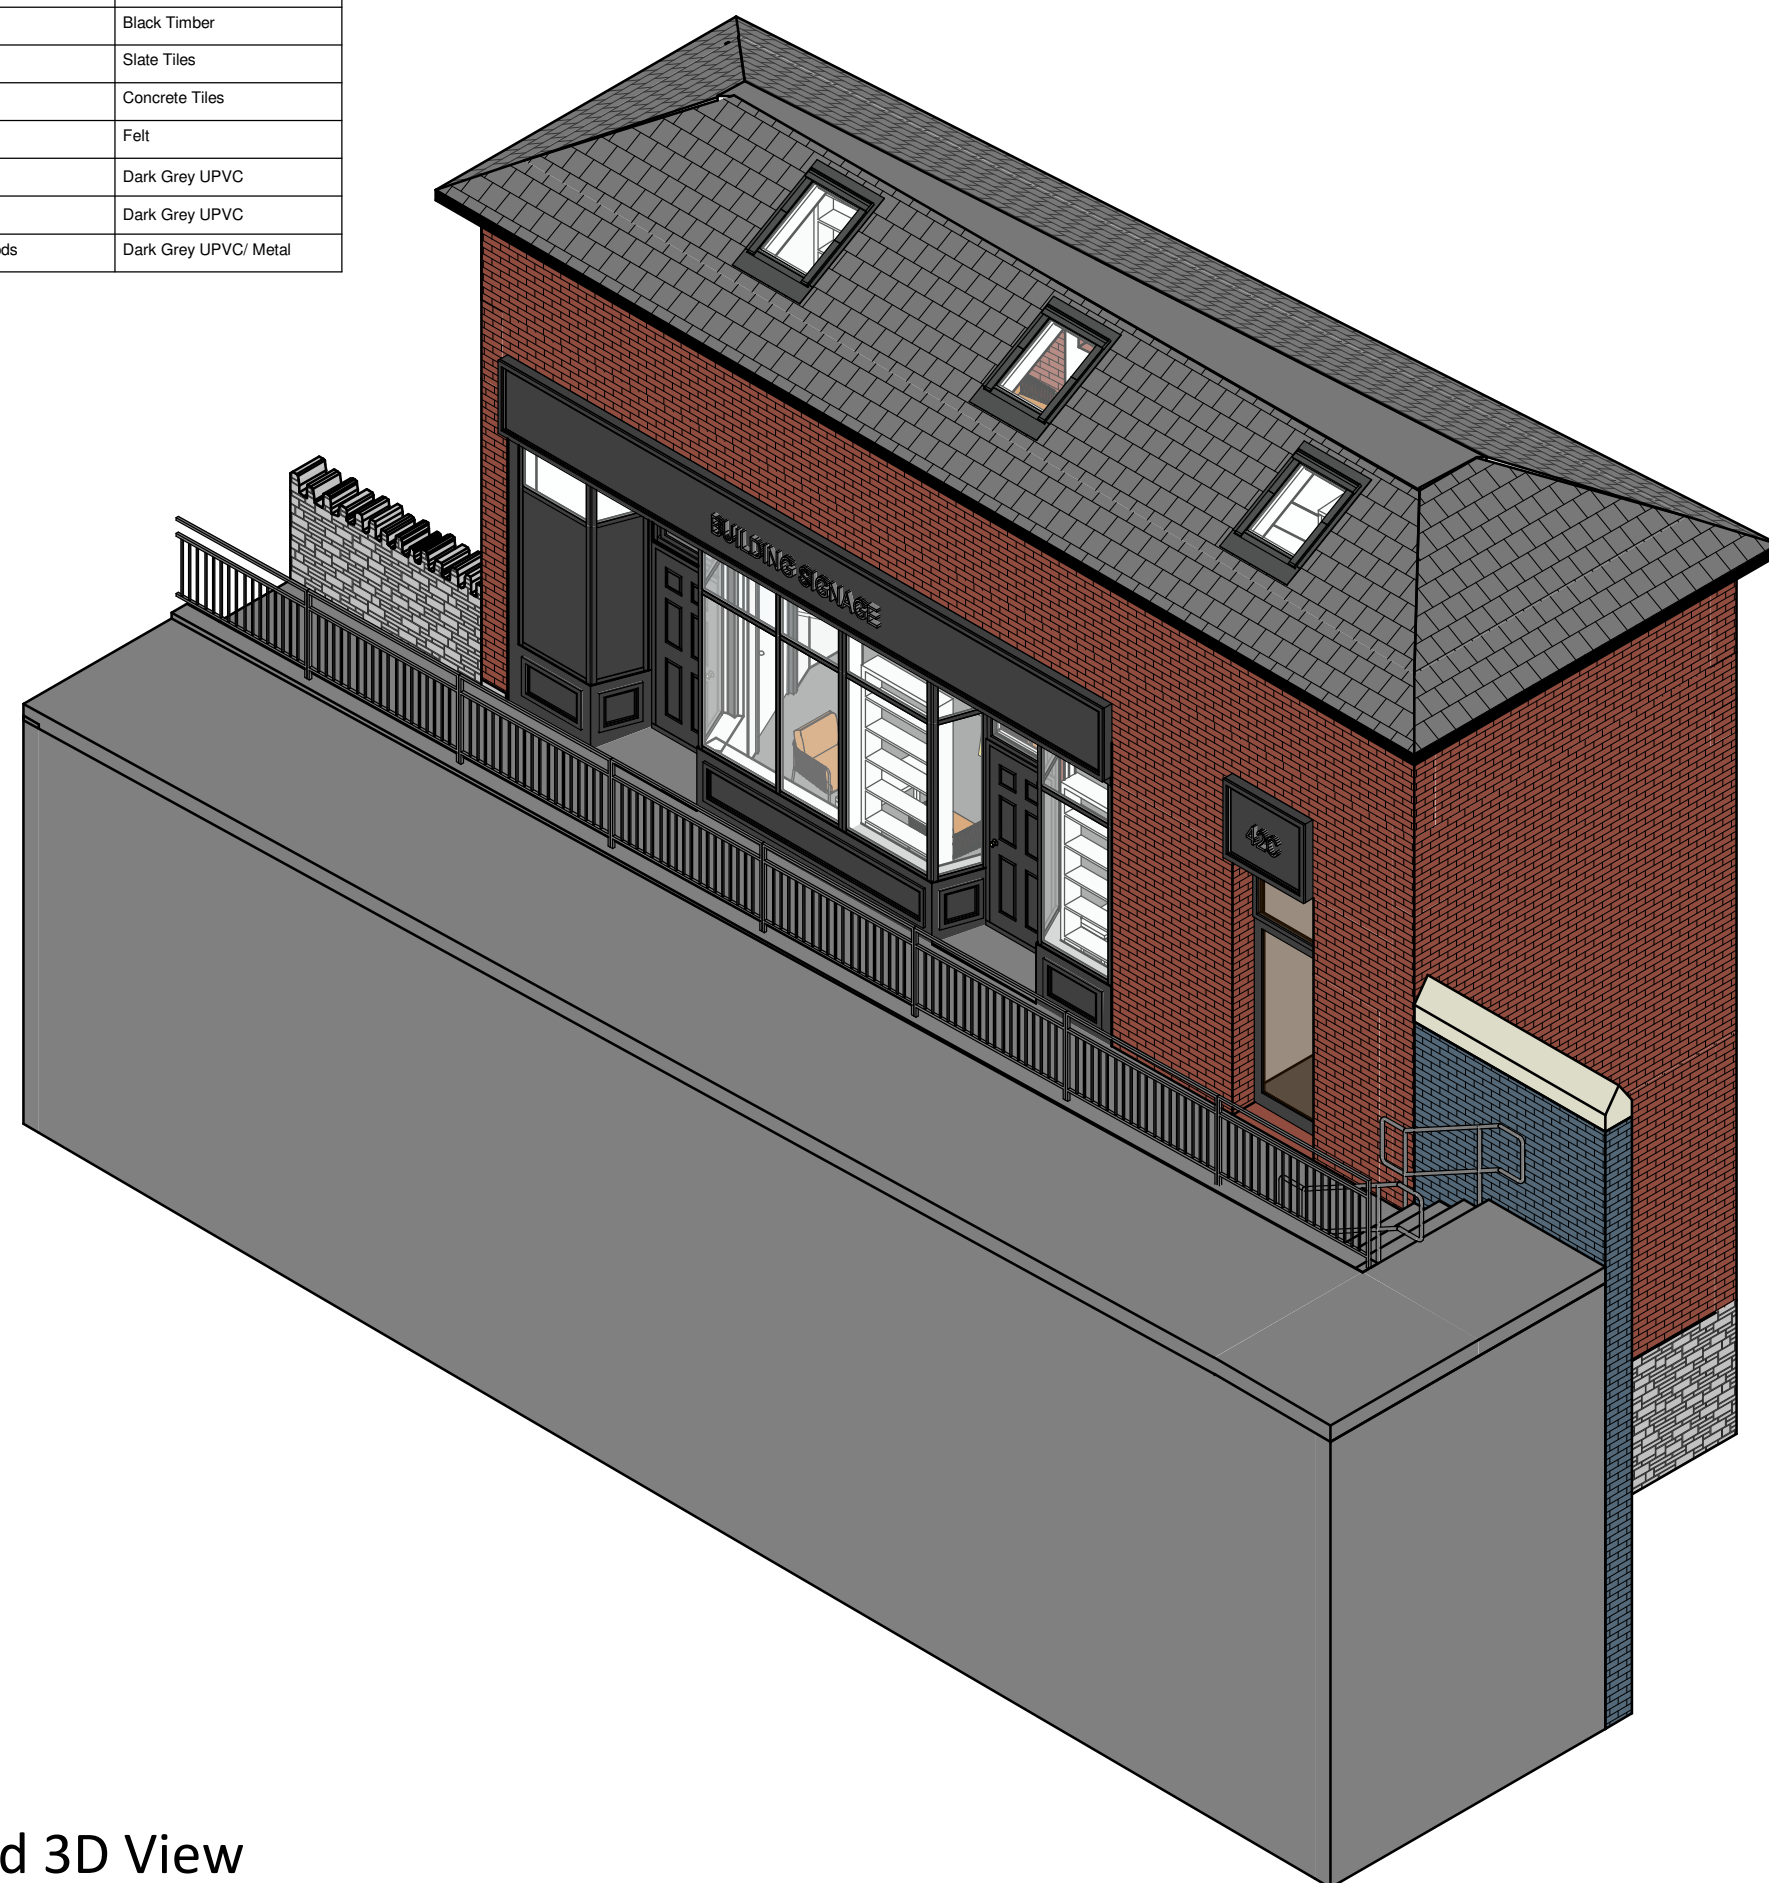


10 Proposed 3D View


Responsibility is not accepted for errors made by others in scaling from this drawing.
All construction information should be taken from figured dimensions only.

0mm 50mm 100mm

Construction Design & Management (CDM) Regulations 2015
This drawing is to be read in conjunction with the Architect's 800-Series CDM Schedule Drawing Set.

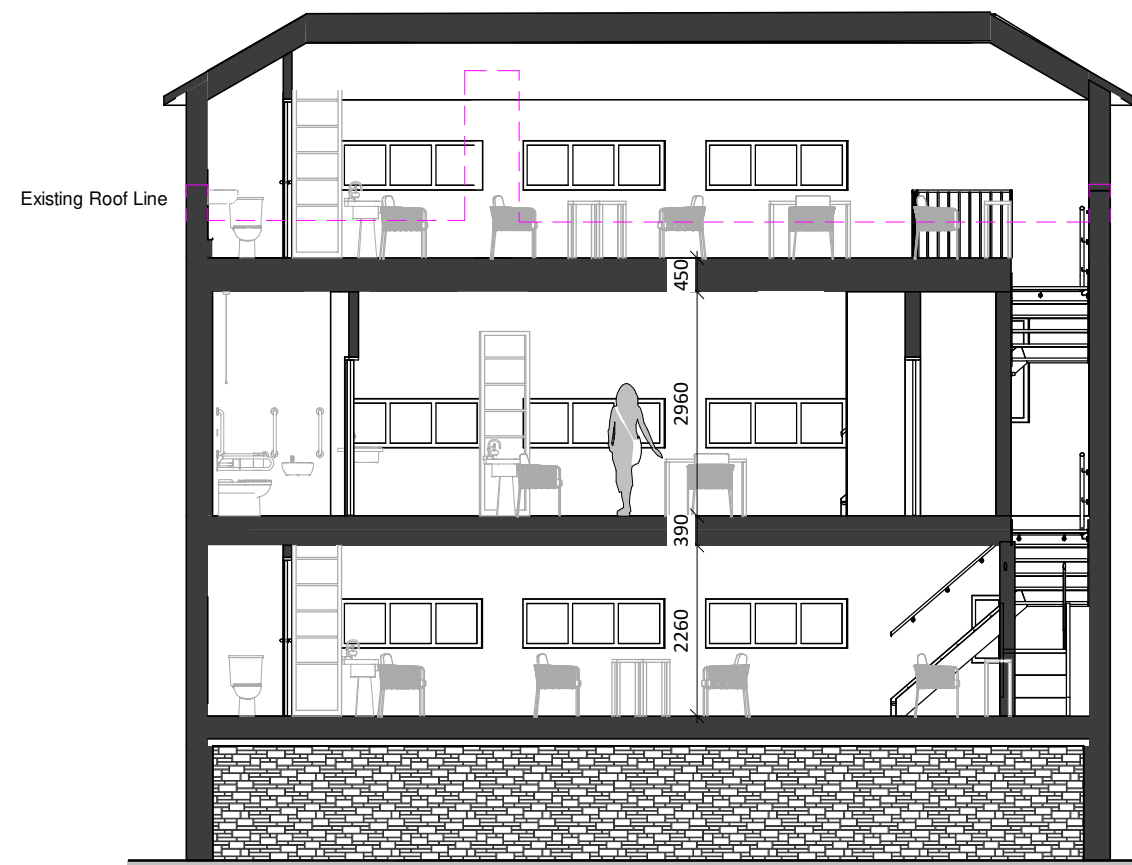

11 Proposed West to East Section
1 : 100

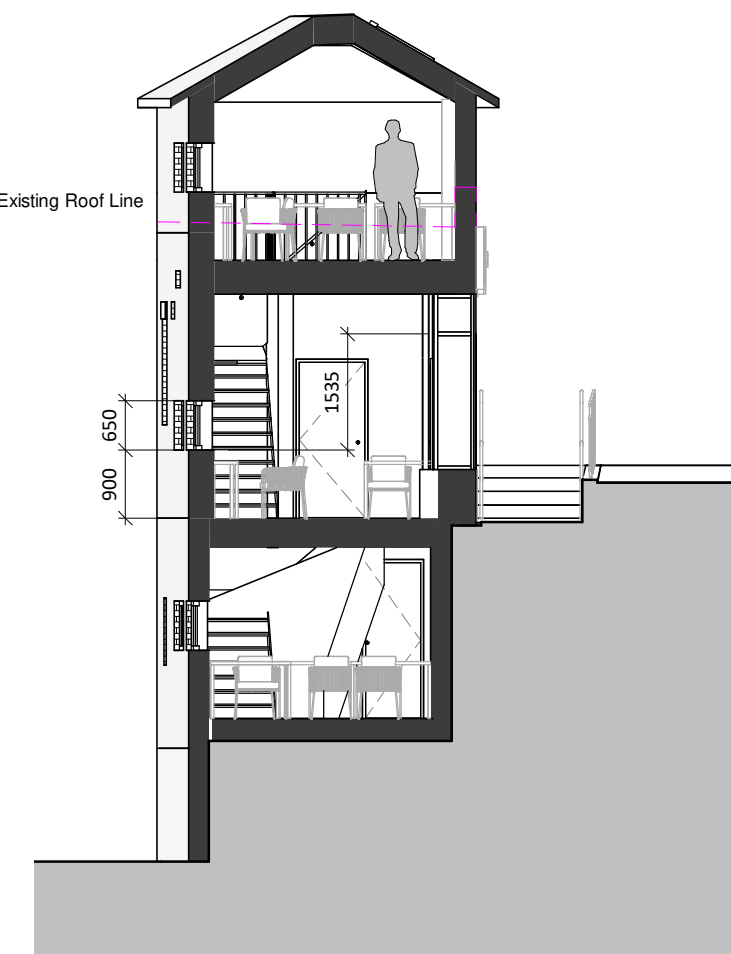

12 Proposed North to South Section
1 : 100

REV	DATE	DESCRIPTION	BY
CLIENT			DRAWN
Mr C Jones			EJ
			CHECKED
			AJ

Sustainable
Studio
Architects

PROJECT
Commercial Refurb
42c Bridge Street
Newport
NP20 4NY

DRAWING TITLE
Proposed Drawings

DRAWING STATUS	SCALE
PL : PLANNING	As indicated @ A1
NUMBER	REVISION
AR-PL-014	