


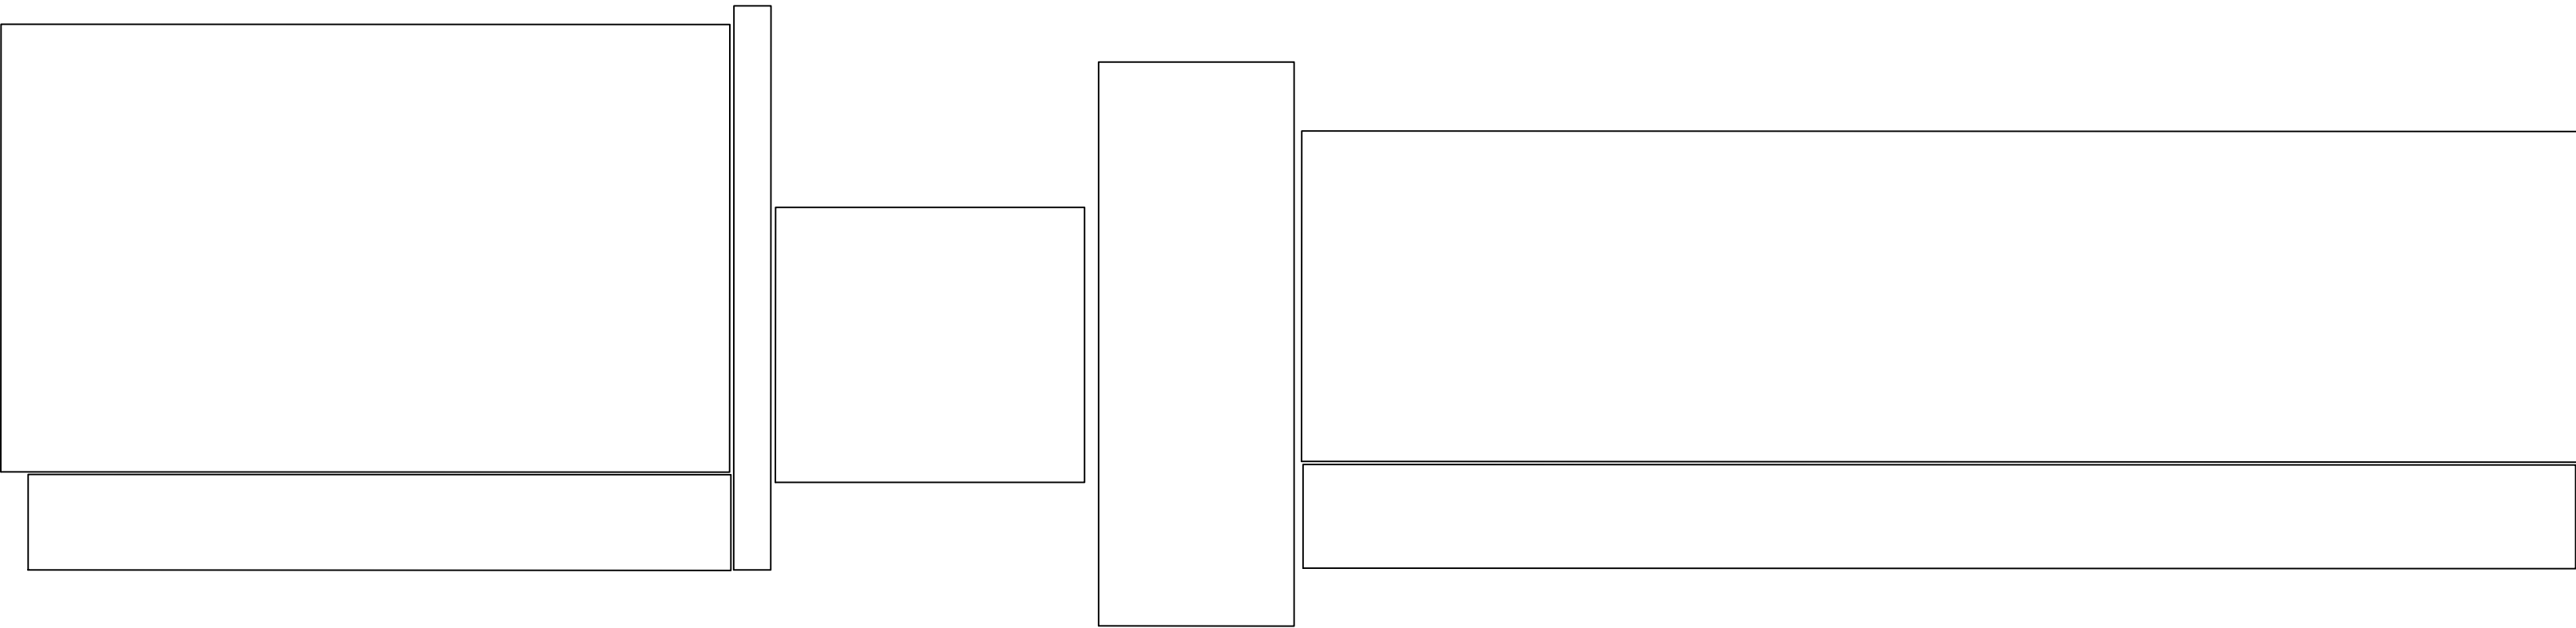


ROOF PLAN
SCALE 1:200

THIS DRAWING IS TO BE READ IN CONJUNCTION WITH THE FOLLOWING DRAWINGS:

- 50828-VE-SCC-XX-DR-PV-8201 - SITE LOCATION PLAN
- 50828-VE-SCC-RF-DR-PV-8202 - PROPOSED BLOCK PLAN
- 50828-VE-SCC-RF-E-PV-8201 - TYPICAL PITCHED ROOF ELEVATION

ISSUED FOR INFORMATION

 

PA1	13.01.25	ISSUED FOR INFORMATION	FG	MA	JG	
REV	DATE	DESCRIPTION	DRN	CHK	APP	CAD QA

 Vital Energi. Century House, Roman Road, Blackburn, Lancashire, BB1 2LD Tel: +44 (0)1254 296 000 Fax: +44 (0)1254 296 040	Project: ABUHB					
	Title: EXISTING SERENNU CHILDREN'S CENTRE BLOCK PLAN					
	DATE	13.01.2025	SCALE	1:200	SHEET	A2
	INFORMATION					Status: S2 Stage: 3
	50828-VE-SCC-RF-DR-PV-8201					Drg-No: PA1 Rev: PA1