




East Elevation

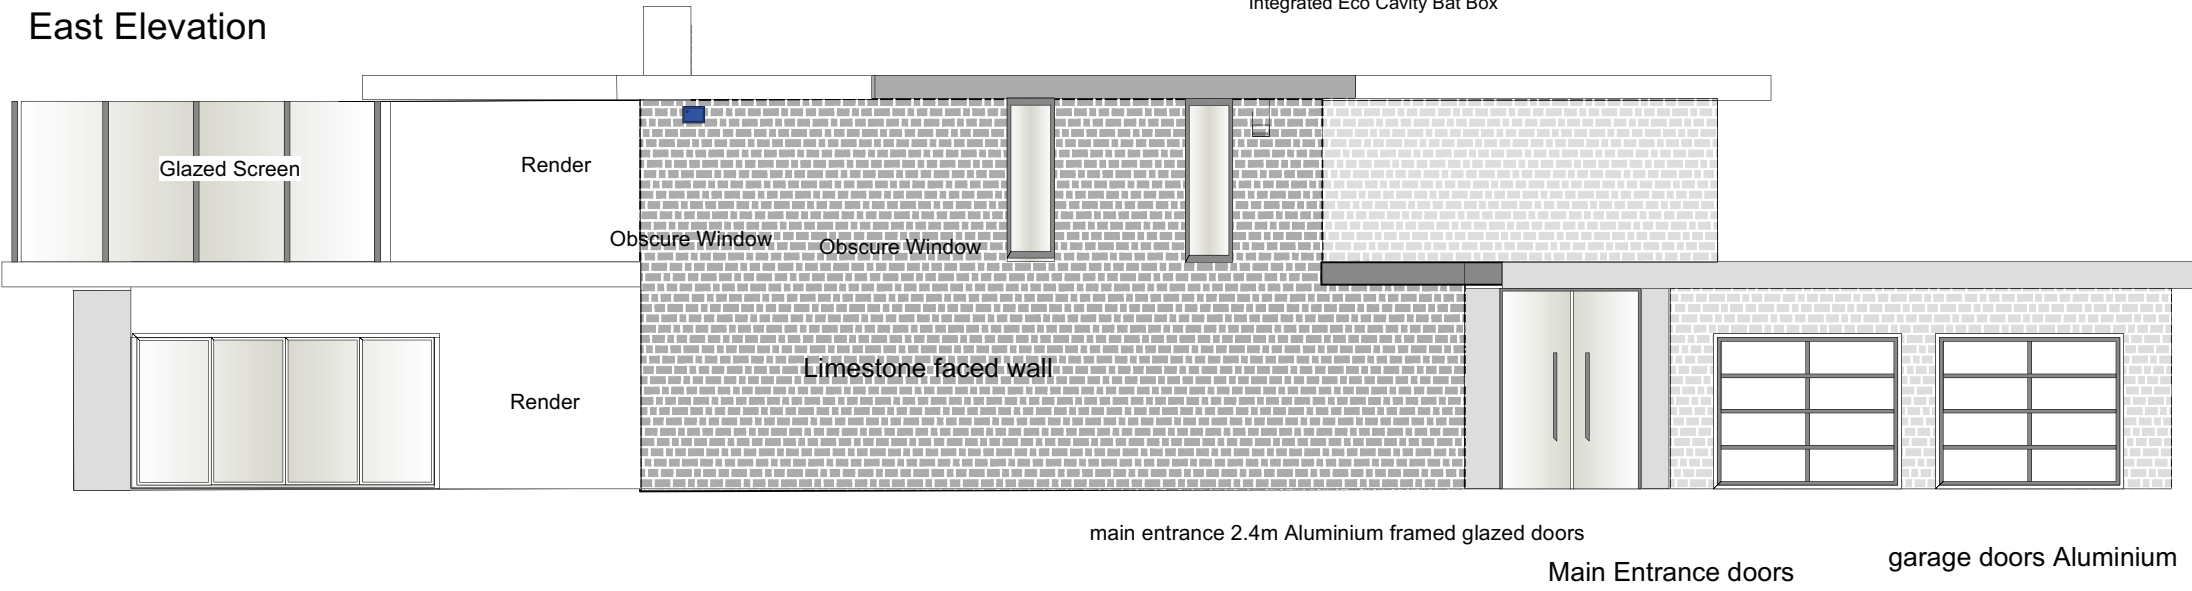



North (Lane) Elevation

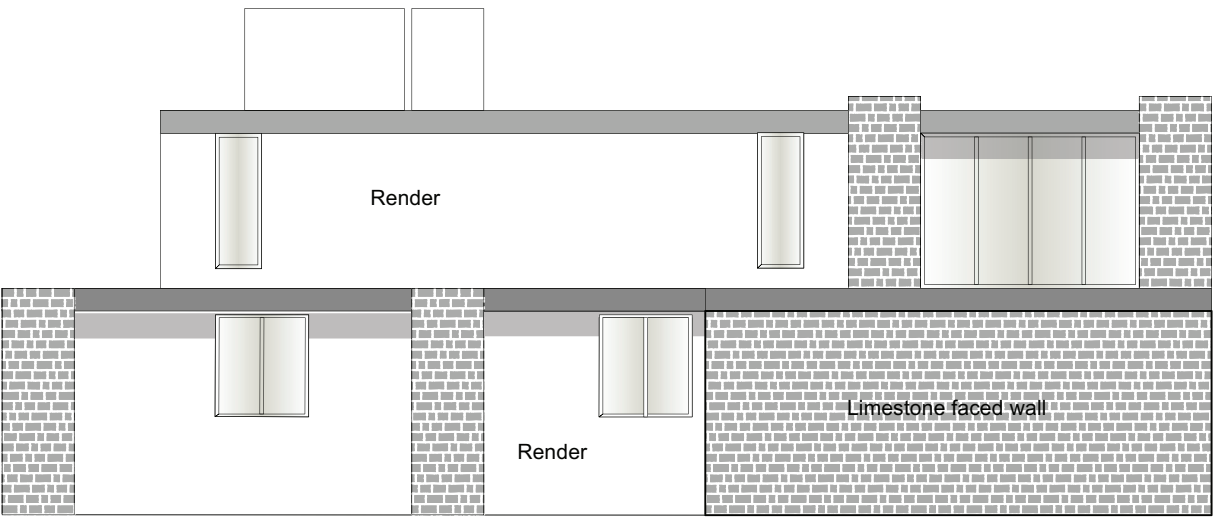

West Elevation

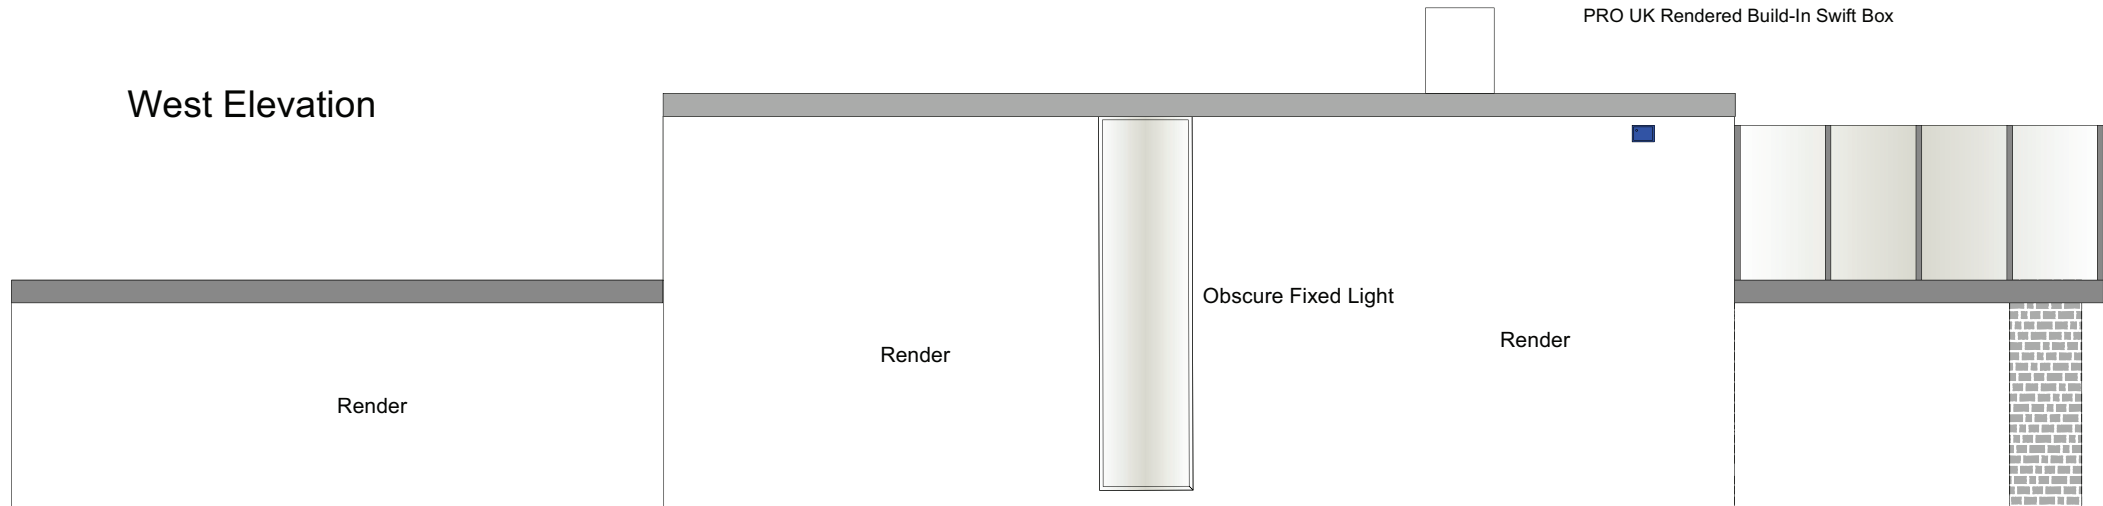

South(Garden) Elevation

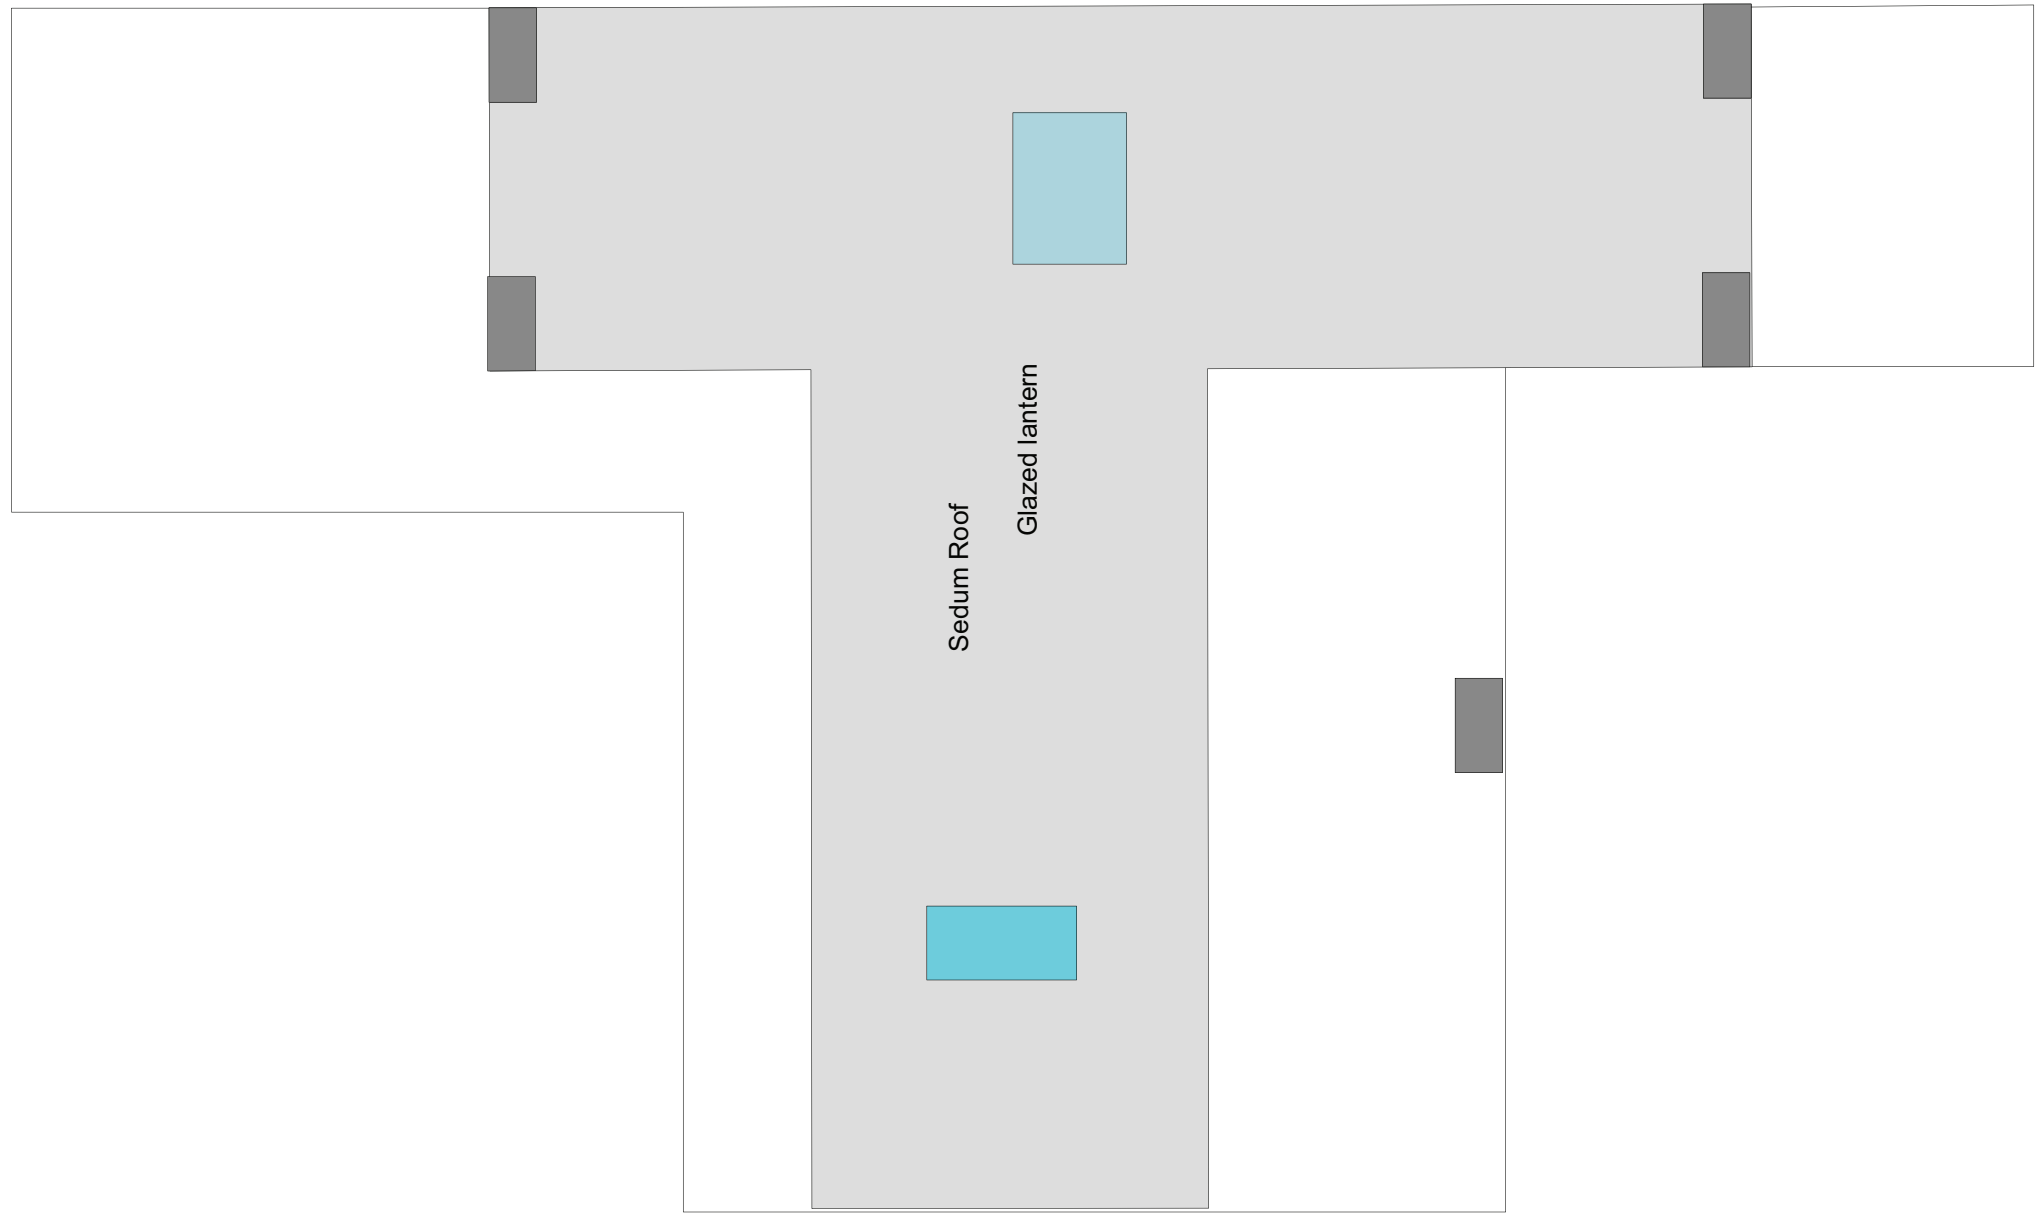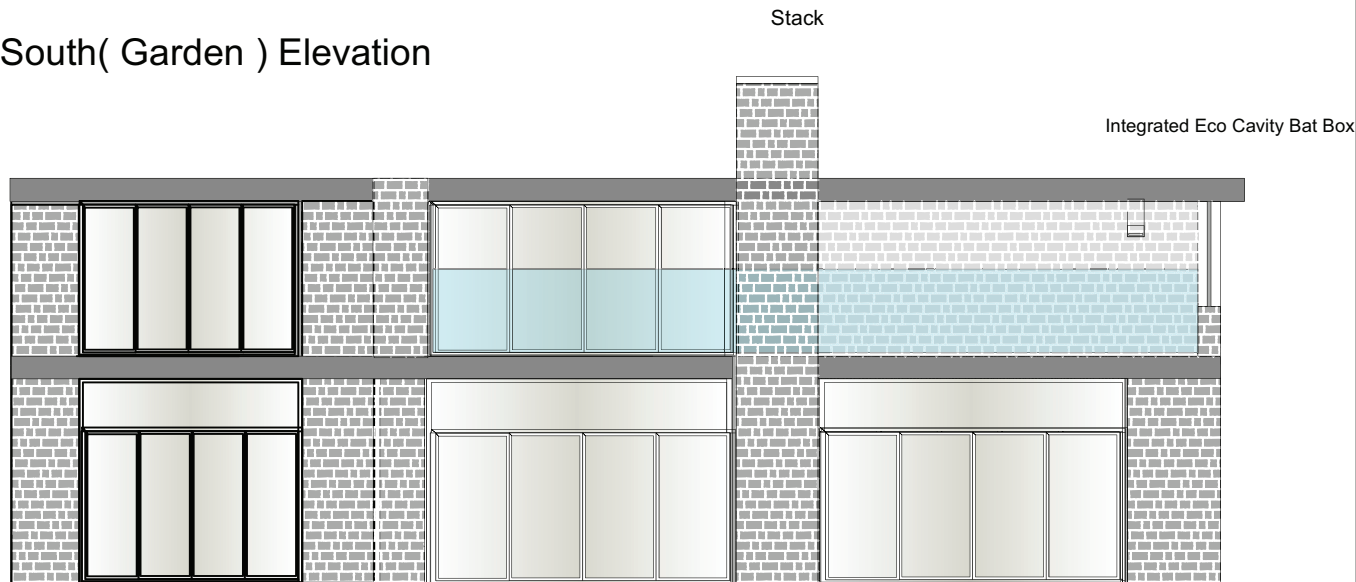

A Ecology Recessed Units

 Skerryvore Designs Ltd skerryvoredesigns.co.uk Phone 01633 897922 Mobile 07816 934352 contact@skerryvoredesigns.co.uk	JOB TITLE Bramley Cats Ash Road Langstone NP9 8EE	DRAWING TITLE Elevations	DRAWING No. SD903 03A
			SCALE 1/100
			DATE May 2026