


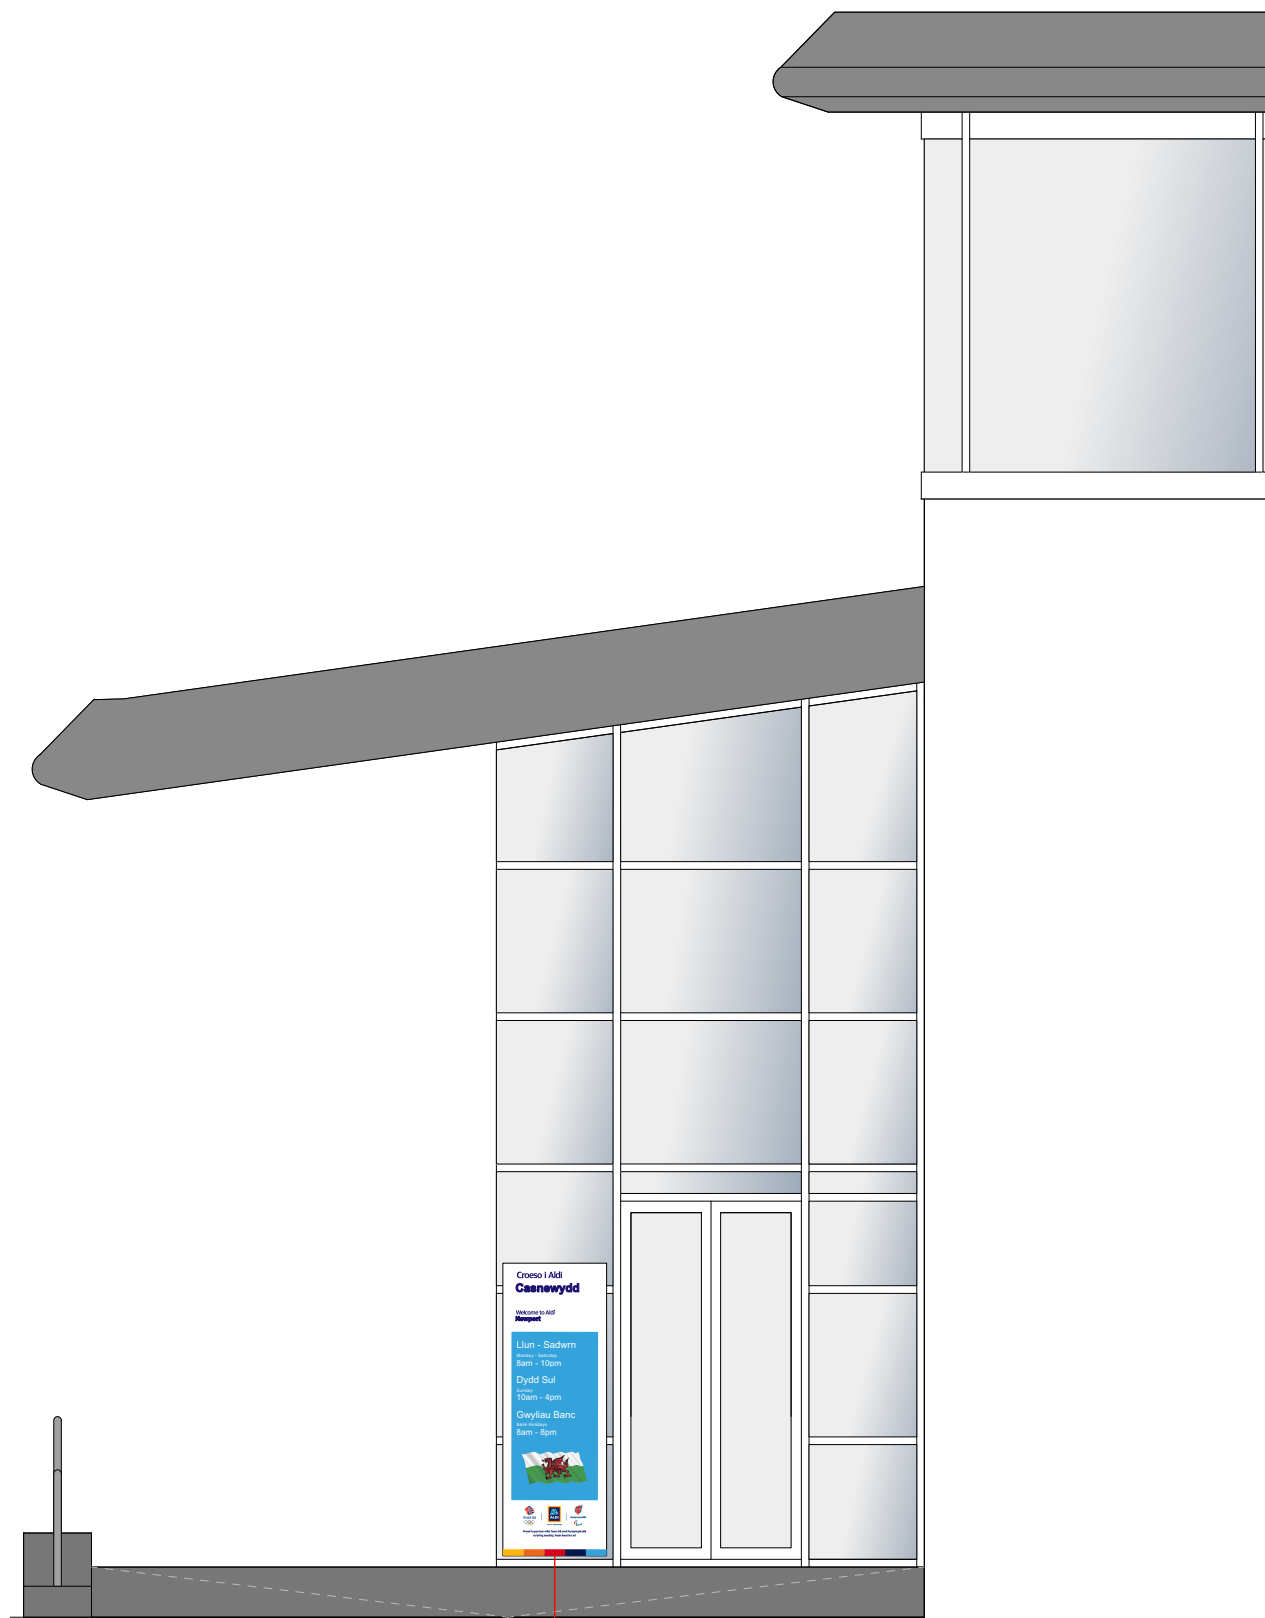

PROPOSED NORTH WEST ELEVATION
1:50 @ A1

A

C



PROPOSED SOUTH WEST ELEVATION
1:50 @ A1

B



DETAIL A - Vinyl Graphic Applied to Shopfront Glazing
(INDICITIVE DESIGN) (SIZE TBC)

PERMANENT SIGNAGE

A

ALDI Wall Hanging Sign - Type 8506
1440 X 1240 X 120mm LED sign mounted to face of building
- finished in RAL 7016.

Aluminium sign case - finished in RAL 7016 anthracite.
Polycarbonate panel - screen printed 5 colour foil logo sign.
Fully illuminated by LED fittings.
Illuminance - 43 LUX (72W).
Luminance - 108 cd/m² (white letters).
Letter height 220mm.
Text width 795mm.

B

ALDI Opening Hours Signage
1 N° vinyl film logo applied to glass of entrance lobby.
Letter height 55mm.
Text width 420mm.

C

ALDI Retail Park Signage
New flexface showcase sign.
Internally illuminated by LED lighting.
Illuminance - 45 LUX (115W).
Luminance - 108 cd/m² (white letters).

D

ALDI Wall Hanging Sign - Type 8507
2470 x 2070 x 120mm LED sign mounted to face of building
- finished in RAL 7016.

Aluminium sign case - finished in RAL 7016 anthracite.
Polycarbonate panel - screen printed 5 colour foil logo sign.
Fully illuminated by LED fittings.
Illuminance - 45 LUX (115W).
Luminance - 108 cd/m² (white letters).
Letter height 370mm.
Text width 1280mm.

0 5 10 M

SCALE 1:50 @ A1



Kendall Kingscott
Glentworth Court, Lime Kiln Close
Stoke Gifford, Bristol BS34 8SR
+44 (0)117 931 2062
www.kendallkingscott.co.uk

Do not scale this drawing

Project
Newport, 28 East Retail Park
Store Fit Out
Client
Aldi Stores Ltd

Date
06/08/2025
Scale
1:50
Filename
Newport_28_East_Retail_Park_Store_Fit_Out.dwg

Drawn
FR
Checked
AH
Paper Size
ISO A1

Purpose/Status
PLANNING

PO3 25/09/2025 AS AH Signs updated.
PO2 19/09/2025 AS AH Permanent signage changed.
PO1 06/08/2025 FR AH Drawing Issue.

Rev Date By Ap Note

Drawing Title
Proposed Detail Elevations - Advert Consent

Project Number/Drawing Number
190394-1703

Check all dimensions and levels on site

Revision
P03

© Copyright

Only to be used on the site for which designed. The electronic transmission of designs/information contained in this drawing is carried out entirely at the User's risk and Kendall Kingscott Ltd. will have no liability for any errors or inaccuracies arising therefrom. The production of amended or updated information from the said designs/information by the User is entirely the responsibility of the User and Kendall Kingscott Ltd. shall have no responsibility in respect thereof whatsoever.