



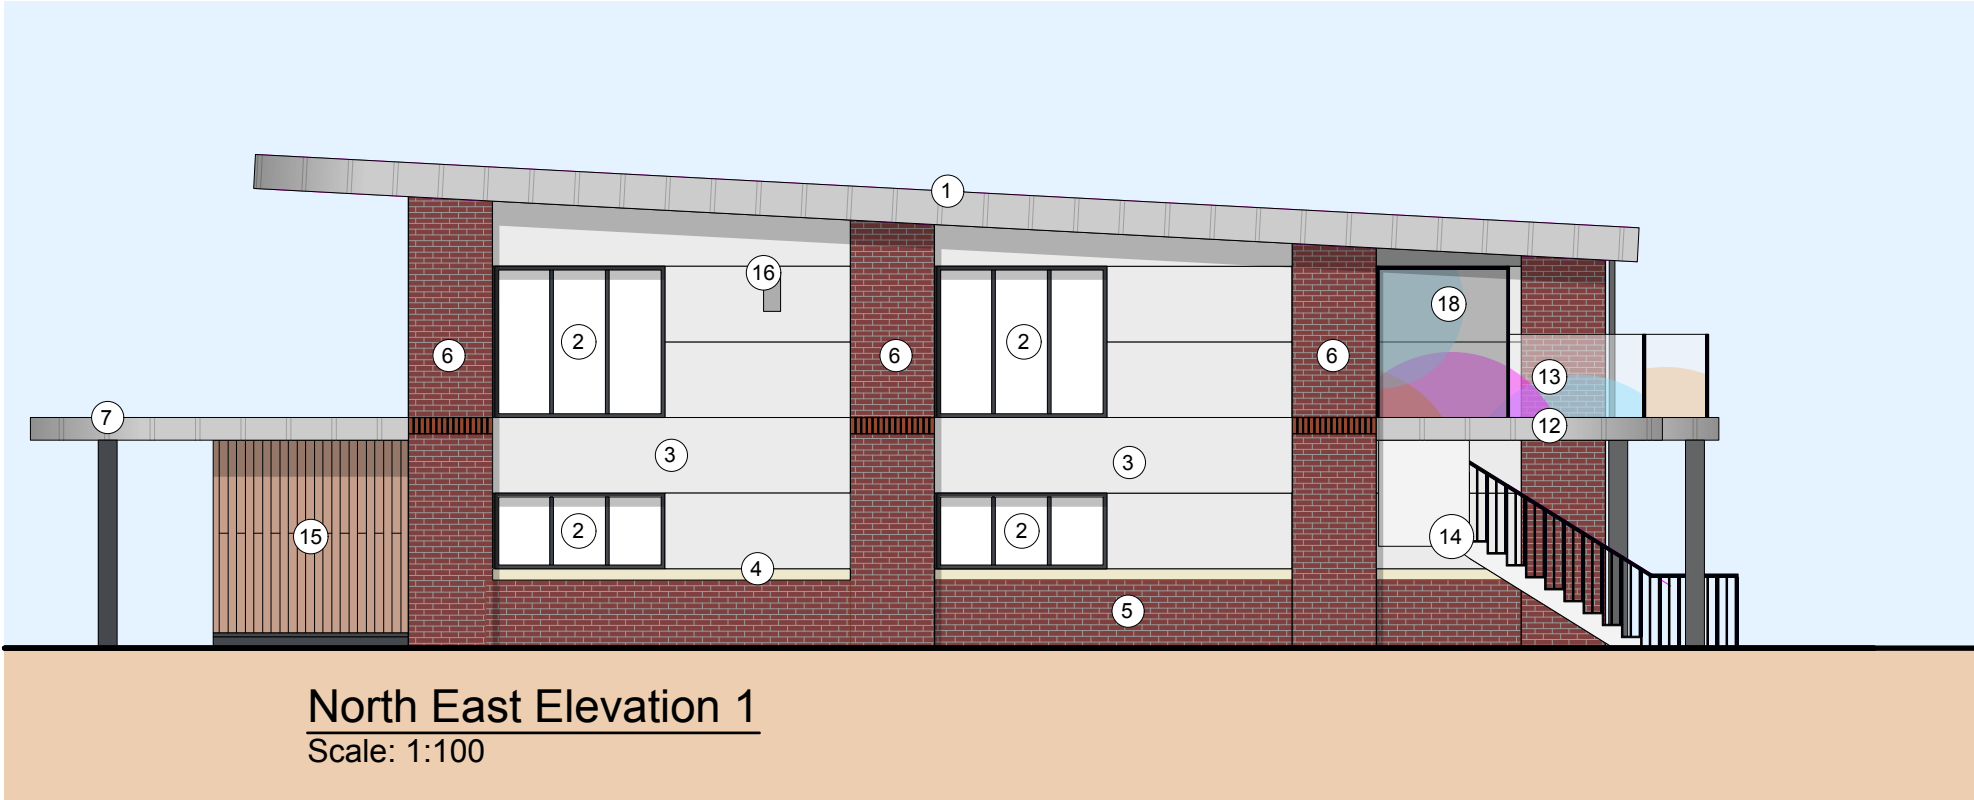

ELEVATION KEY

1. INSULTAED COMPOSITE METAL TRAPEZOIDAL ROOF CLADDING - COLOUR: ALUMINIUM GREY (RAL 9006) OR SIMILAR APPROVED
2. DOUBLE GLAZED UNITS WITH POWDER COATED ALUMINIUM FRAME - COLOUR: GRAPHITE GREY (RAL 7024)
3. INSULATED METAL CLADDING PANEL - COLOUR: ALUMINIUM GREY (RAL 9006) OR SIMILAR APPROVED
4. 150mm CLEAN CUT ASHLAR STONE TRIM - COLOUR: BUFF
5. BRICKWORK STRETCHER BOND PATTERN - COLOUR: ARDEN RED OR SIMILAR APPROVED
6. BRICK PIERS - STRETCHER BOND PATTERN WITH SOLDIER COURSE AT FIRST FLOOR LEVEL - COLOUR: ARDEN RED OR SIMILAR APPROVED
7. POWDER COATED METAL CANOPY COLUMN - COLOUR: GRAPHITE GREY (RAL 7024) OR SIMILAR APPROVED
8. MAIN ENTRANCE DOORS - DOUBLE GLAZED UNITS WITH ALUMINIUM FRAME - COLOUR: GRAPHITE GREY (RAL 7024)
9. SIGNAGE LOCATION
10. ALUMINIUM RAINWATER DOWN PIPES - COLOUR: GRAPHITE GREY (RAL 7024)
11. DOUBLE GLAZED BIFOLD EXTERNAL DOORS WITH POWDER COATED ALUMINIUM FRAME - COLOUR: GRAPHITE GREY (RAL 7024)
12. EXTERNAL CANOPY PERIMETER CAPPING TO MATCH COMPOSITE METAL STANDING SEAM ROOF CLADDING - COLOUR: ALUMINIUM GREY (RAL 9006) OR SIMILAR APPROVED
13. CANOPY RAILING - TOUGHENED LAMINATED SAFETY GLASS WITH POWDER COATED METAL FRAME BALUSTRADE - COLOUR: BLACK (RAL 9005) WITH OPAQUE MANIFESTATION DESIGN ALONG LOWER SECTION - DESIGNED BY OTHERS
14. POWDER COATED FRAME EXTERNAL FIRE ESCAPE - COLOUR: ALUMINIUM GREY (RAL 9006) OR SIMILAR APPROVED (WOOD-EFFECT TREADS TO BE ANTI-SLIP COATED WITH CONTRASTING COLOUR NOSINGS IN ACCORDANCE WITH BUILDING REGULATIONS PART K)
15. VERTICAL TIMBER COMPOSITE PANELING - COLOUR: NATURAL / GOLDEN OAK
16. 1 BIRD / 1 BAT BOXES ALONG SOUTH ELEVATION AS PER SPECIALIST CONSULTANT ADVISE AND SPECIFICATION COLOUR TO MATCH CLADDING PANELS - GREY (RAL 9006)
17. FIRE ESCAPE DOUBLE EXTERNAL DOORS WITH POWDER COATED ALUMINIUM FRAME - COLOUR: GRAPHITE GREY (RAL 7024)
18. OPAQUE GLASS SCREEN 2m TO PROTECT OVERLOOKING INTO NEIGHBOURING PROPERTIES

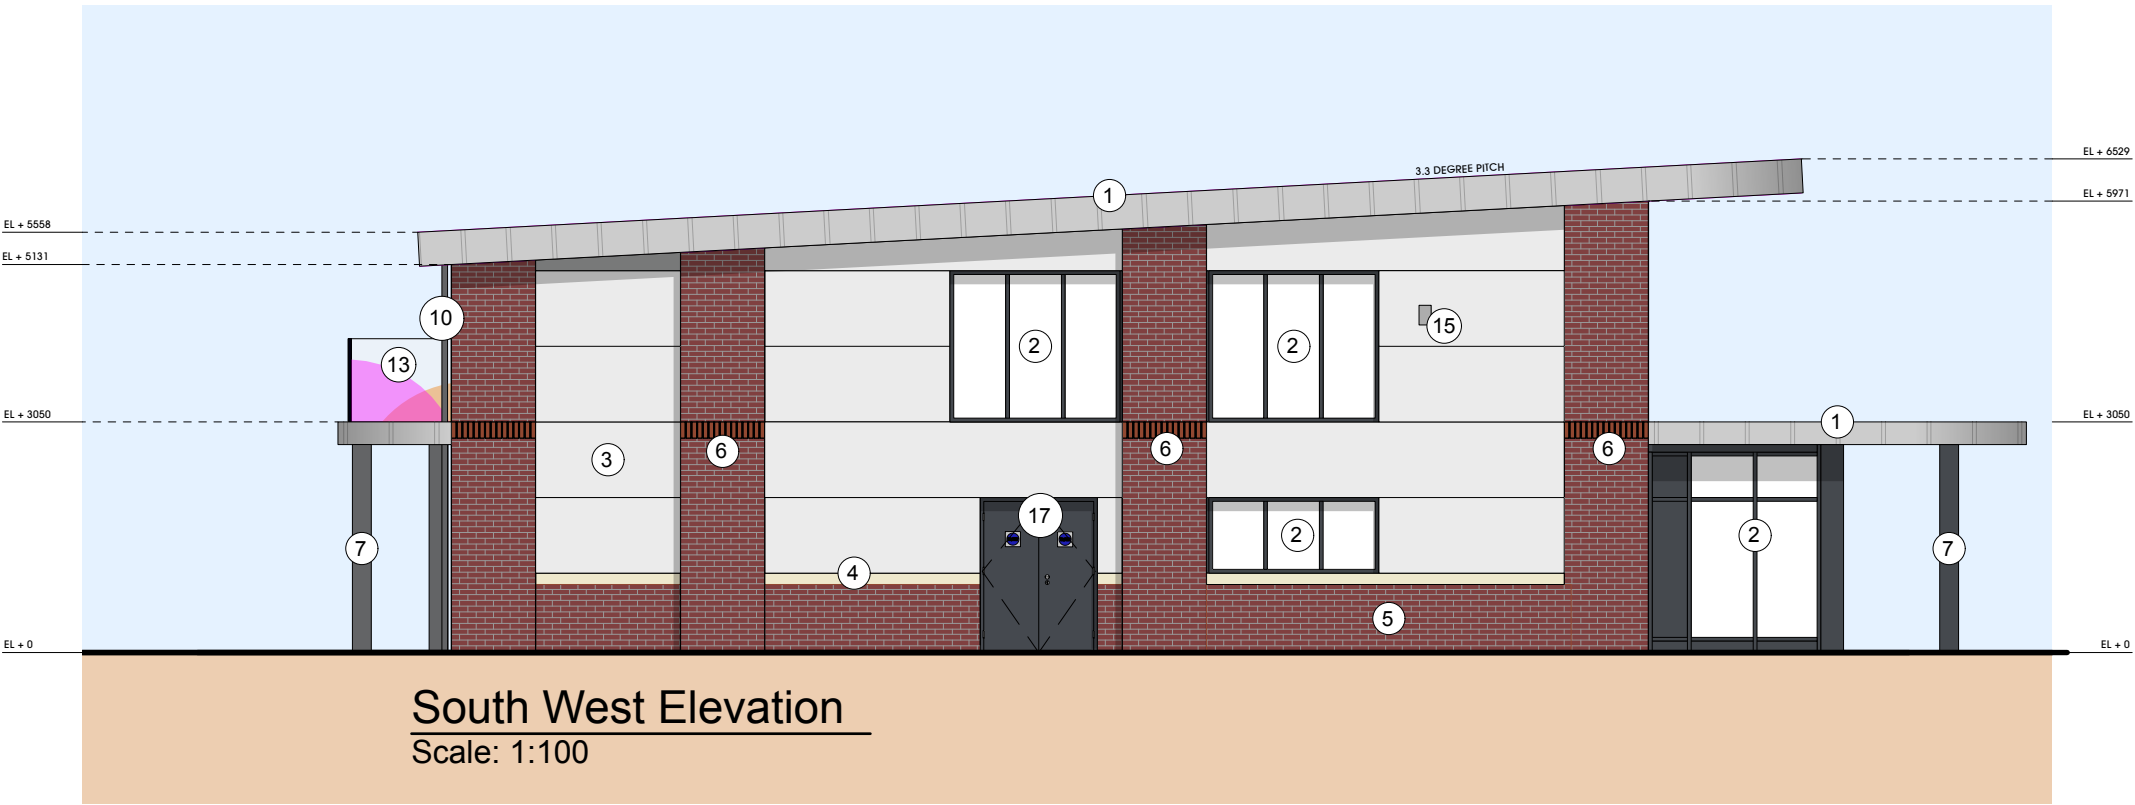

OPAQUE GLAZING ADDED TO NORTHERN			
G	02/10/2025	BALCONY	BMS
DETAIL ADDED TO MATERIALS AND ELEVATIONS			
F	14/07/2025	UPDATED TO INCLUDE BALUSTRADE DESIGN	BMS
E	17/06/2025	External Staircase updated	BMS
Rev.	Date	Description	Drawn

htcarchitects

York Place Studio
8 Britannia Street
Leeds
LS1 2DZ

T: (0113) 244 3457

W: www.htcarchitects.co.uk
E: info@htcarchitects.co.uk

client
Lidl GB Ltd.



project
**Glan Llyn
Newport**

drawing title
Nursery Side Elevations

date	July 2024
status	Planning
scale	AS NOTED
drawn	KA
checked	BM
job no.	3211
dwg no.	P231
rev.	G