


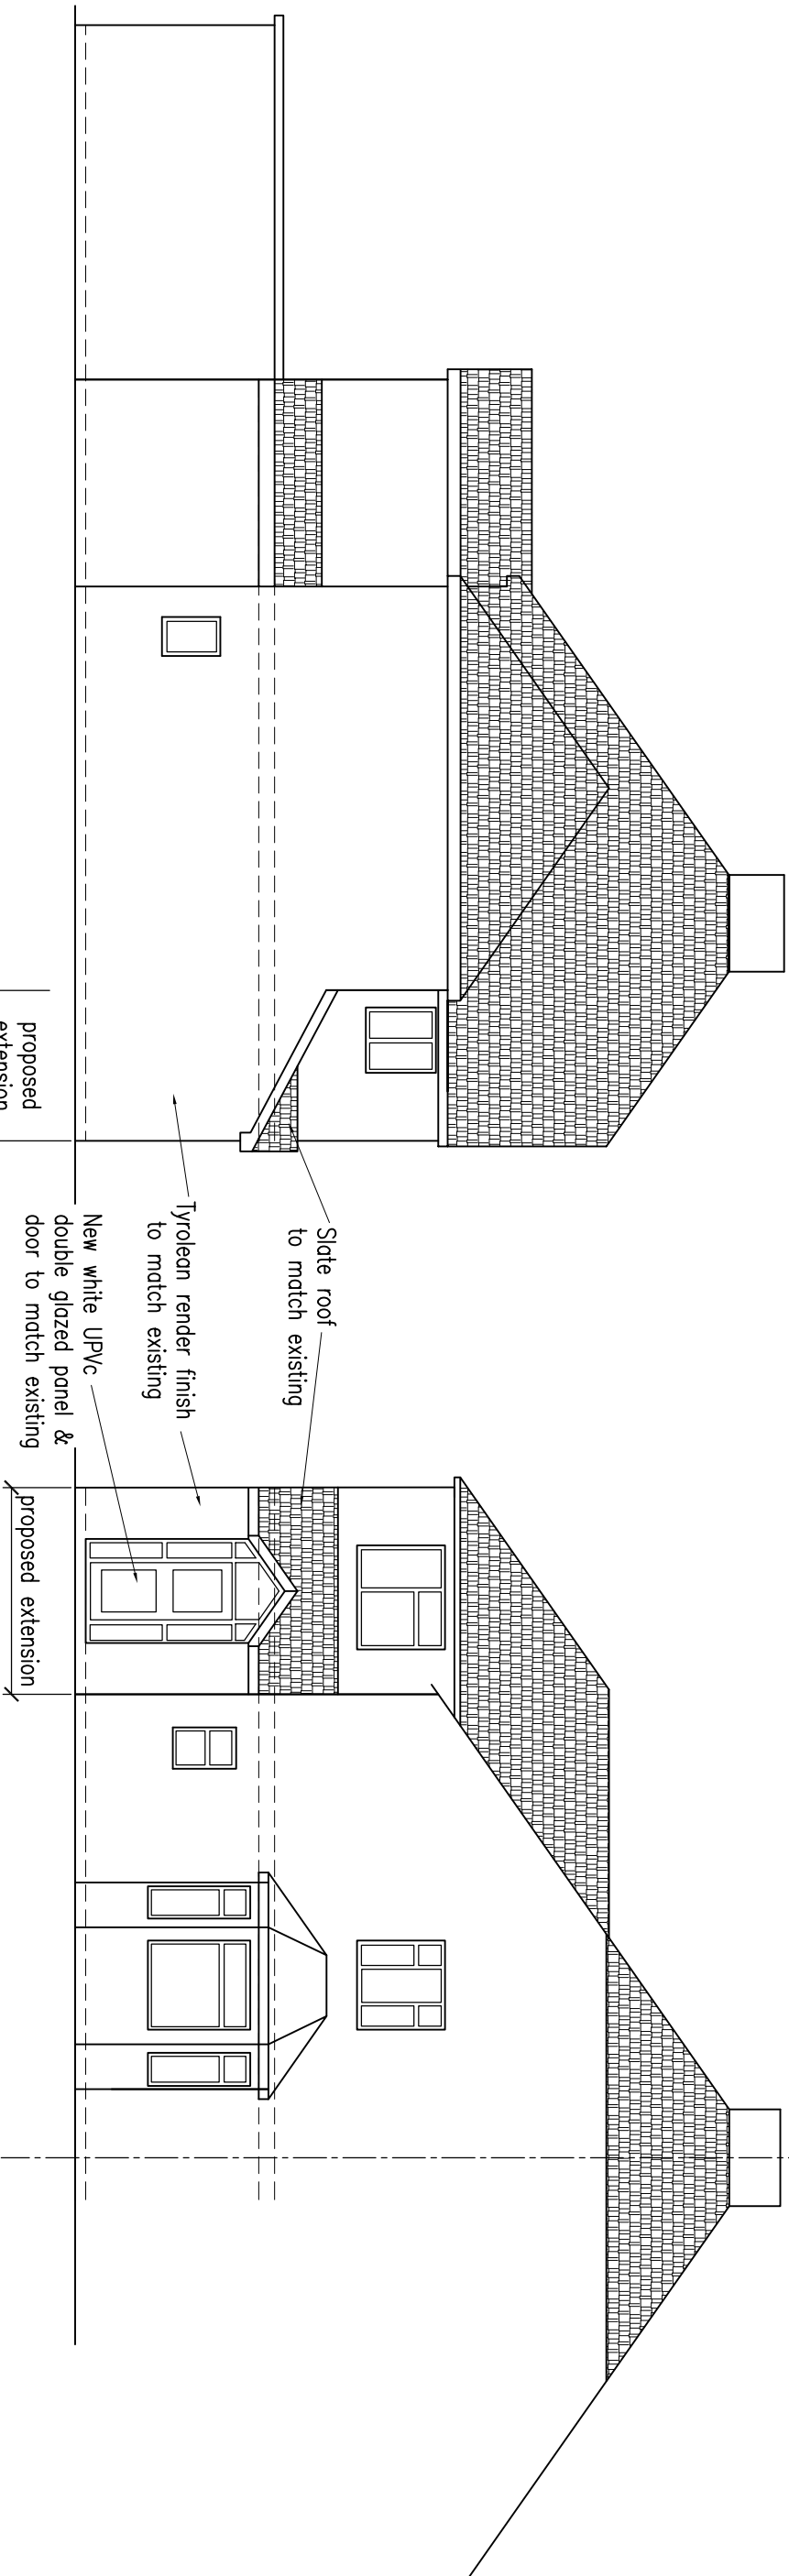

PROPOSED SIDE ELEVATION

PROPOSED FRONT ELEVATION

CARRREG DESIGN 18 Rosslyn Road, Newport, South Wales NP19 8PD Office: (01633) 668308 Mobile: 07845 416086 Email: carrreg@virginmedia.com		Project Client Mr Wayne Edwards		Drawing Title PROPOSED FRONT AND SIDE ELEVATIONS		Revision		Description		Date		Scale @ A3 1:50 @ A3		Drawn By WJS	
		Project Title 200 CHRISTCHURCH ROAD NEWPORT GWENT				REV/A REV/B REV/C						Date JAN 2025 Job No. 25-001		Checked Drawing No. 04	