


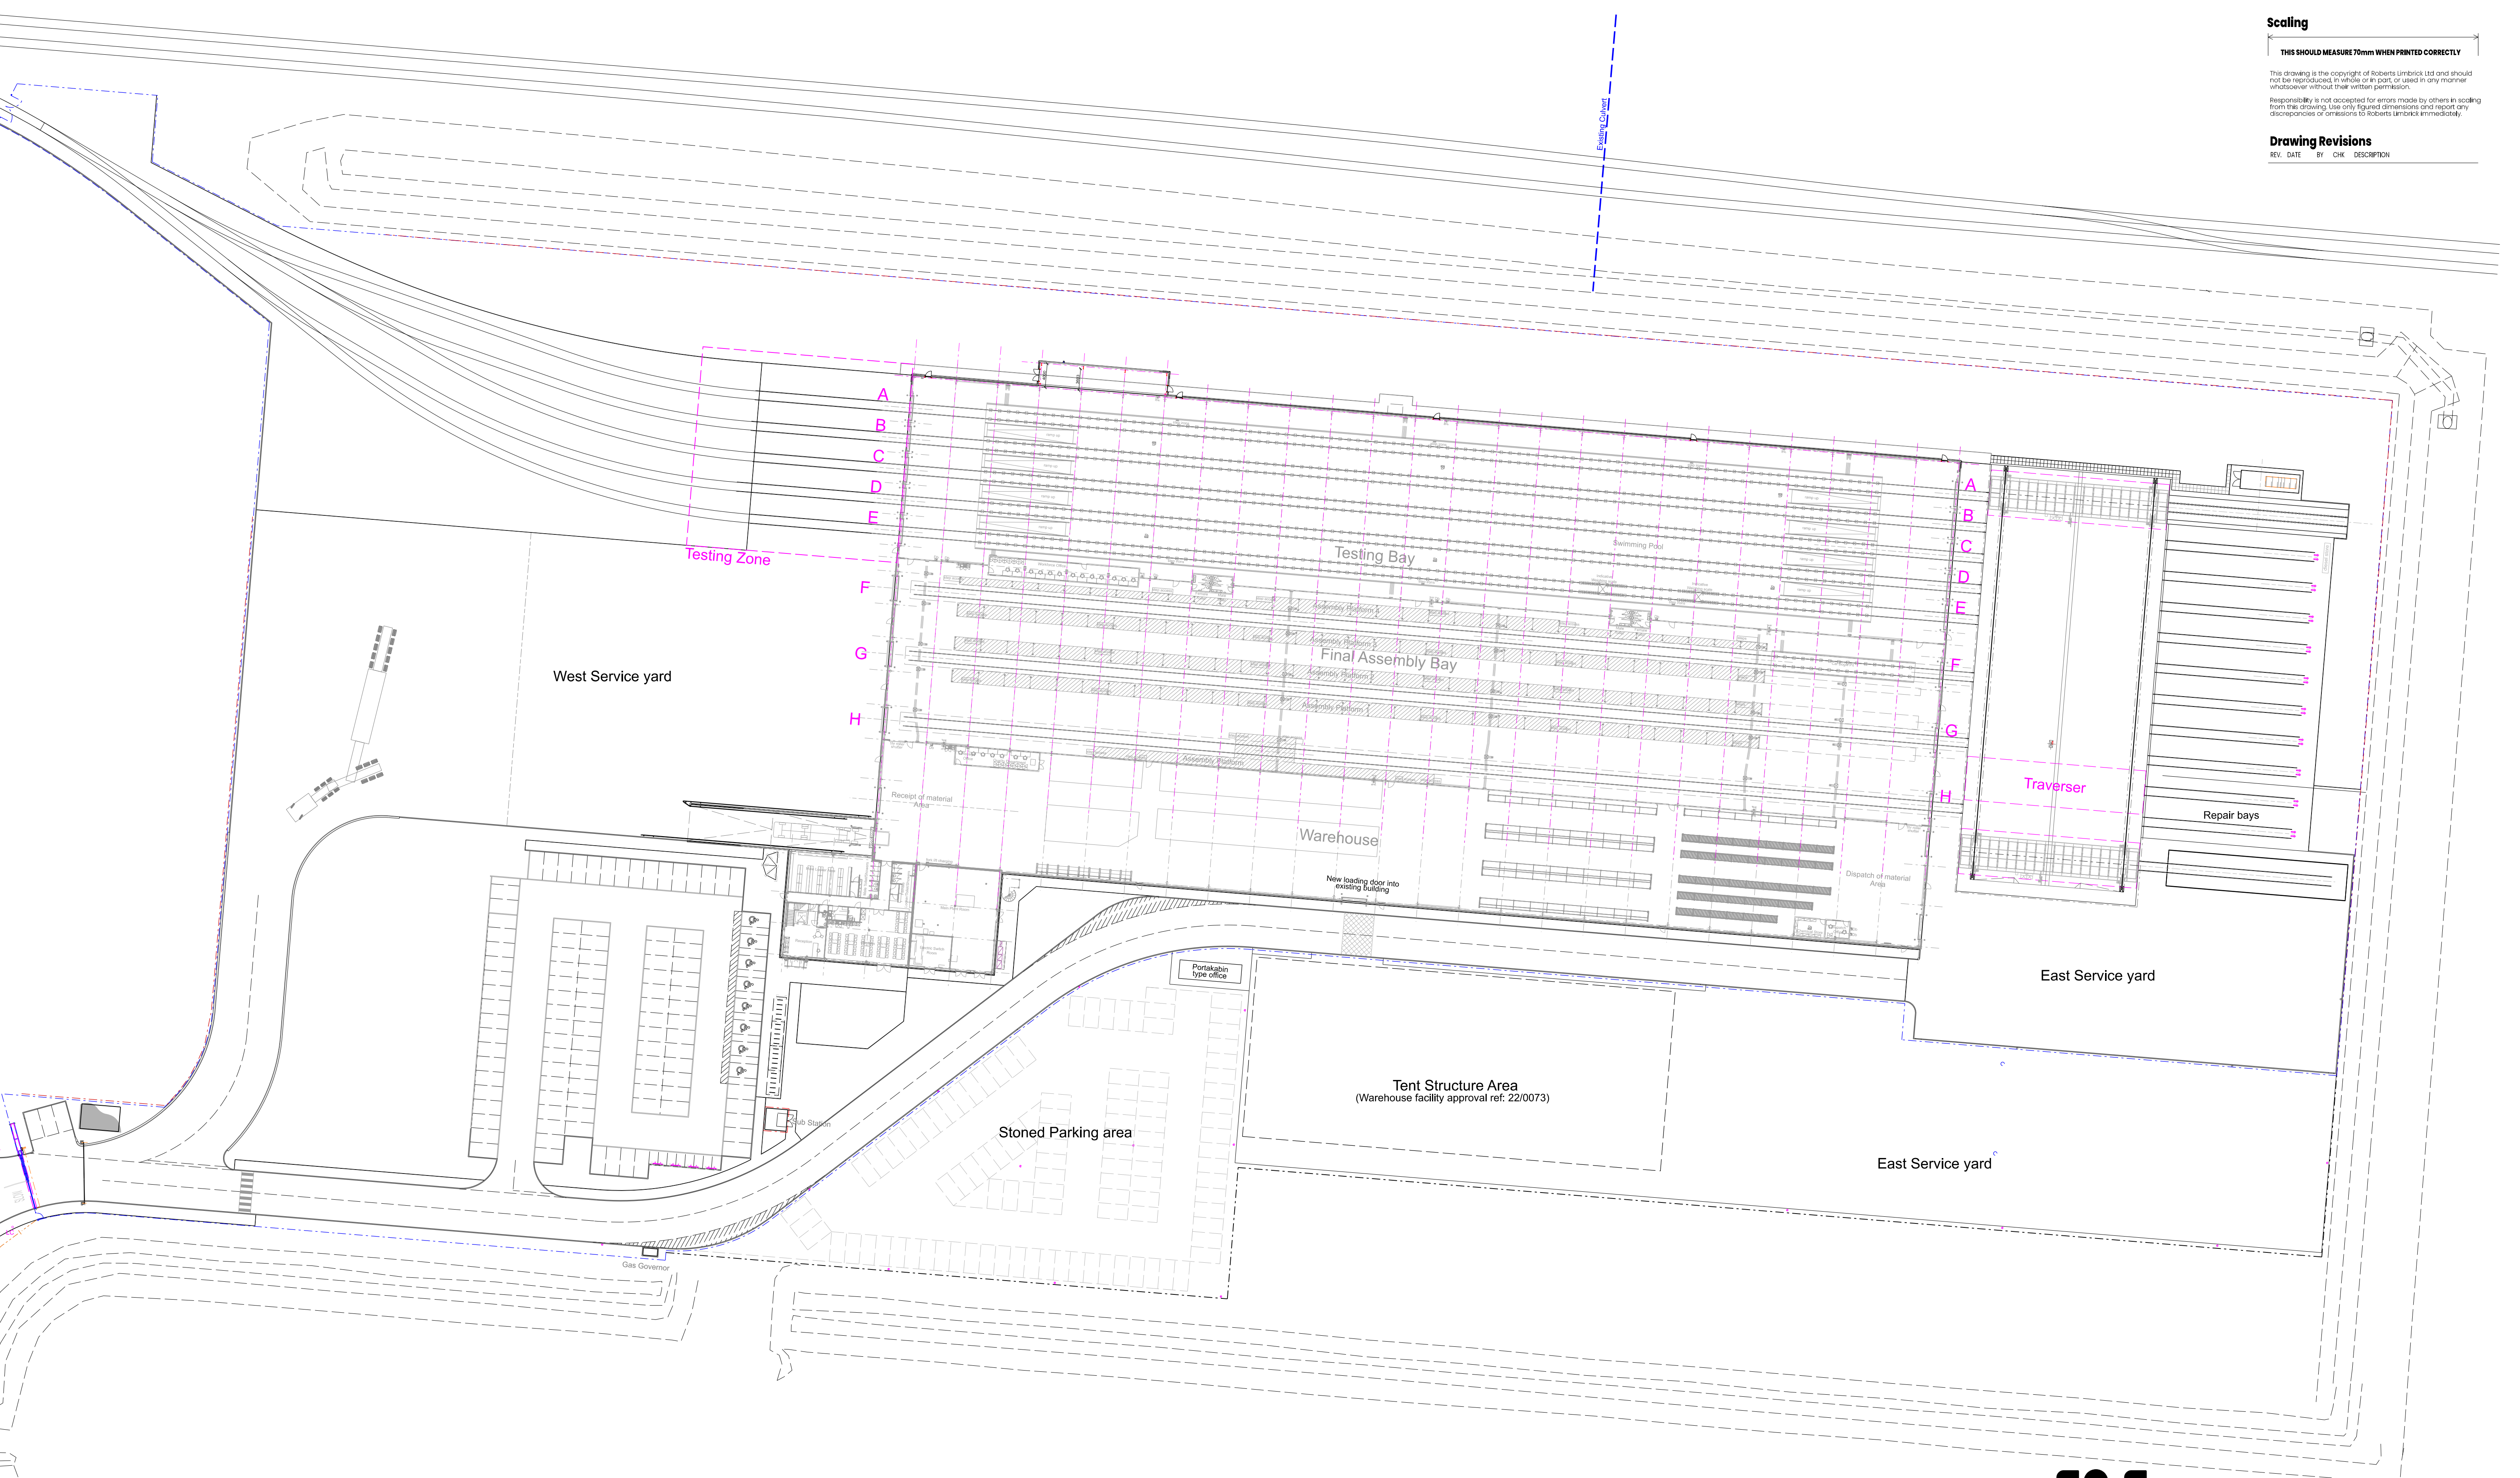


Scaling

THIS SHOULD MEASURE 70mm WHEN PRINTED CORRECTLY

This drawing is the copyright of Roberts Limbrick Ltd and should not be reproduced in whole or in part, or used in any manner whatsoever without their written permission.
Responsibility is not accepted for errors made by others in scaling from the drawing. Use only figured dimensions and report any discrepancies or omissions to Roberts Limbrick immediately.

Drawing Revisions

REV. DATE BY CHK DESCRIPTION

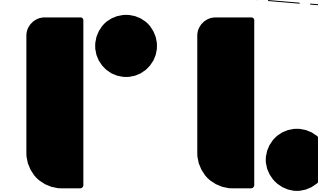

Roberts Limbrick

03333 405500

Registered Office: England No. 09588029

Project
Additional track options
at Newport, Facility

Client



Drawing Title

Existing Site Plan

-

-

Scale

1:500 @ A1

RL Project No.

10529

Status

A3

Purpose of Issue

Planning

Project	Org	Vol	Level	Form	Role
10529	• RLA	• 25	• XX	• DR	• A

Number

0002

Revision

P02