





SITE LOCATION PLAN
Scale 1:1250

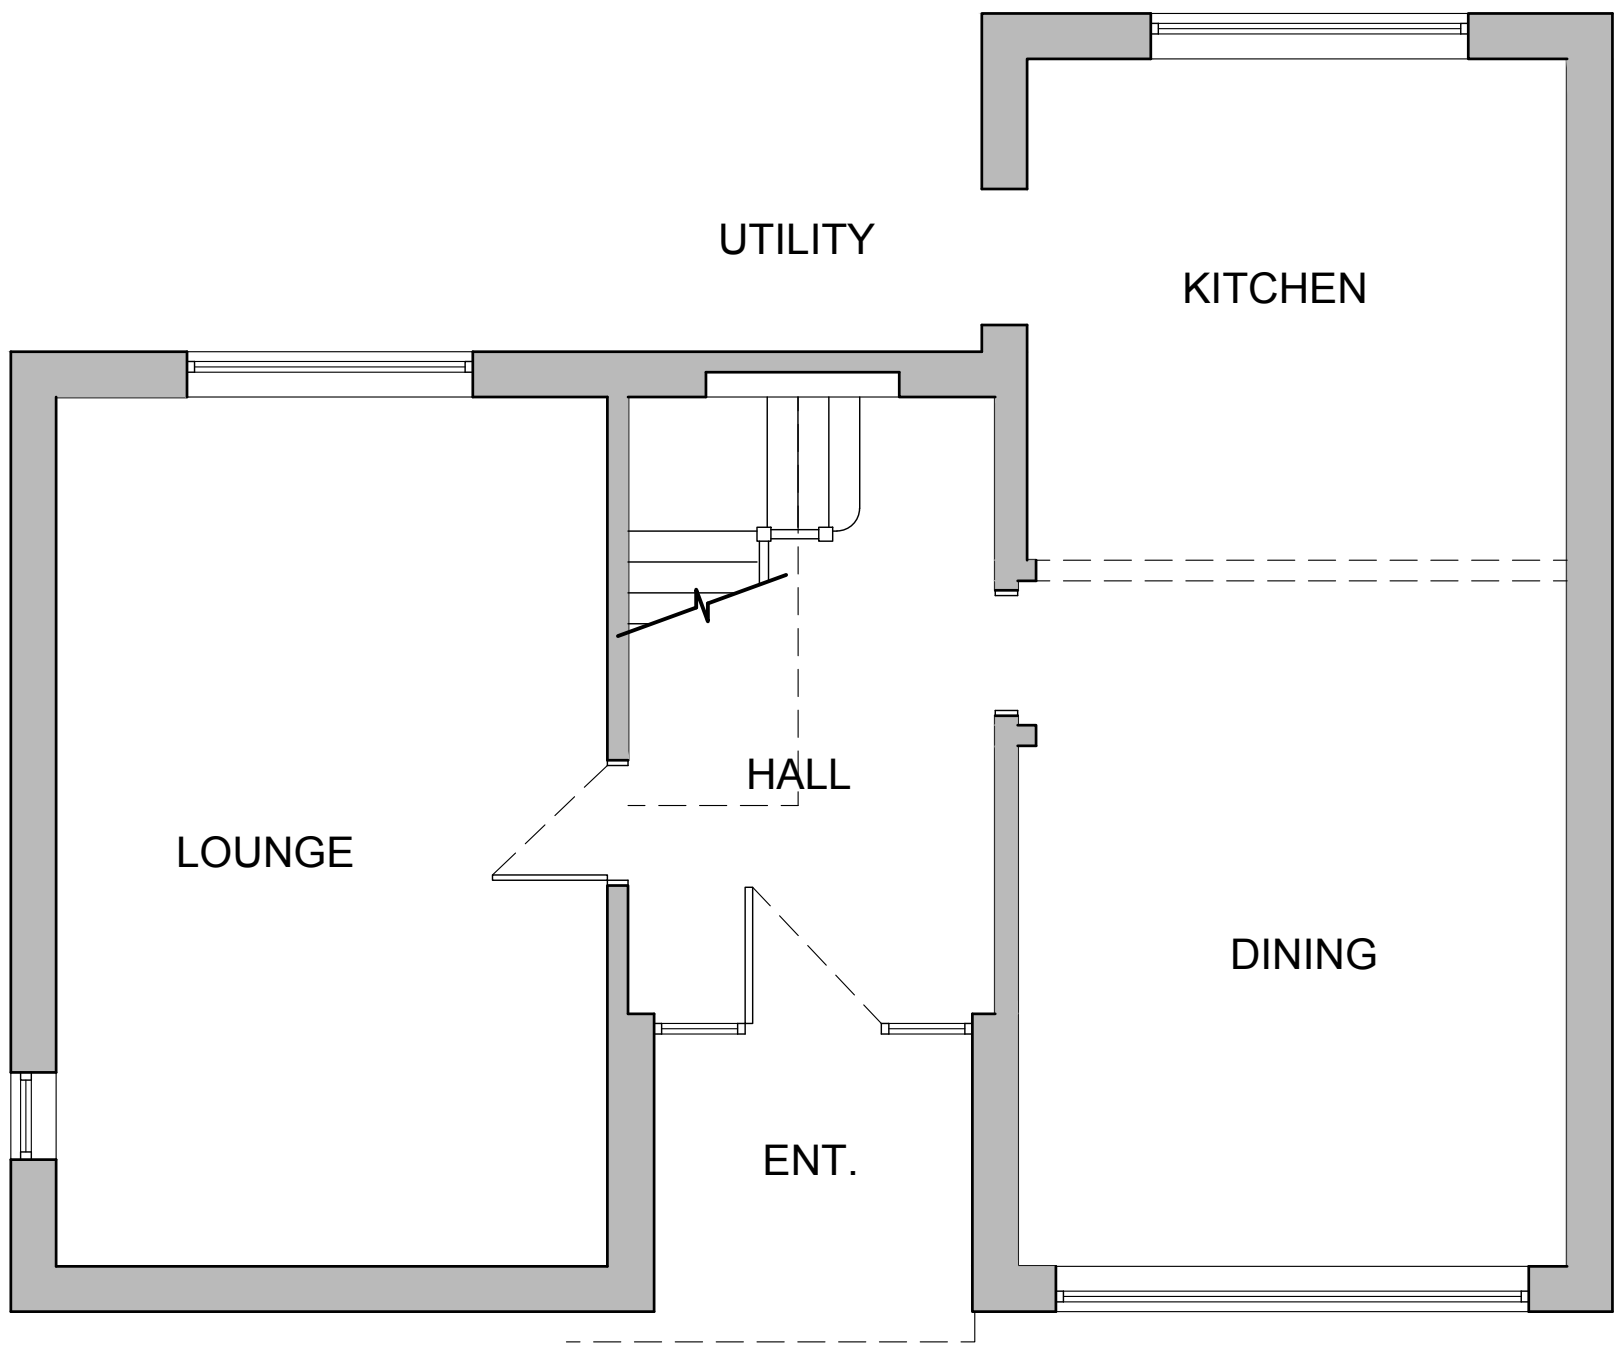

EXISTING GROUND FLOOR LAYOUT
Scale 1:50

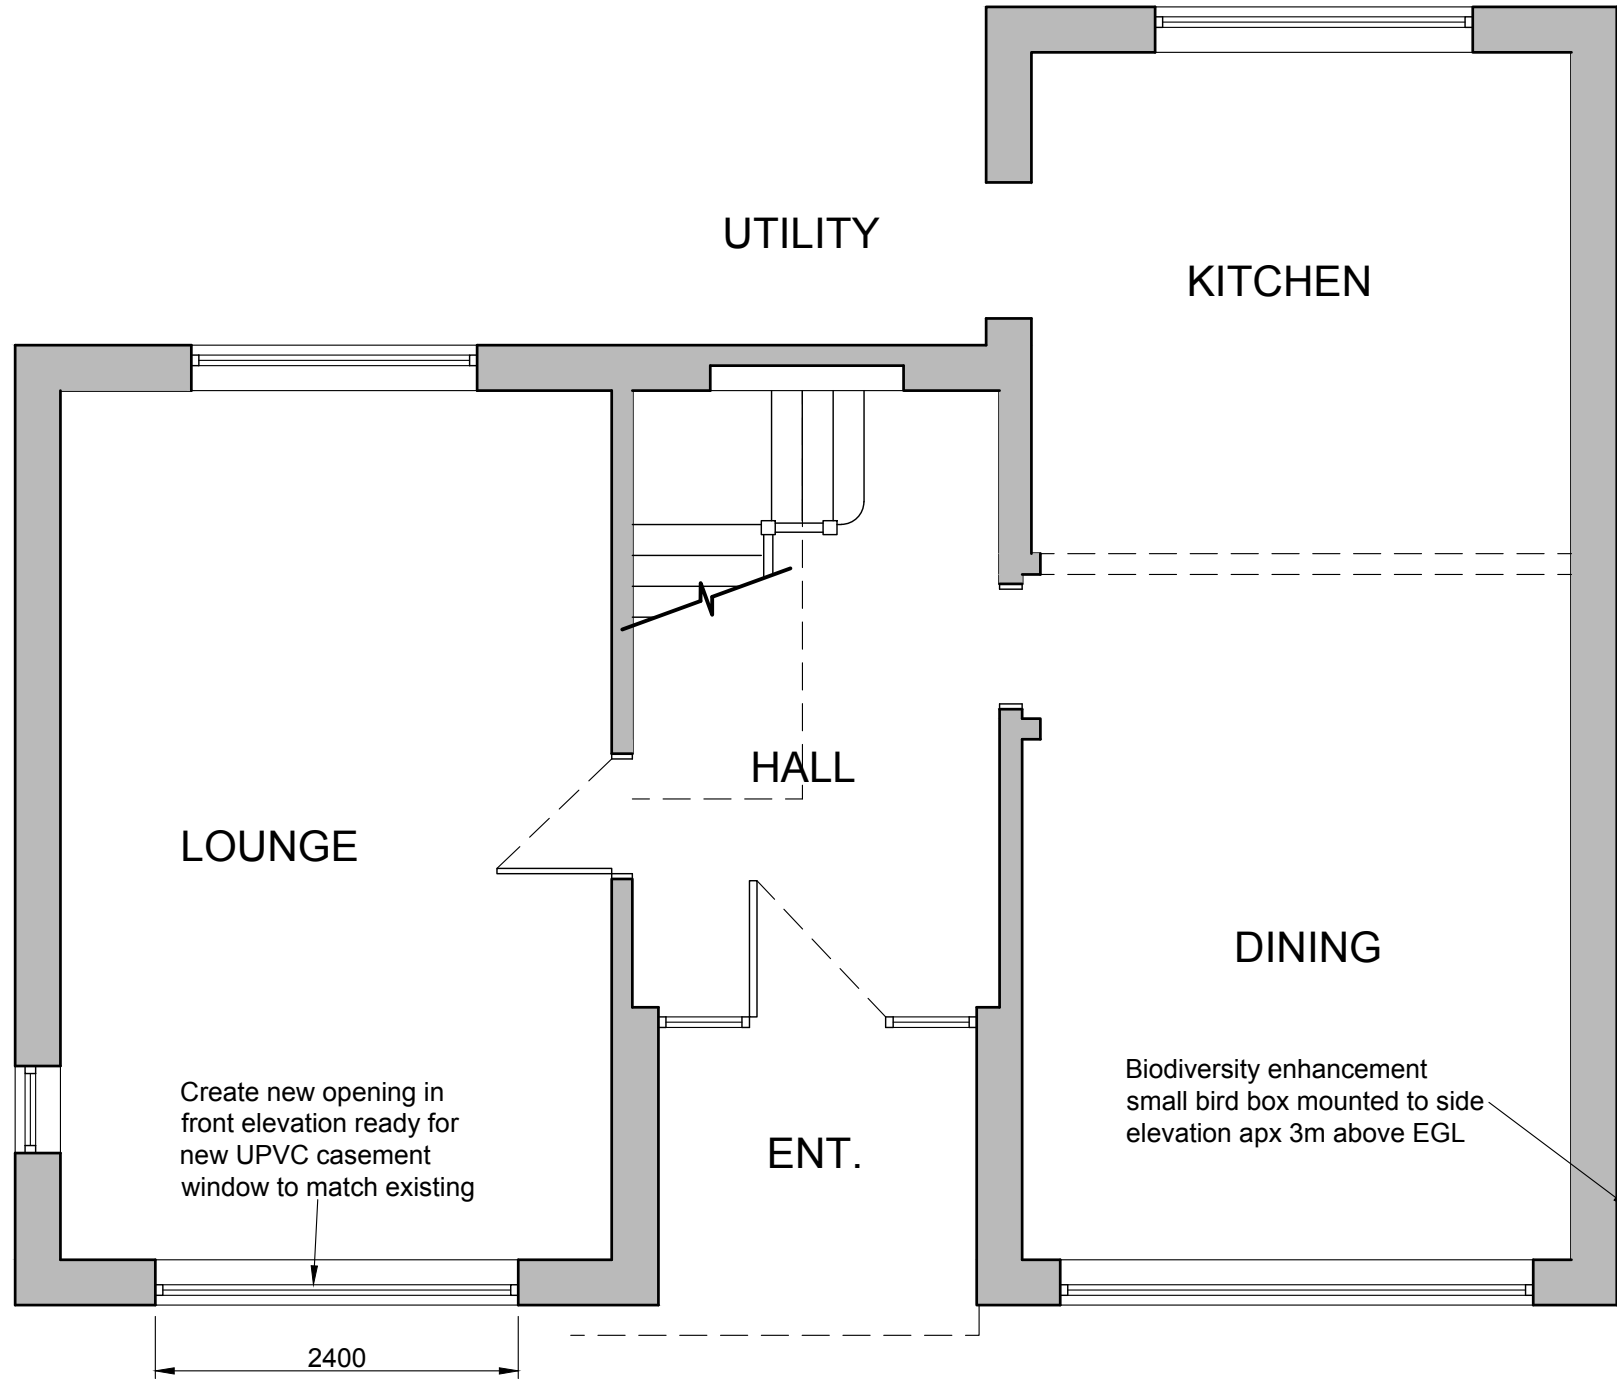

PROPOSED GROUND FLOOR LAYOUT
Scale 1:50



EXISTING FRONT ELEVATION
Scale 1:100



PROPOSED FRONT ELEVATION
Scale 1:100

NOTES

- 1) All dimensions in millimeters Unless otherwise noted.
- 2) Drawings intended for purposes as described.
- 3) Any discrepancies to be brought to the attention of RPD Building Consultants immediately.
- 4) Do not scale off this drawing for construction purposes
- 5) This drawing is to read in conjunction with RPD Building Consultants construction notes.

© This Drawing is copyright
It must not be reproduced or disclosed to third parties without the permission of RPD.

LEGEND

	Existing wall to remain
	Proposed wall
	Removed wall
	Steel beam / feature over
	Existing underground drainage pipe
	Existing above ground waste pipe
	Proposed underground drainage pipe
	Existing fuse board
	Existing boiler
	Existing gas / electric meter
	Existing incoming water stop tap

REVISION	DATE	DESCRIPTION
PROJECT / SITE ADDRESS / CLIENT		
PROPOSED NEW WINDOW IN FRONT ELEVATION 1a FIELDS ROAD, NEWPORT NP20 5BA MR J BAKER		
DRAWING TITLE		
SITE LOCATION PLAN EXISTING AND PROPOSED LAYOUTS AND ELEVATIONS		
DETAILS		
Scales	As shown @ A1	Date JUL 25
Drawn	RPD	Checked CMP
Job No.	FR1a	Drawing No. 01
Status	Construction	Revision -