



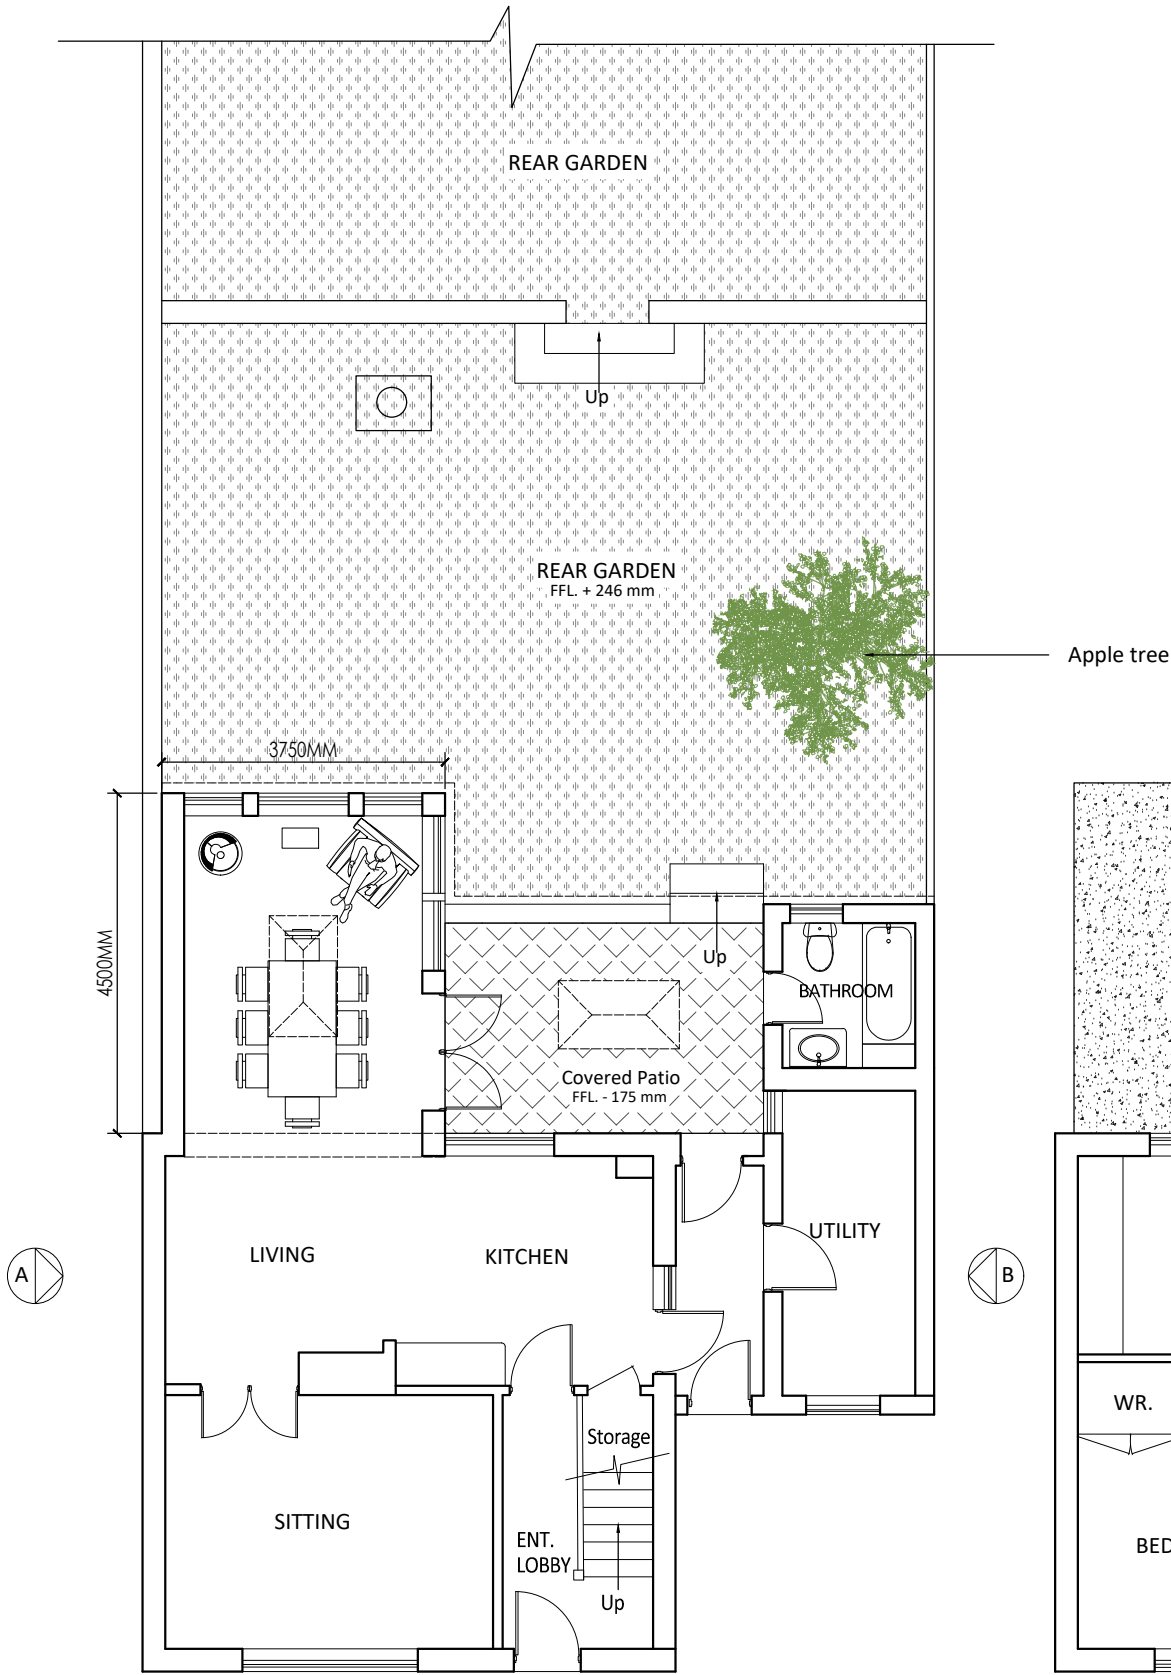

PROPOSED GROUND
FLOOR PLAN

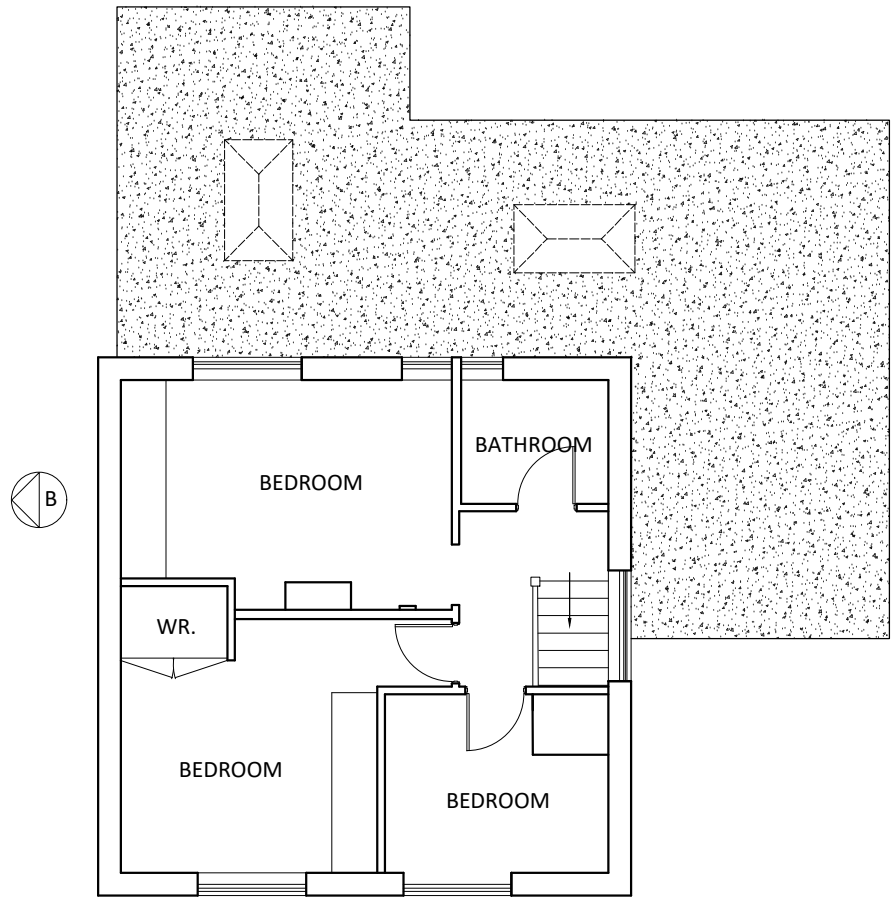

PROPOSED FIRST FLOOR
PLAN

© This drawing is copyright Do not Scale.
Contractor to check all dimensions on site and to
report any discrepancies directly to the SO.

Date: AUG 2024

Project: 6 WORDSWORTH ROAD, NEWPORT

Title:
PROPOSED PLANS

Job No:

Scale:
1:100

Dwg No:
201

Drawn By:
NZ



588, Clearwater Way, Lakeside, Cardiff, CF23 8DJ
Tel: 029 20 761 950
Fax: 029 20 761 950
Email: info@skdesigns.org.uk