





SITE LOCATION PLAN

Scale 1:1250

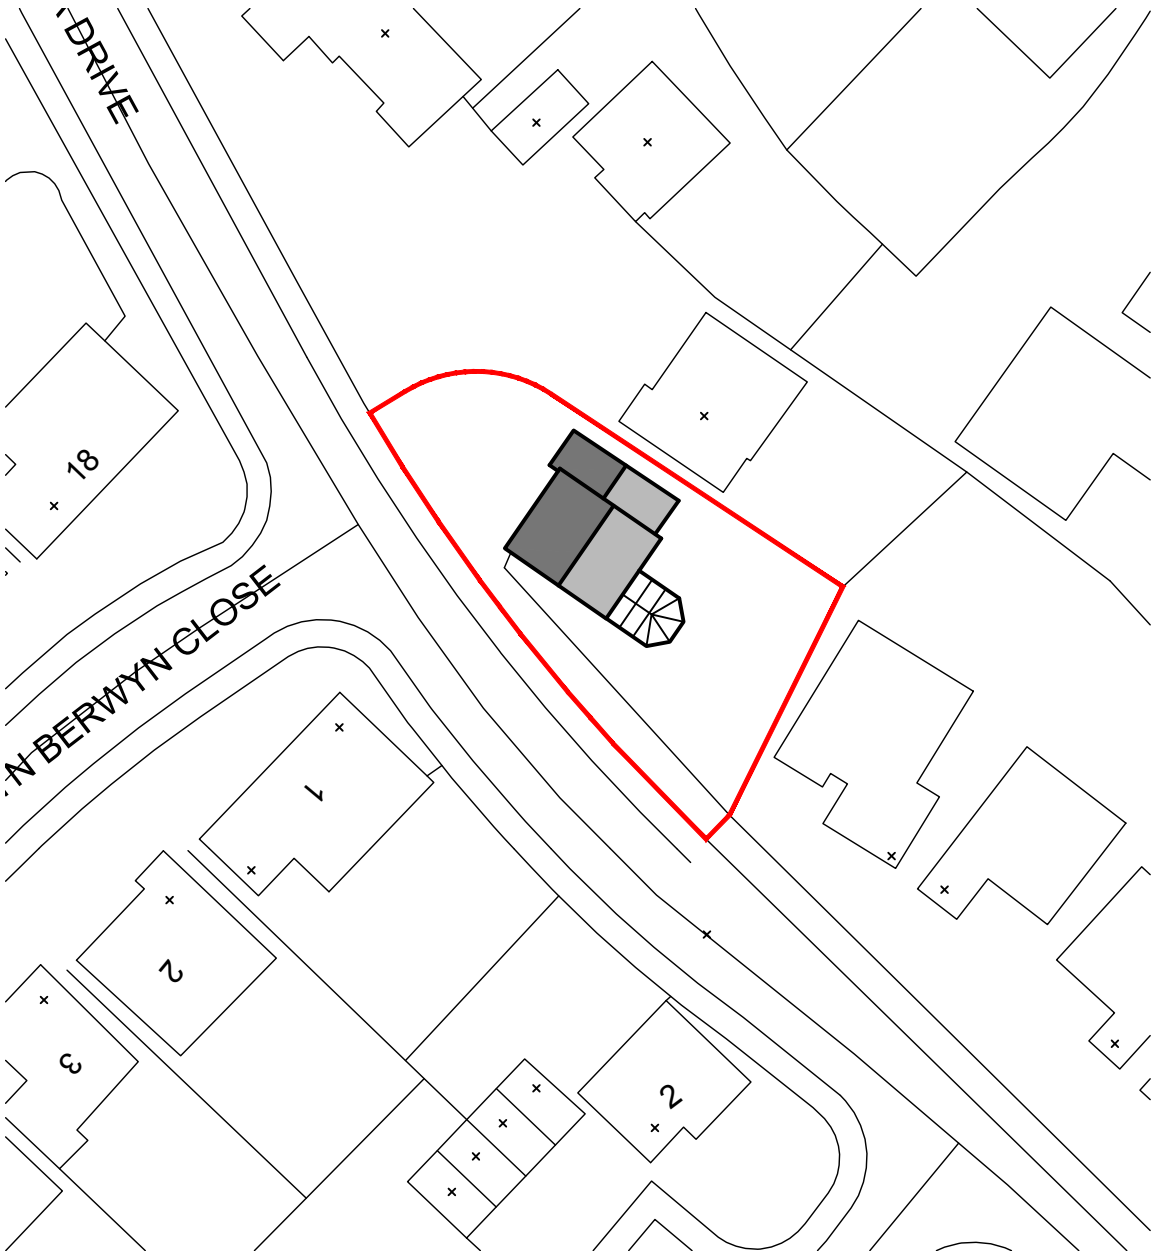


EXISTING BLOCK PLAN

Scale 1:500

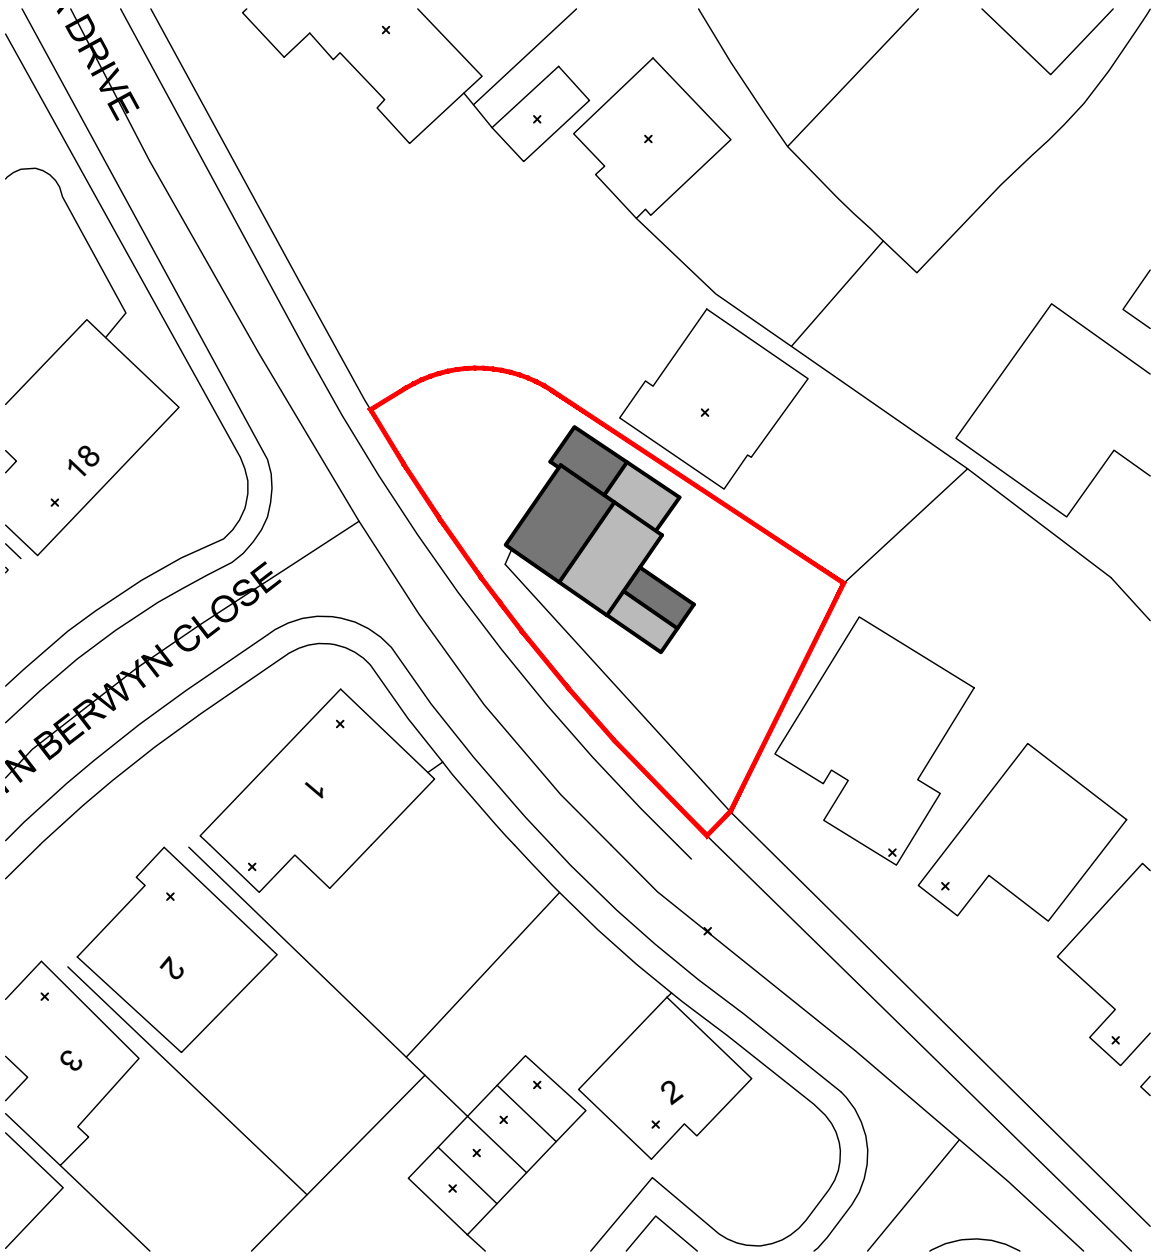


PROPOSED BLOCK PLAN

Scale 1:500

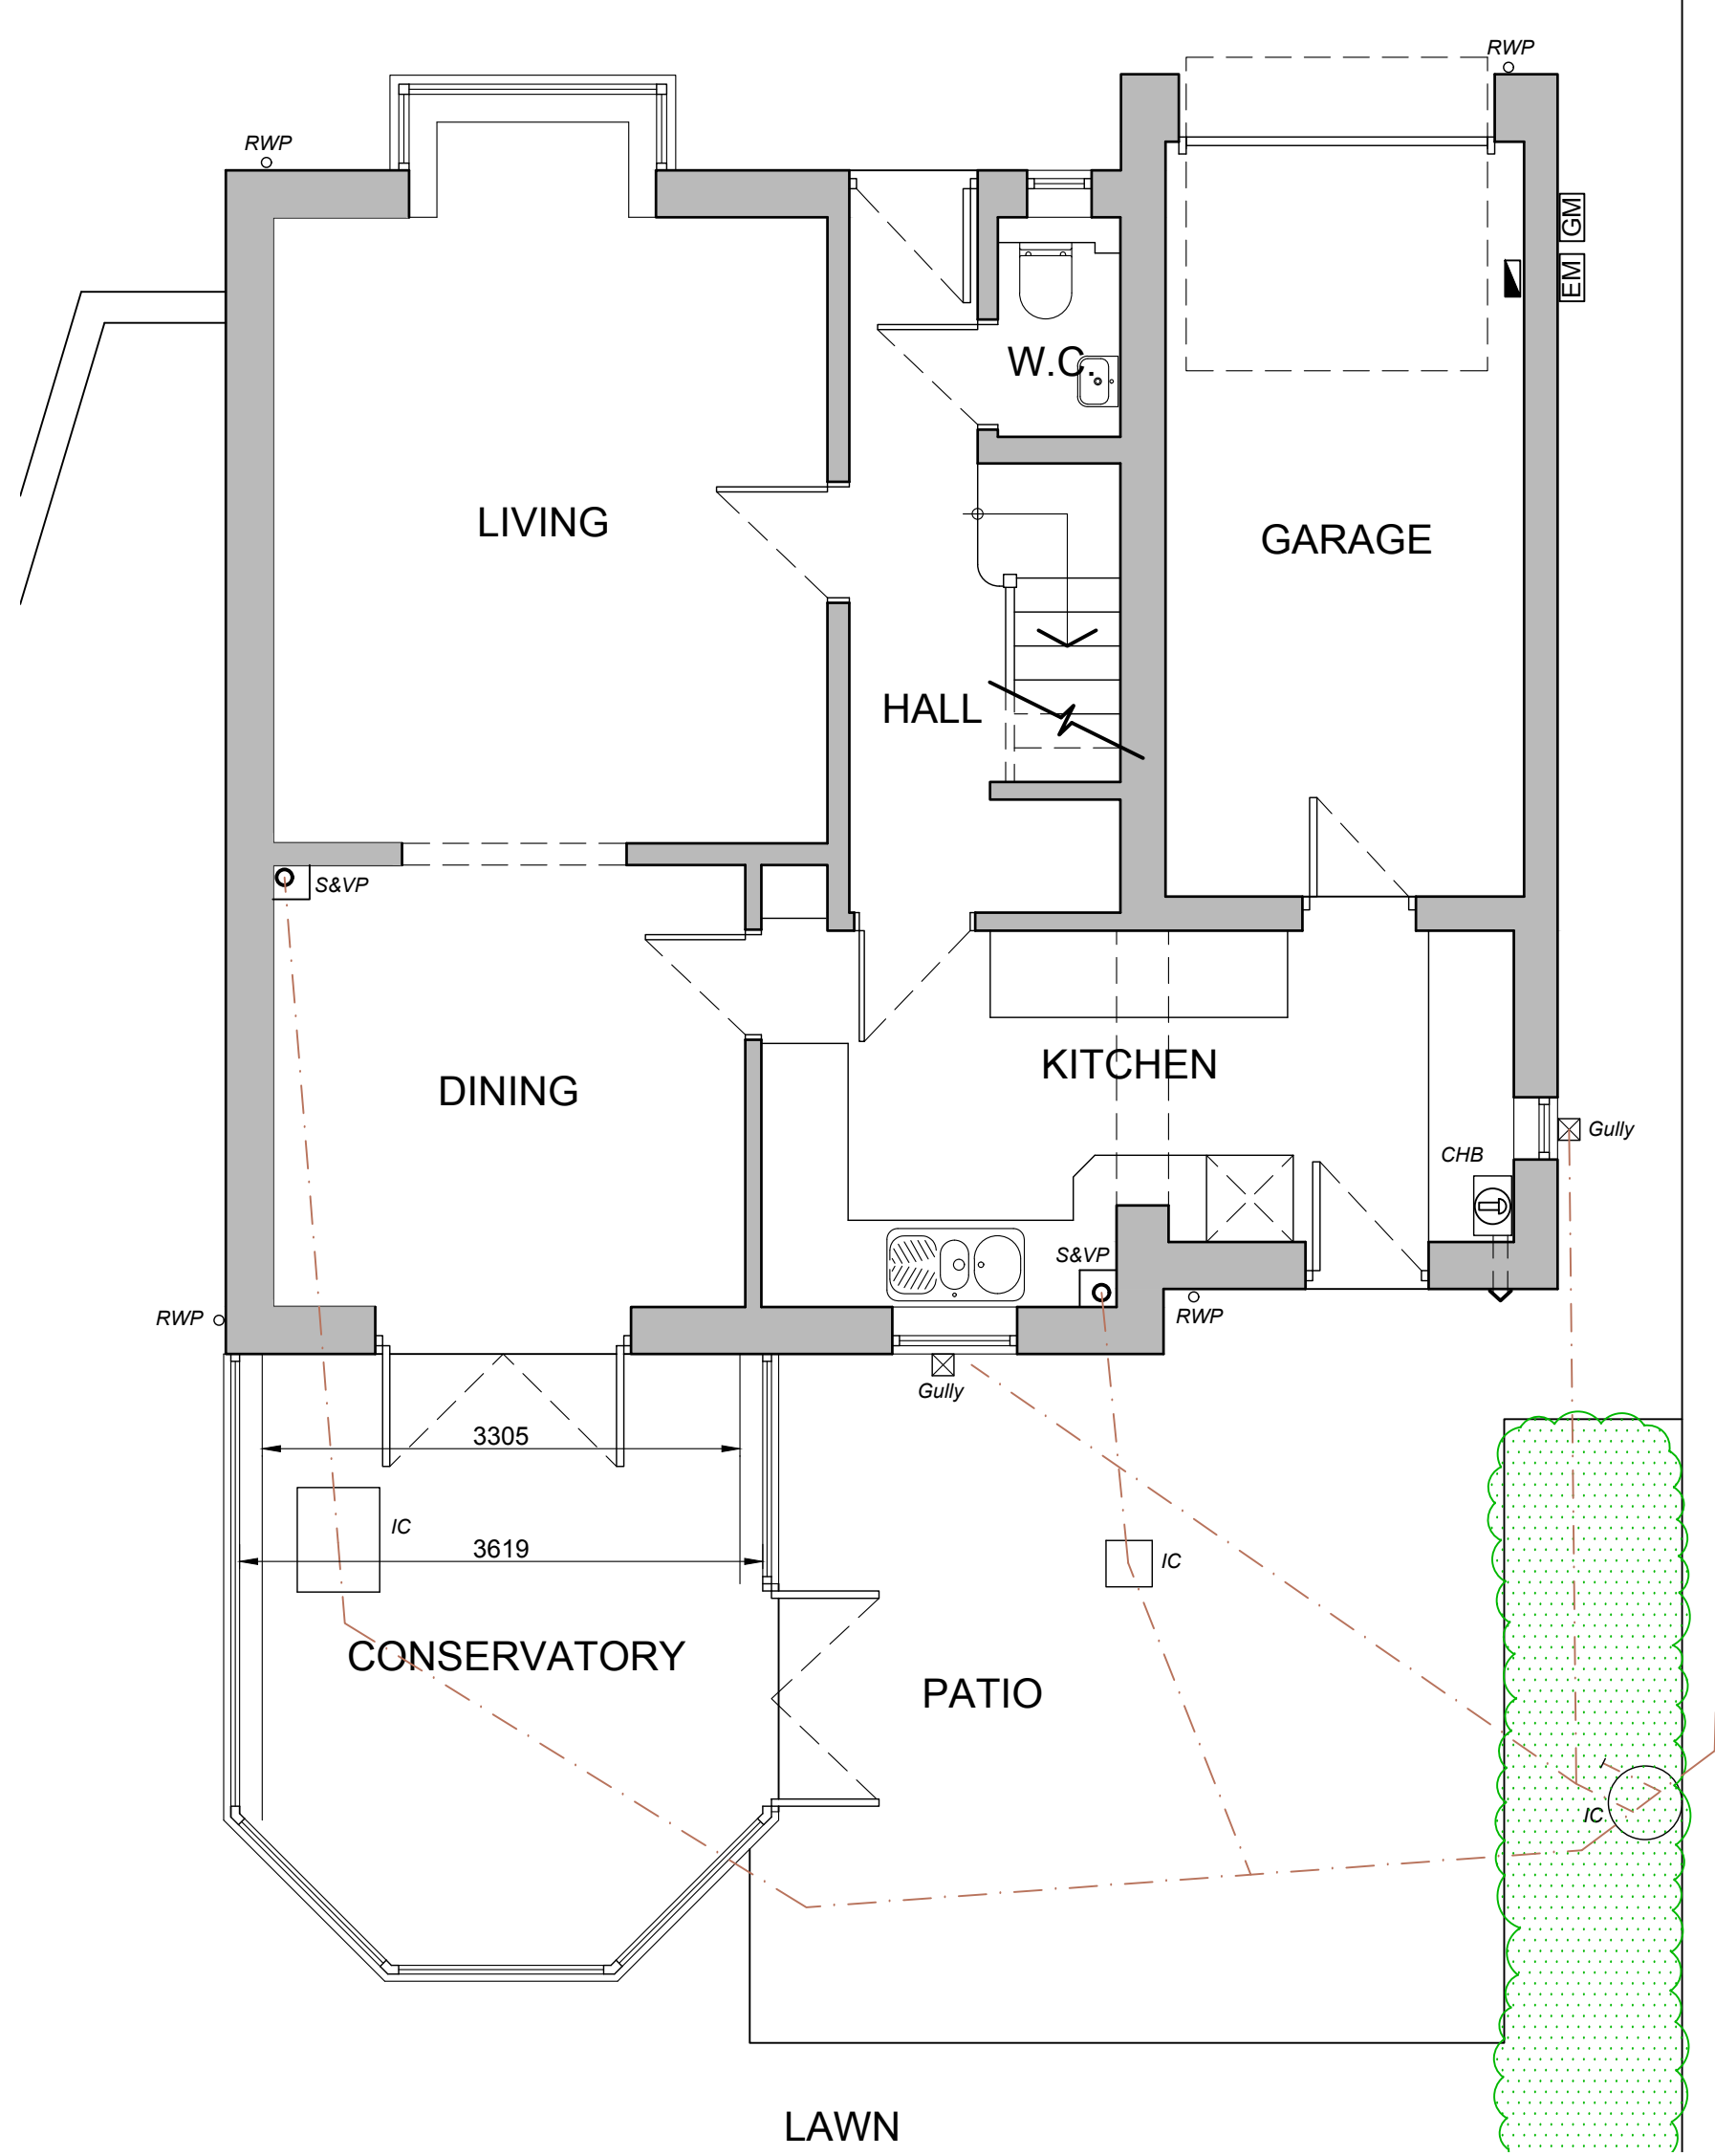


EXISTING GROUND FLOOR LAYOUT

Scale 1:50

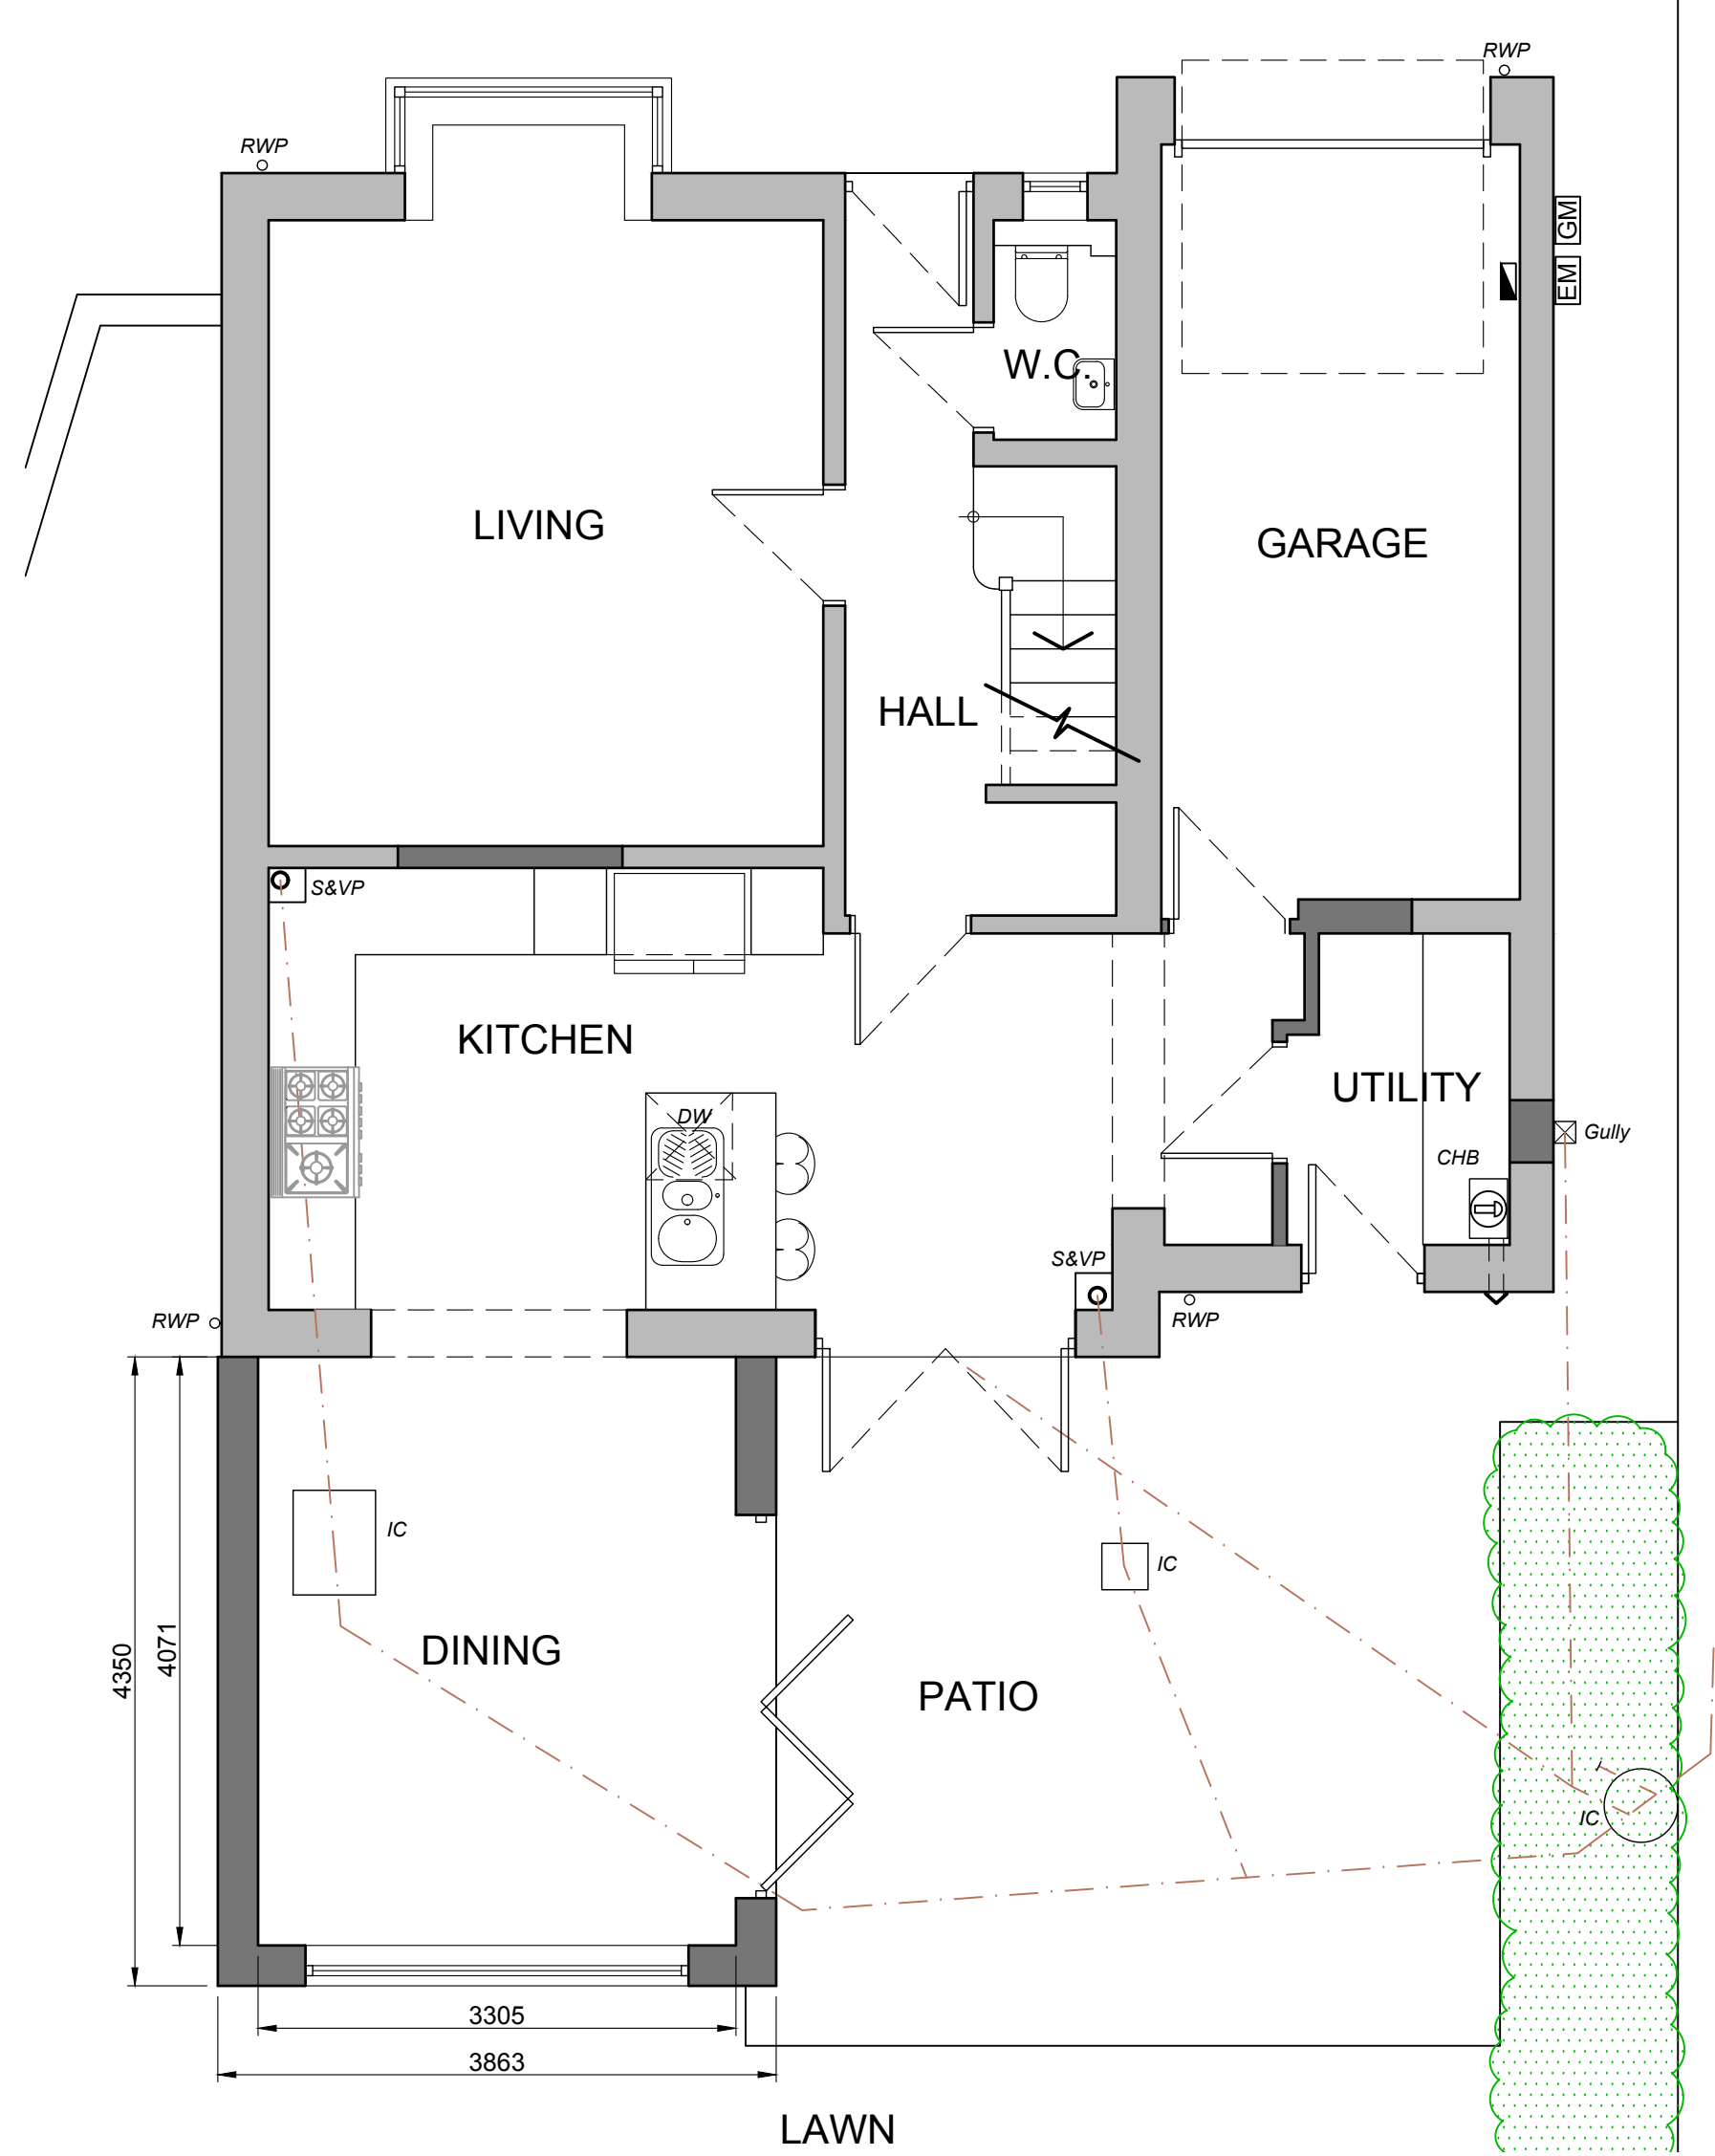

PROPOSED GROUND FLOOR LAYOUT

Scale 1:50

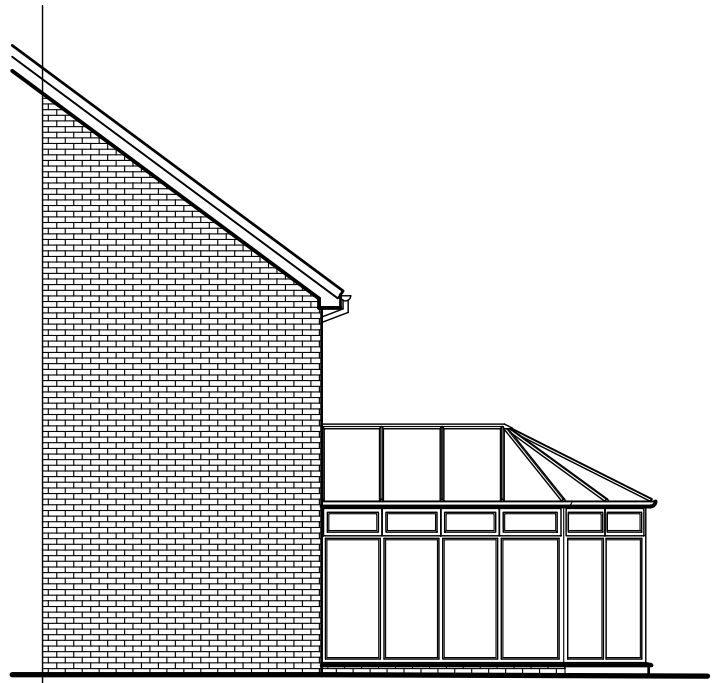


EXISTING SIDE ELEVATION

Scale 1:100




EXISTING REAR ELEVATION

Scale 1:100

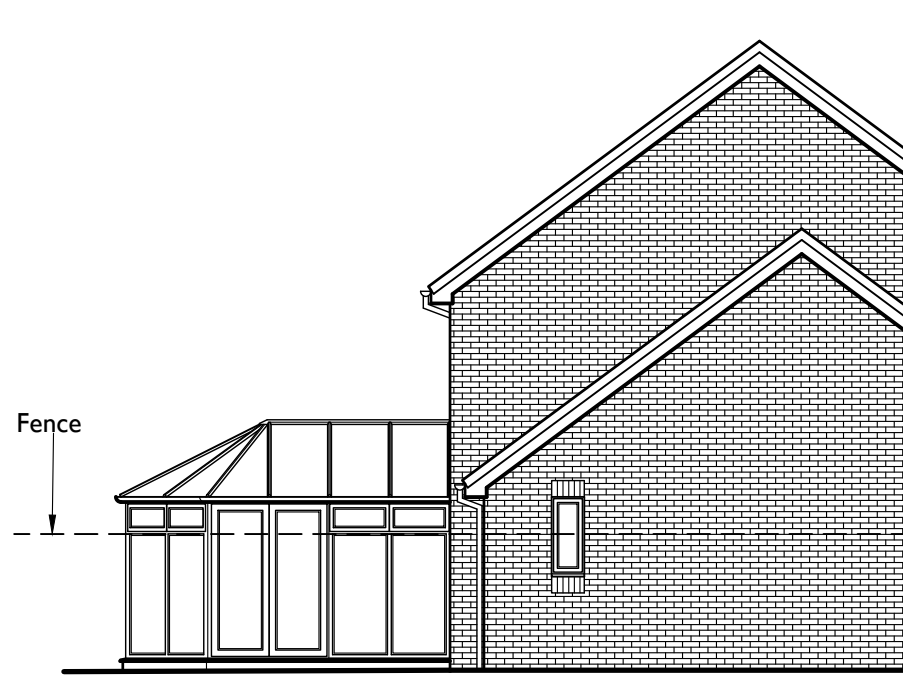

EXISTING SIDE ELEVATION

Scale 1:100

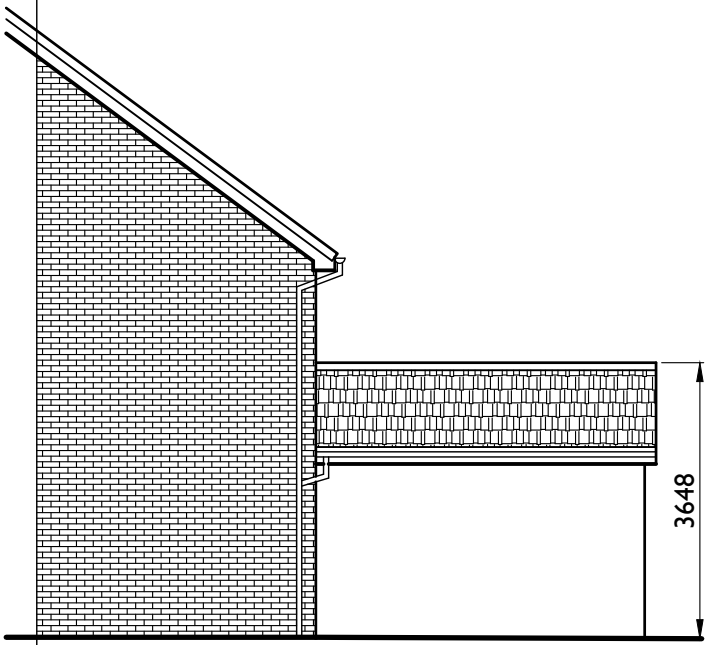


PROPOSED SIDE ELEVATION

Scale 1:100



PROPOSED REAR ELEVATION

Scale 1:100

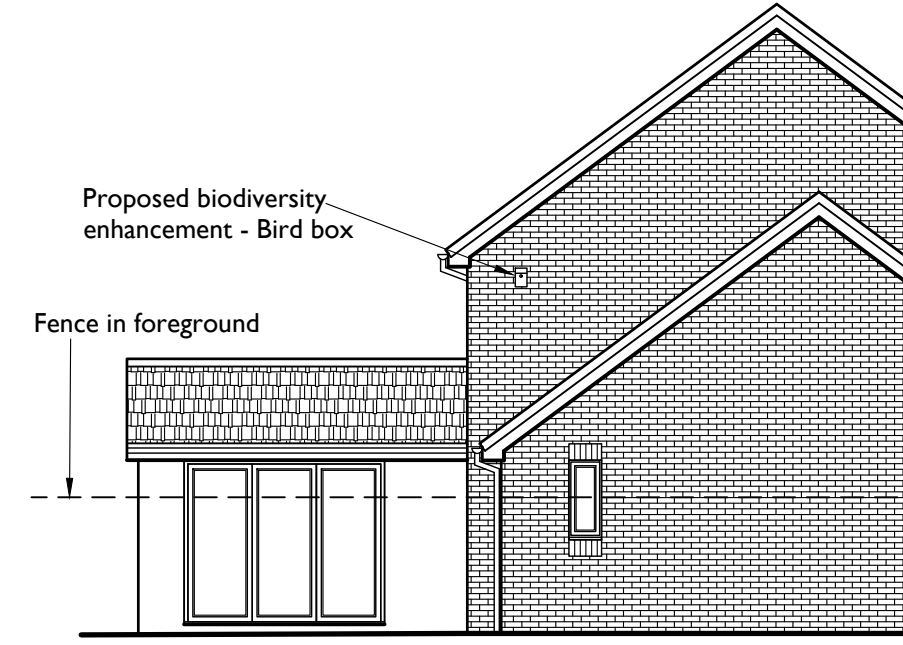

PROPOSED SIDE ELEVATION

Scale 1:100

BIRD BOX

Biodiversity enhancement

Eco Small Bird Box

Access - round hole sizes 25 / 28 / 32mm dia

Dimensions - height 260mm width 170mm
depth 170mm

Suggested location - North / east facing apx
3m above ground level



NOTES

- 1) All dimensions in millimeters Unless otherwise noted.
- 2) Drawings intended for purposes as described.
- 3) Any discrepancies to be brought to the attention of RPD Building Consultants immediately.
- 4) Do not scale off this drawing for construction purposes
- 5) This drawing is to read in conjunction with RPD Building Consultants construction notes.

© This Drawing is copyright
It must not be reproduced or disclosed to
third parties without the permission of
RPD.

LEGEND

	Existing wall to remain
	Proposed wall
	Steel beam / feature over
	Steel beam / feature over
	Existing underground drainage pipe
	Existing above ground waste pipe
	Proposed underground drainage pipe
	Existing fuse board
	Existing boiler
	Existing gas / electric meter

REVISION	DATE	DESCRIPTION

PROJECT / SITE ADDRESS / CLIENT

PROPOSED SINGLE STOREY
REAR EXTENSION
36 BALA DRIVE, ROGERSTONE
NEWPORT, NP10 9HN
MR MILES & MISS BROWN

DRAWING TITLE

SITE LOCATION PLAN
EXISTING AND PROPOSED
LAYOUTS AND ELEVATIONS

DETAILS

Scales	As shown @ A1	Date	MAR 25
Drawn	RPD	Checked	CMP
Job No.	BD36	Drawing No.	01
Status	PLANNING	Revision	



RPD BUILDING CONSULTANTS LIMITED
61 WESTERN AVENUE, NEWPORT, NP20 3QZ
T - 01633 677514 W - www.rpdruk.com E - richard@rpdruk.com