



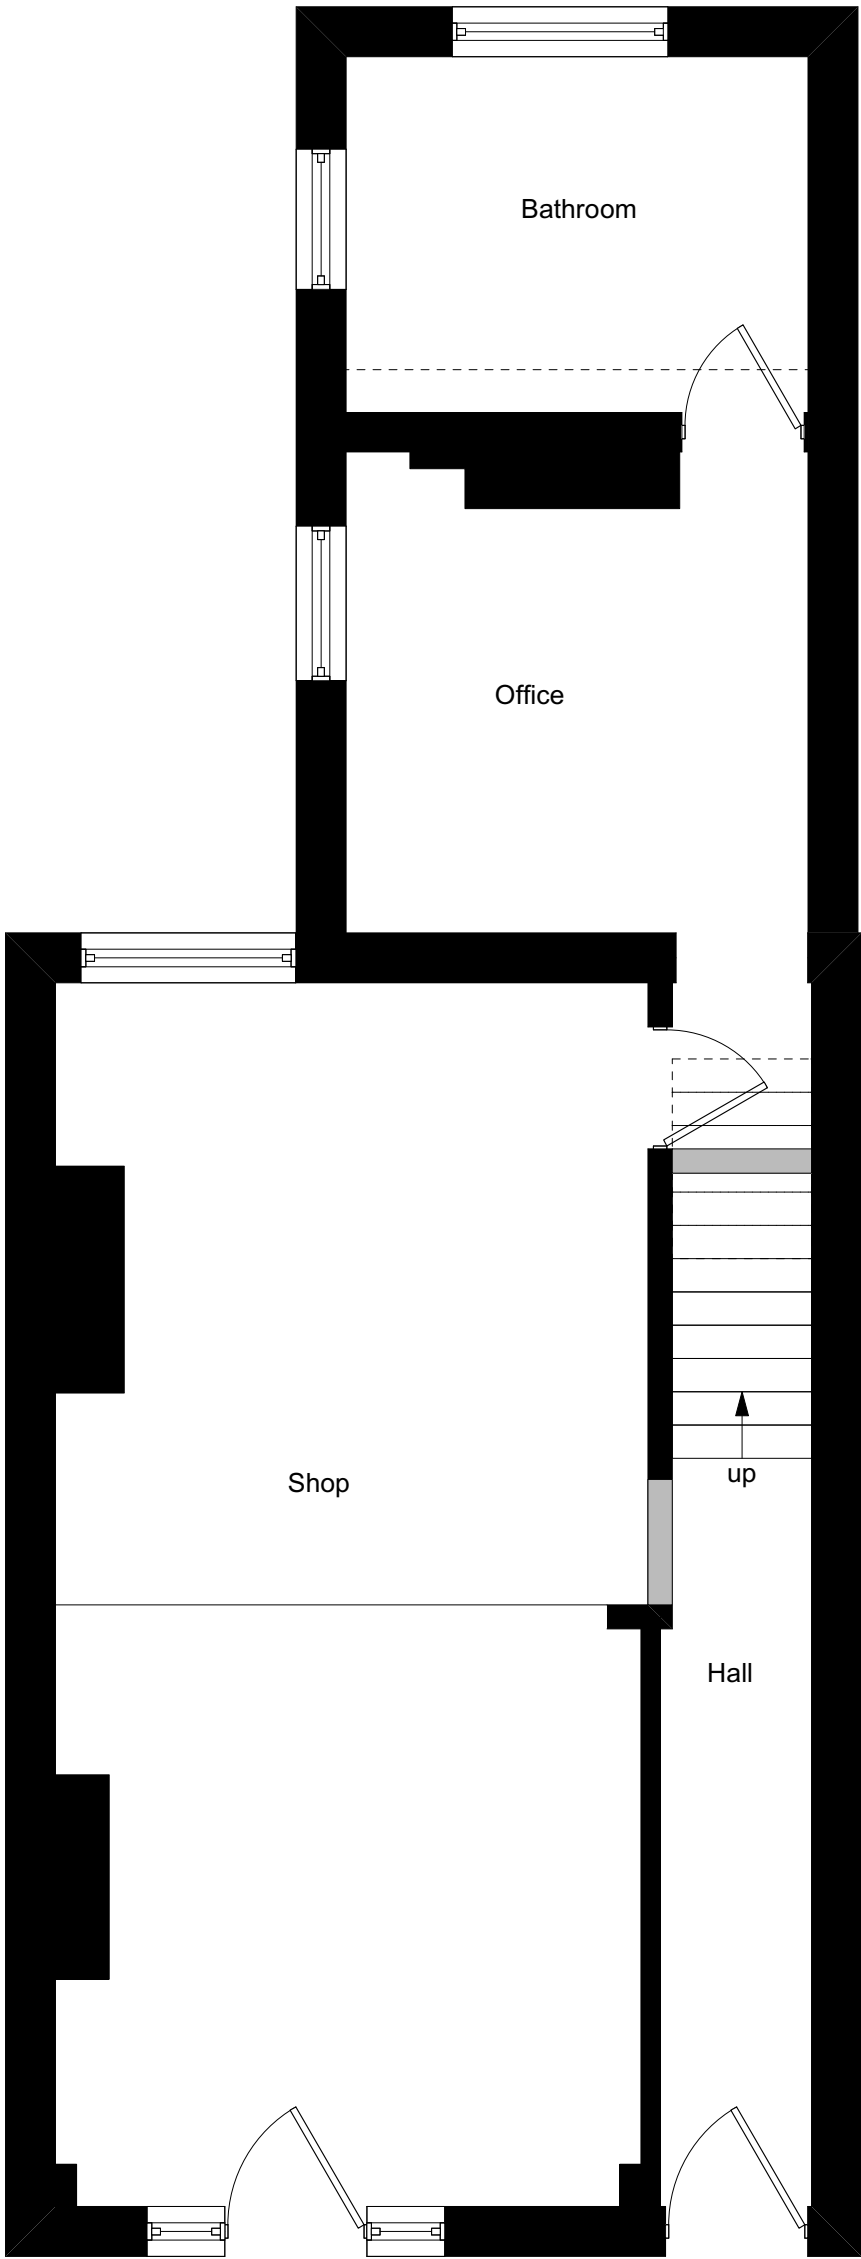


Ground Floor Plan

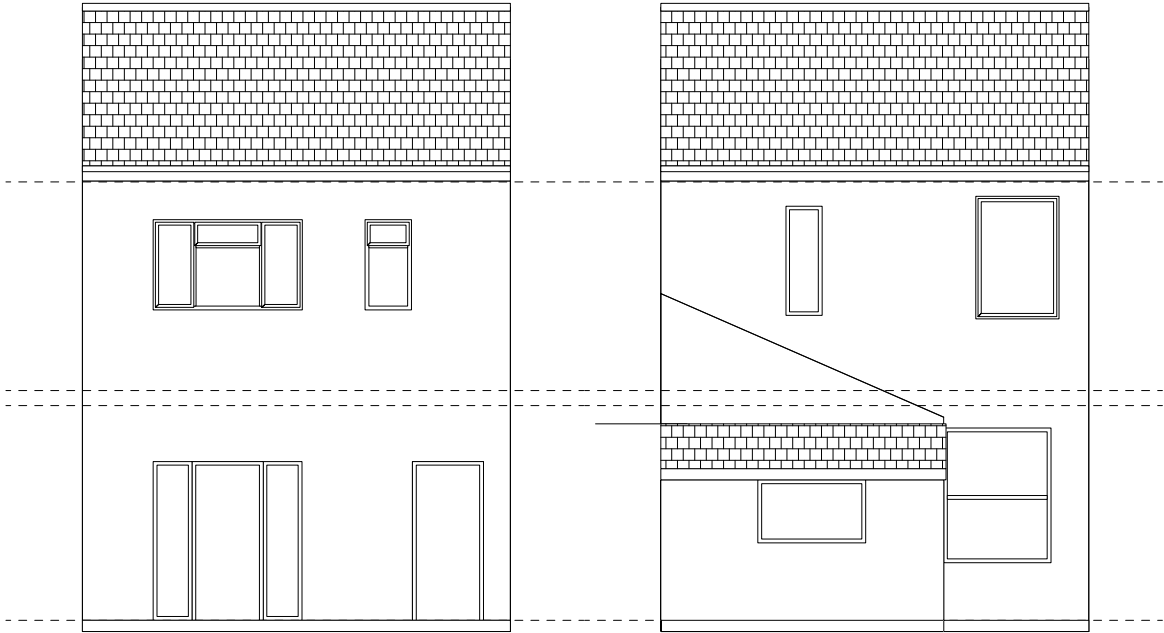

Front Elevation

Rear Elevation

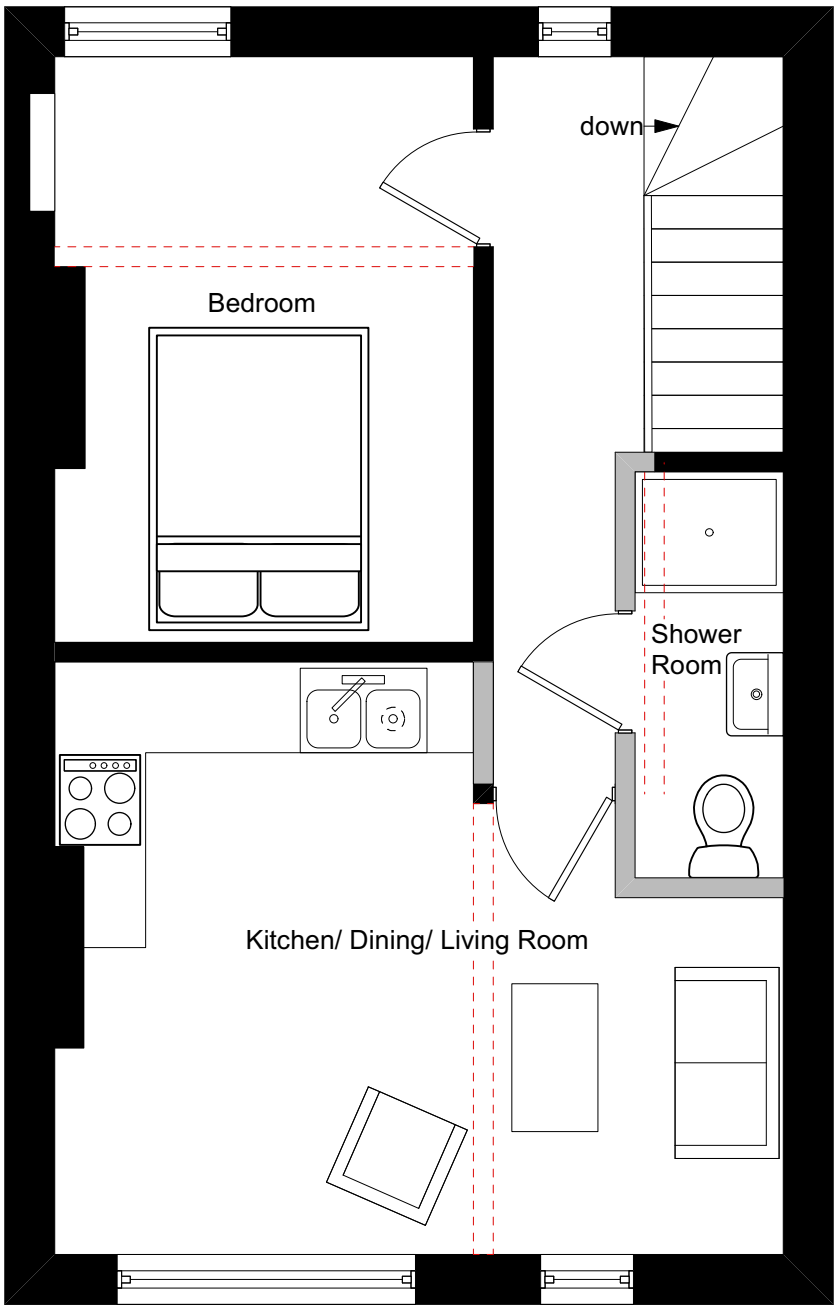

First Floor Plan



Skerryvore Designs Ltd
skerryvoredesigns.co.uk

Phone **01633 897922**
Mobile **07816 934352**
contact@skerryvoredesigns.co.uk

JOB

TITLE 264 Corporation Road,
Newport, NP19 0DZ

DRAWING

TITLE Proposed plans
and Elevations

DRAWING No. SD1142-02

SCALE 1:50/ 1:100 @ A3

DATE March 2026