




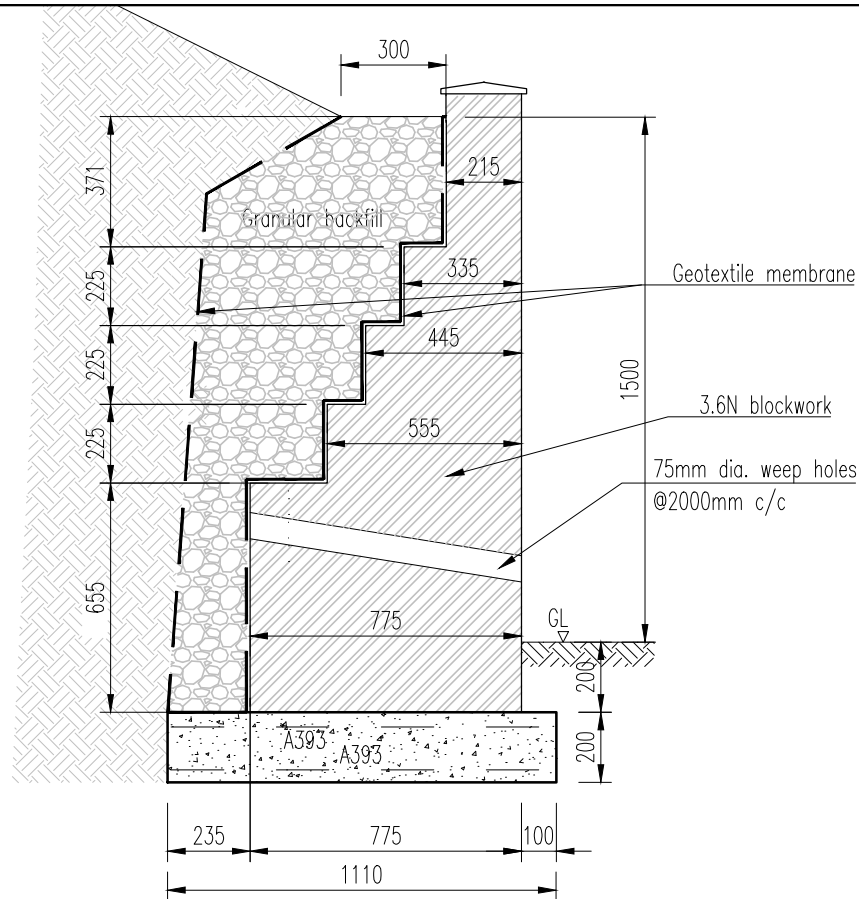


RETAINING WALL A
(Scale 1:20)

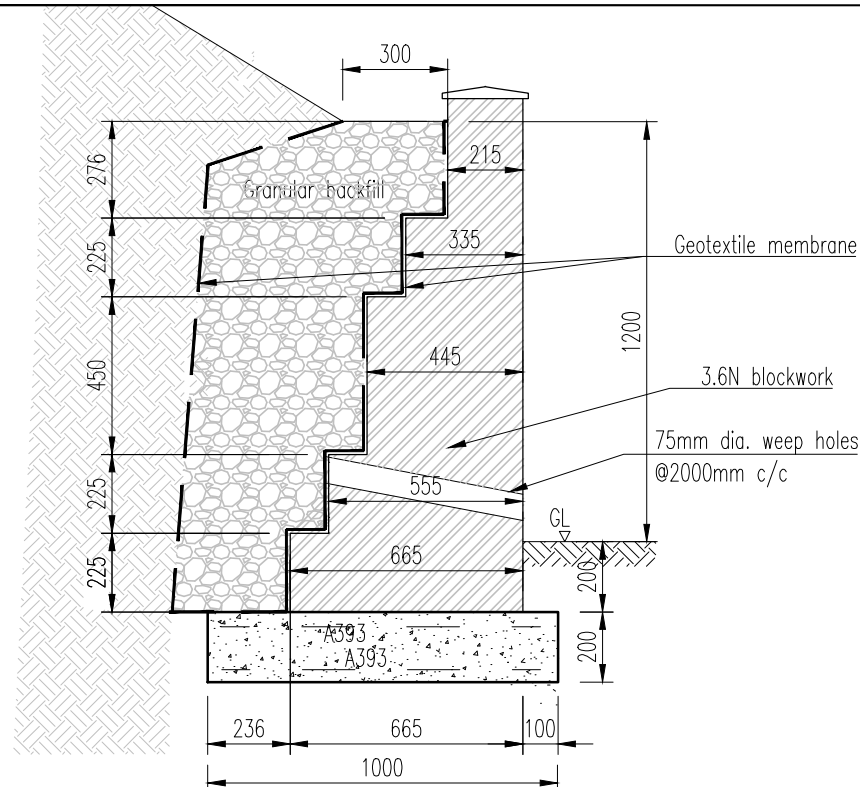

RETAINING WALL B
(Scale 1:20)

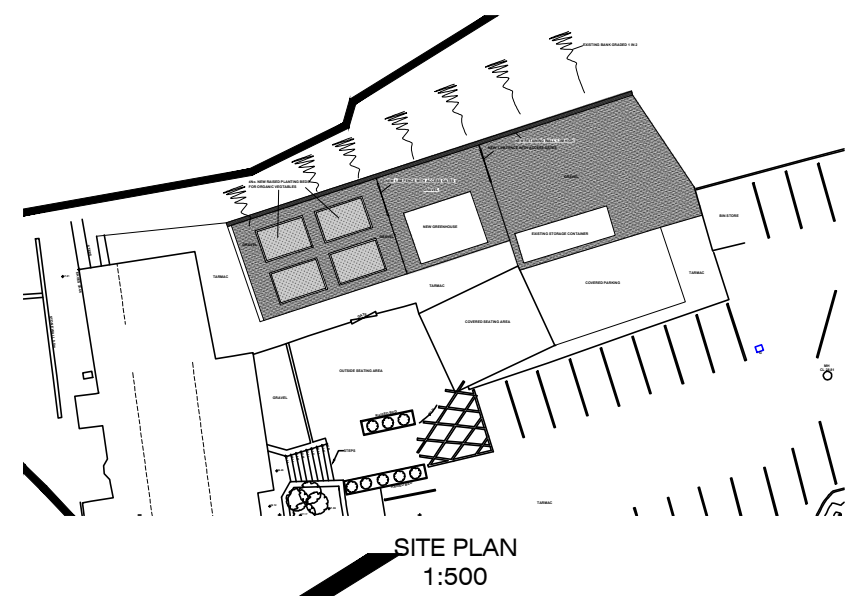

SITE PLAN
1:500

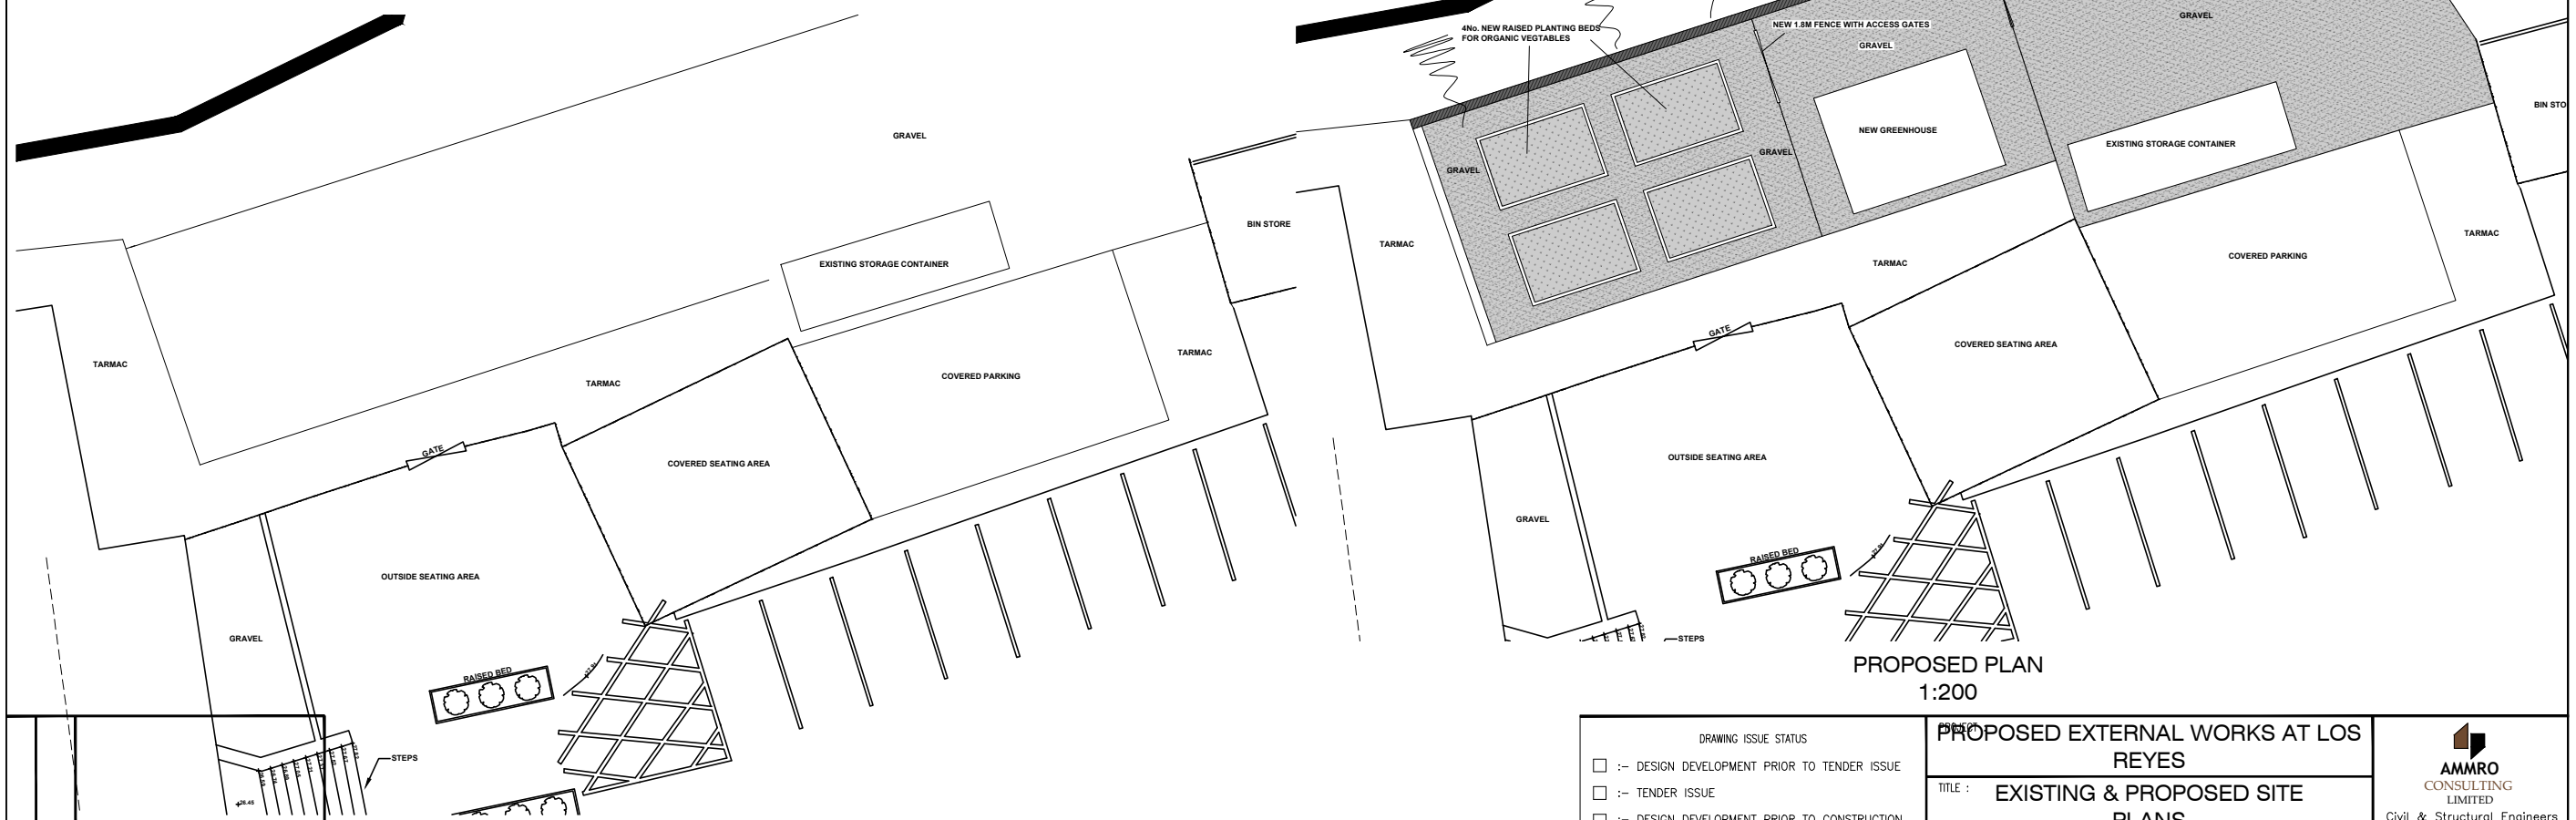

PROPOSED PLAN
1:200

Rev No	Date	Revision
1	25.07.2026	Issue for construction

This drawing is copyright.
All dimensions to be checked prior to construction or manufacture. Any discrepancy to be reported to the Engineers immediately.
Do not scale this drawing, work to figured dimensions only.

EXISTING PLAN
1:200

DRAWING ISSUE STATUS ☐ :- DESIGN DEVELOPMENT PRIOR TO TENDER ISSUE ☐ :- TENDER ISSUE ☐ :- DESIGN DEVELOPMENT PRIOR TO CONSTRUCTION ☐ :- CONSTRUCTION ISSUE ☐ :- AS BUILT DRAWING		PROPOSED EXTERNAL WORKS AT LOS REYES TITLE : EXISTING & PROPOSED SITE PLANS			
DATE : JUL 2026	DRAWN : HZ	PROJECT No. :	DRG. No. :	Rev.	
SCALE : AS SHOWN @ A3	CHECKED : LT	25.2025	01	-	

AMMRO CONSULTING LIMITED
Civil & Structural Engineers
No.5 Goldtops, Newport, NP20 4PG.
Tel. 01633 255140
Email: mail@ammro.co.uk