


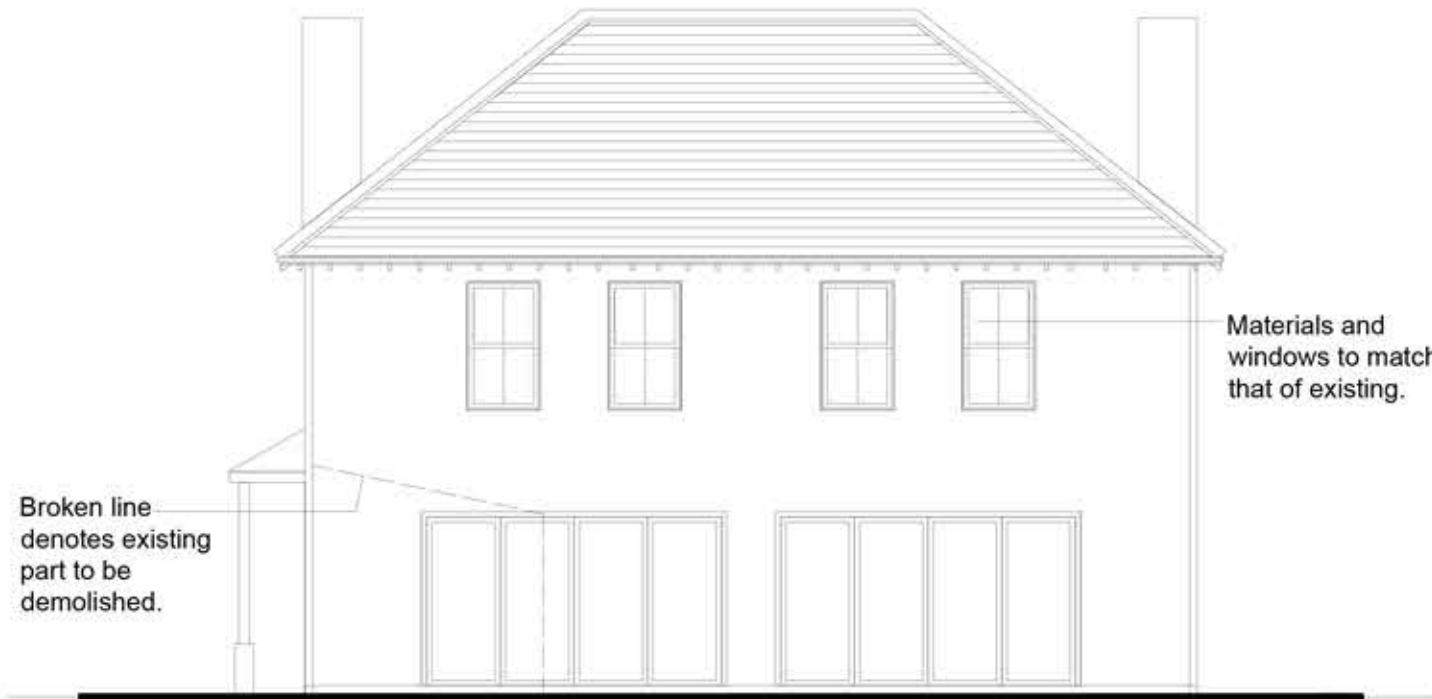

South West elevation as proposed
1:100 scale




North West elevation as proposed
1:100 scale




North East elevation as proposed
1:100 scale



South East elevation as proposed
1:100 scale

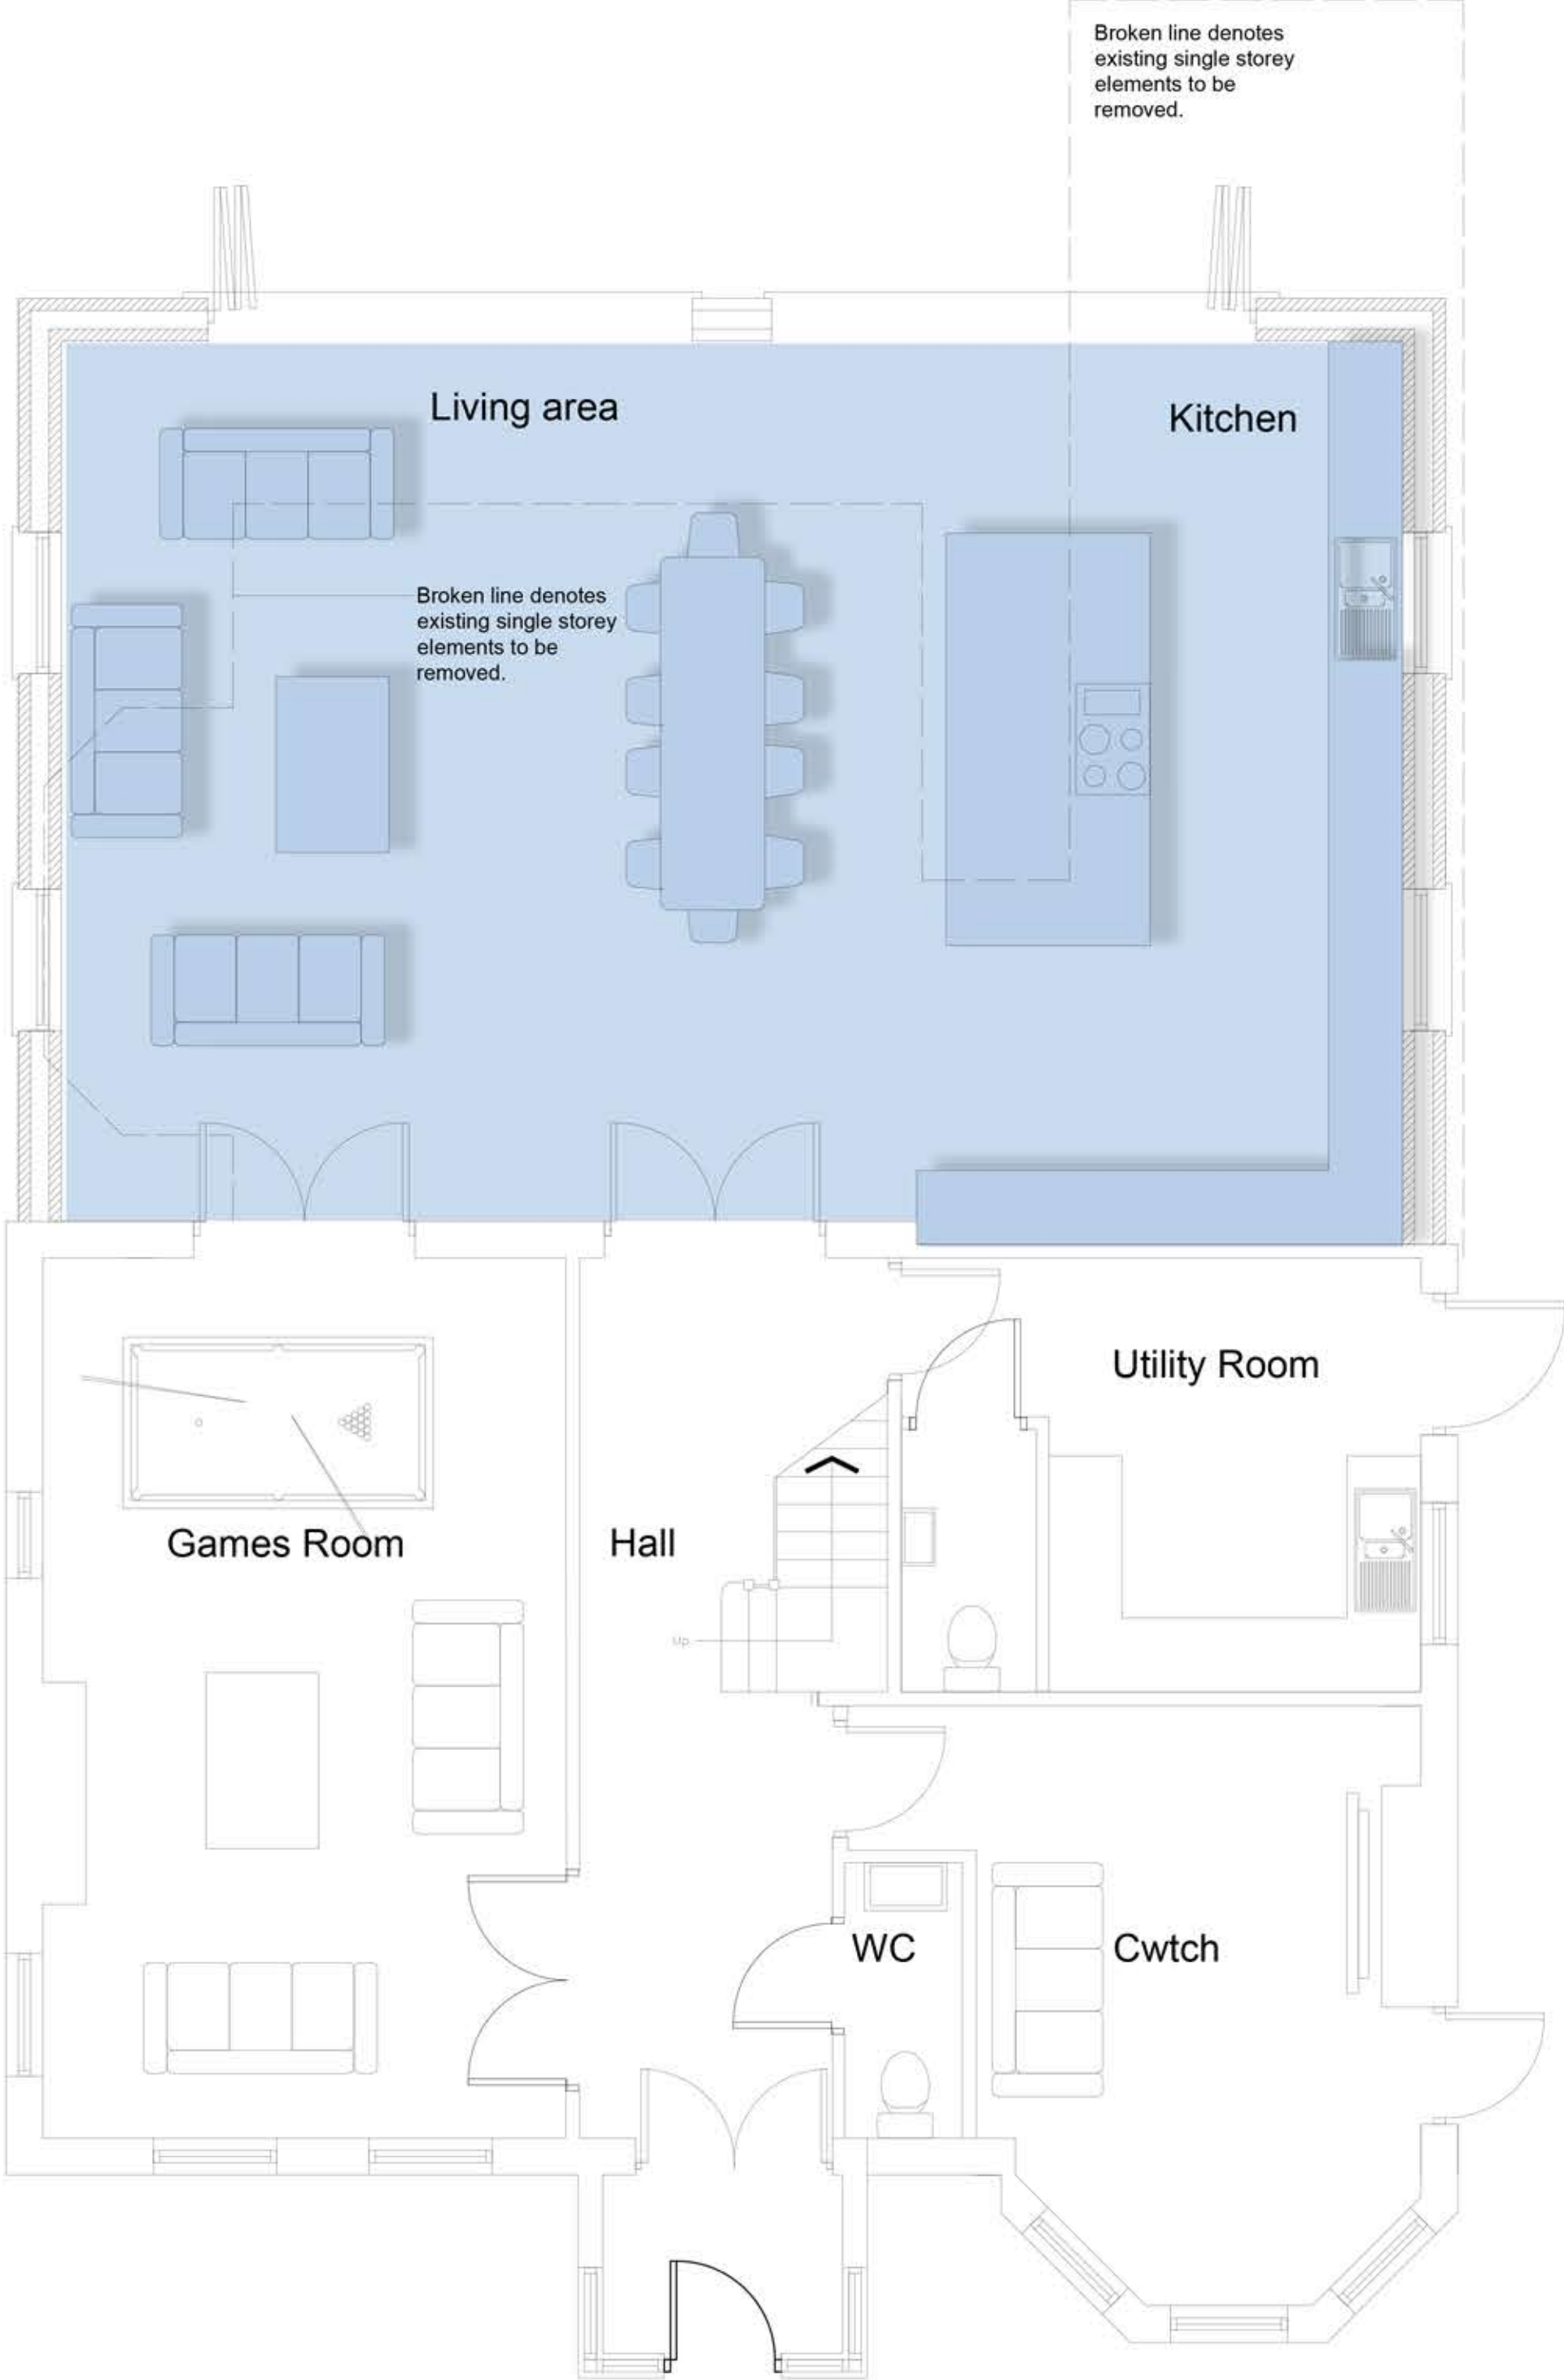


Ground floor plan as proposed
1:50 scale

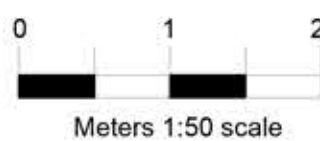


Proposed materials

Roof - Blue/Black natural slate
RW goods - black PVC
Walls - Existing brickwork to be sand blasted
with new extension brickwork to match
Windows and doors. - Timber with paint finish.

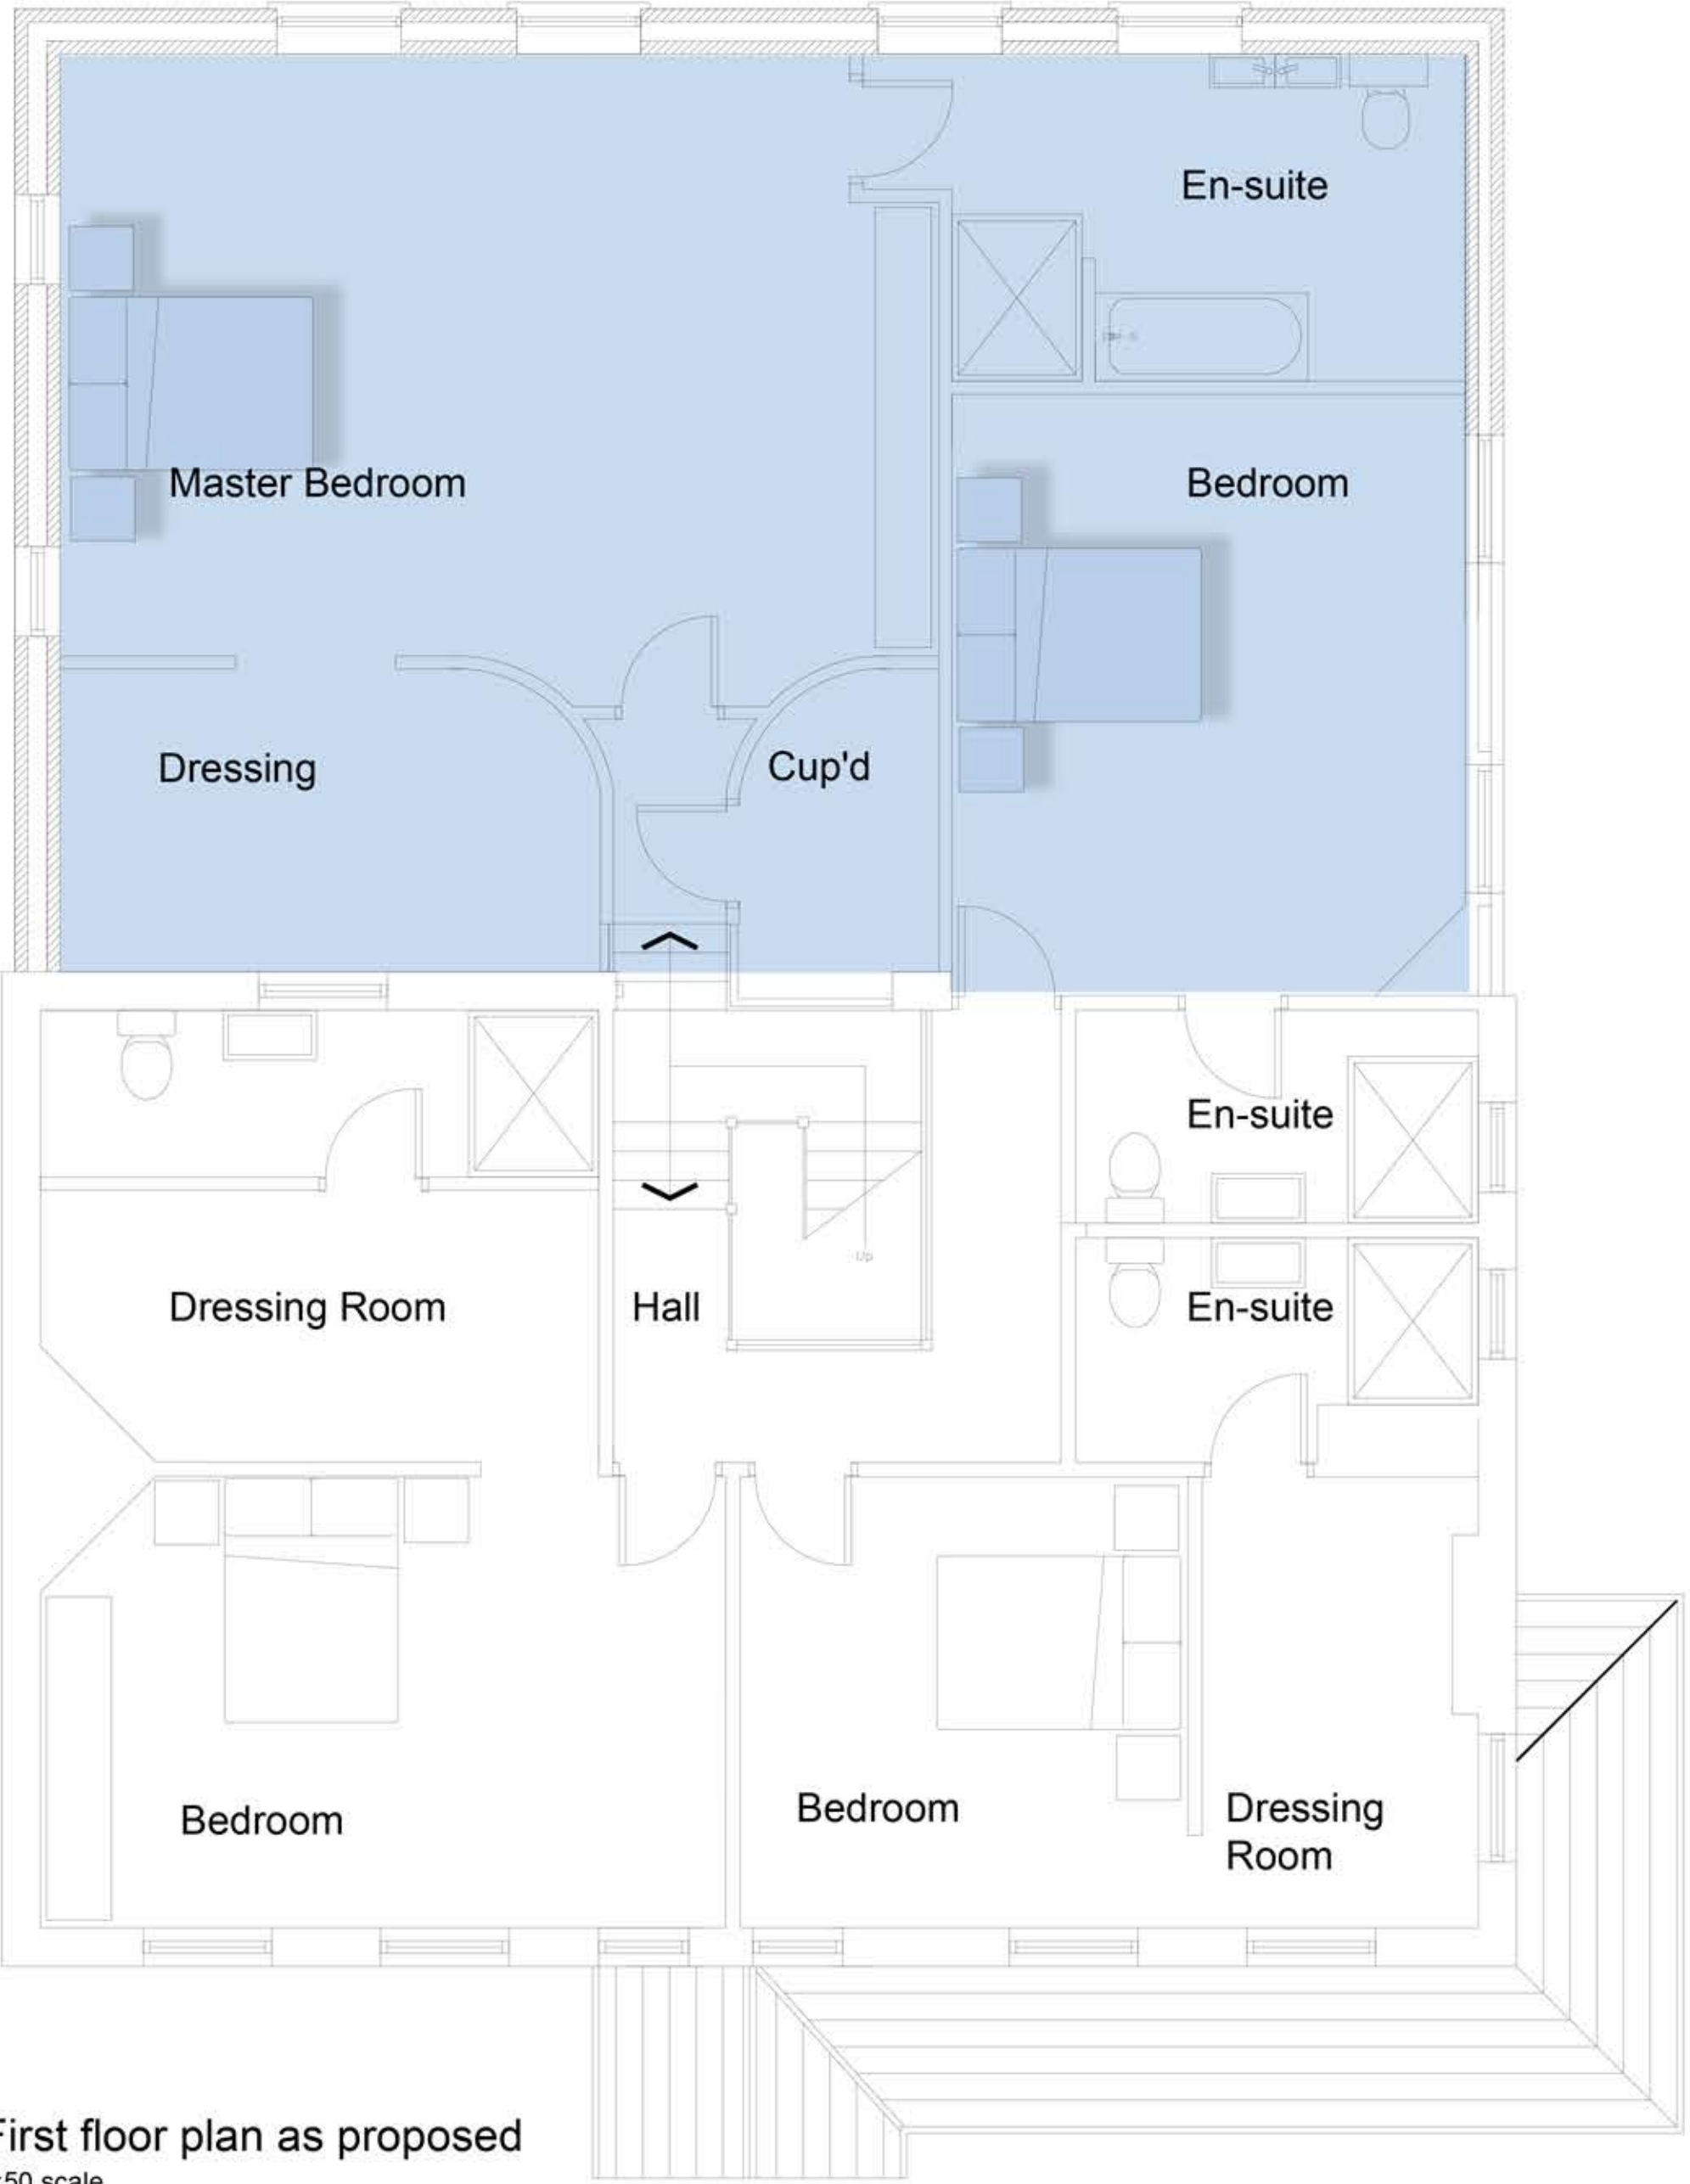

First floor plan as proposed
1:50 scale

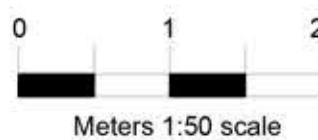

GriffithsDesign Architectural Technologists. Tel: 07969446621 Email: griffithsdesign@outlook.com			
Client	Mr & Mrs Smith		
Project	Proposed extension & Alterations; Felthorpe, Collage Rd, Caerleon		
Drawing	Proposed floor plans and elevations		
Date	June 2025	Scale	1:50 @ A1
Drawn by	JG	Drawing No	[PP] 02
Checked by	***		
Revision			