


This drawing must not be scaled.
Figured dimensions, levels, etc. only are to be used.
Any inaccuracies, etc. must be notified to the Project Supervisor. This drawing is copyright detail drawings and larger scale drawings take precedence over smaller scale drawings.

GENERAL NOTES




Existing West elevation (Inner)

1 : 200

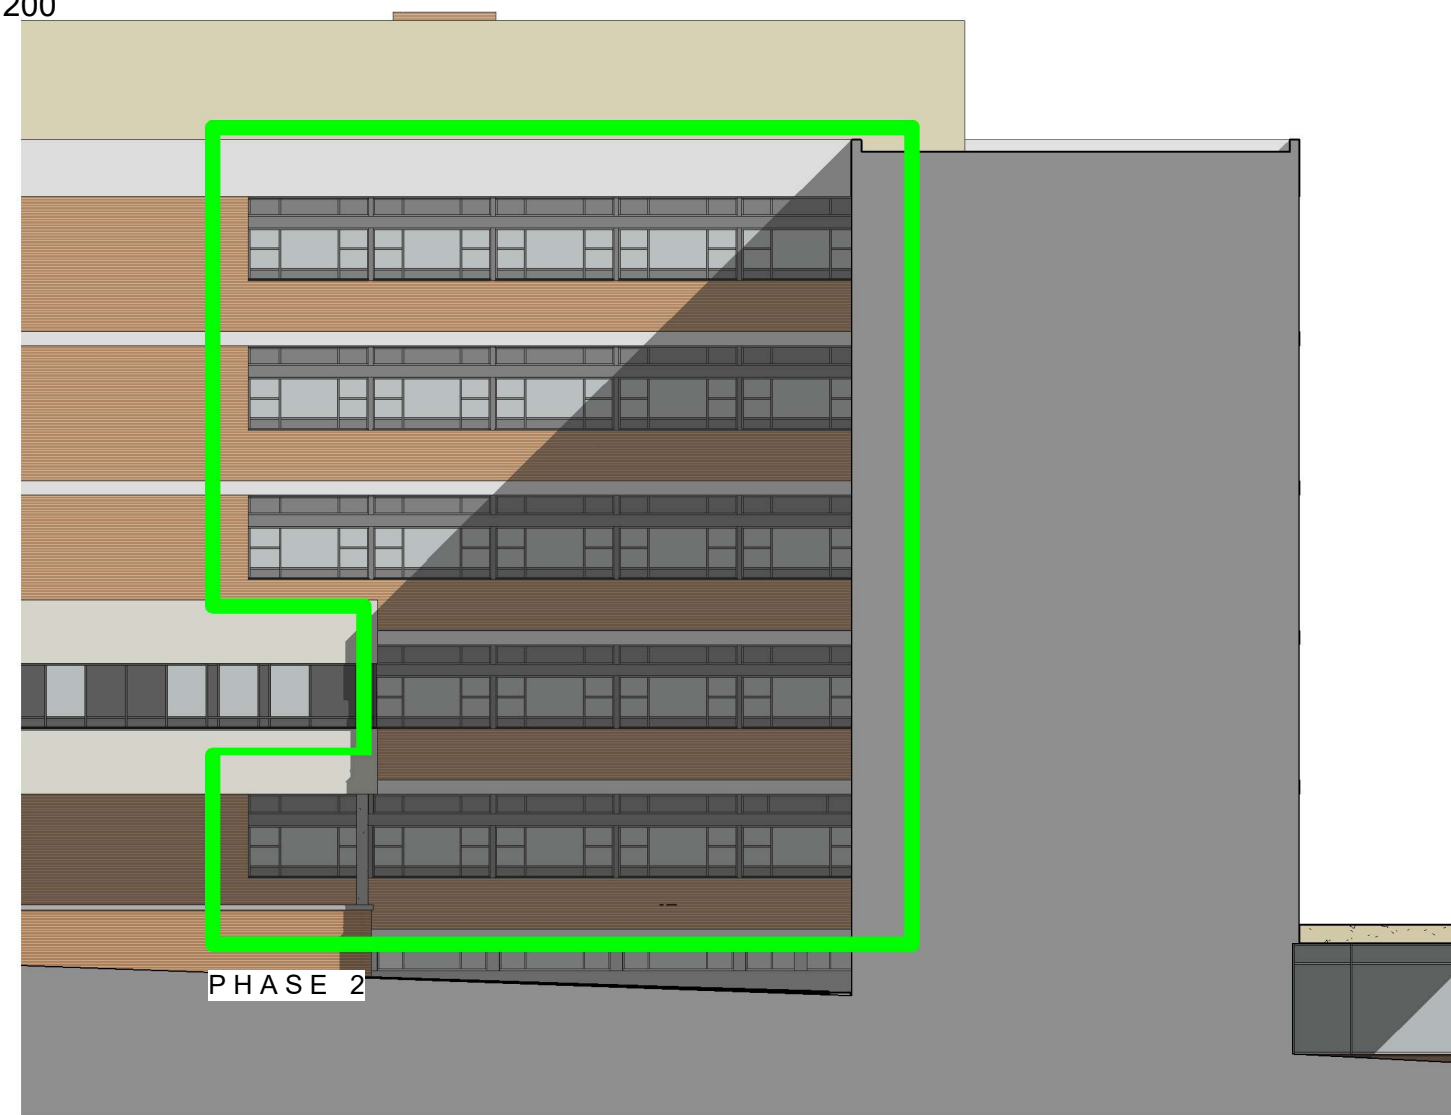

Proposed West elevation (Inner)

1 : 200

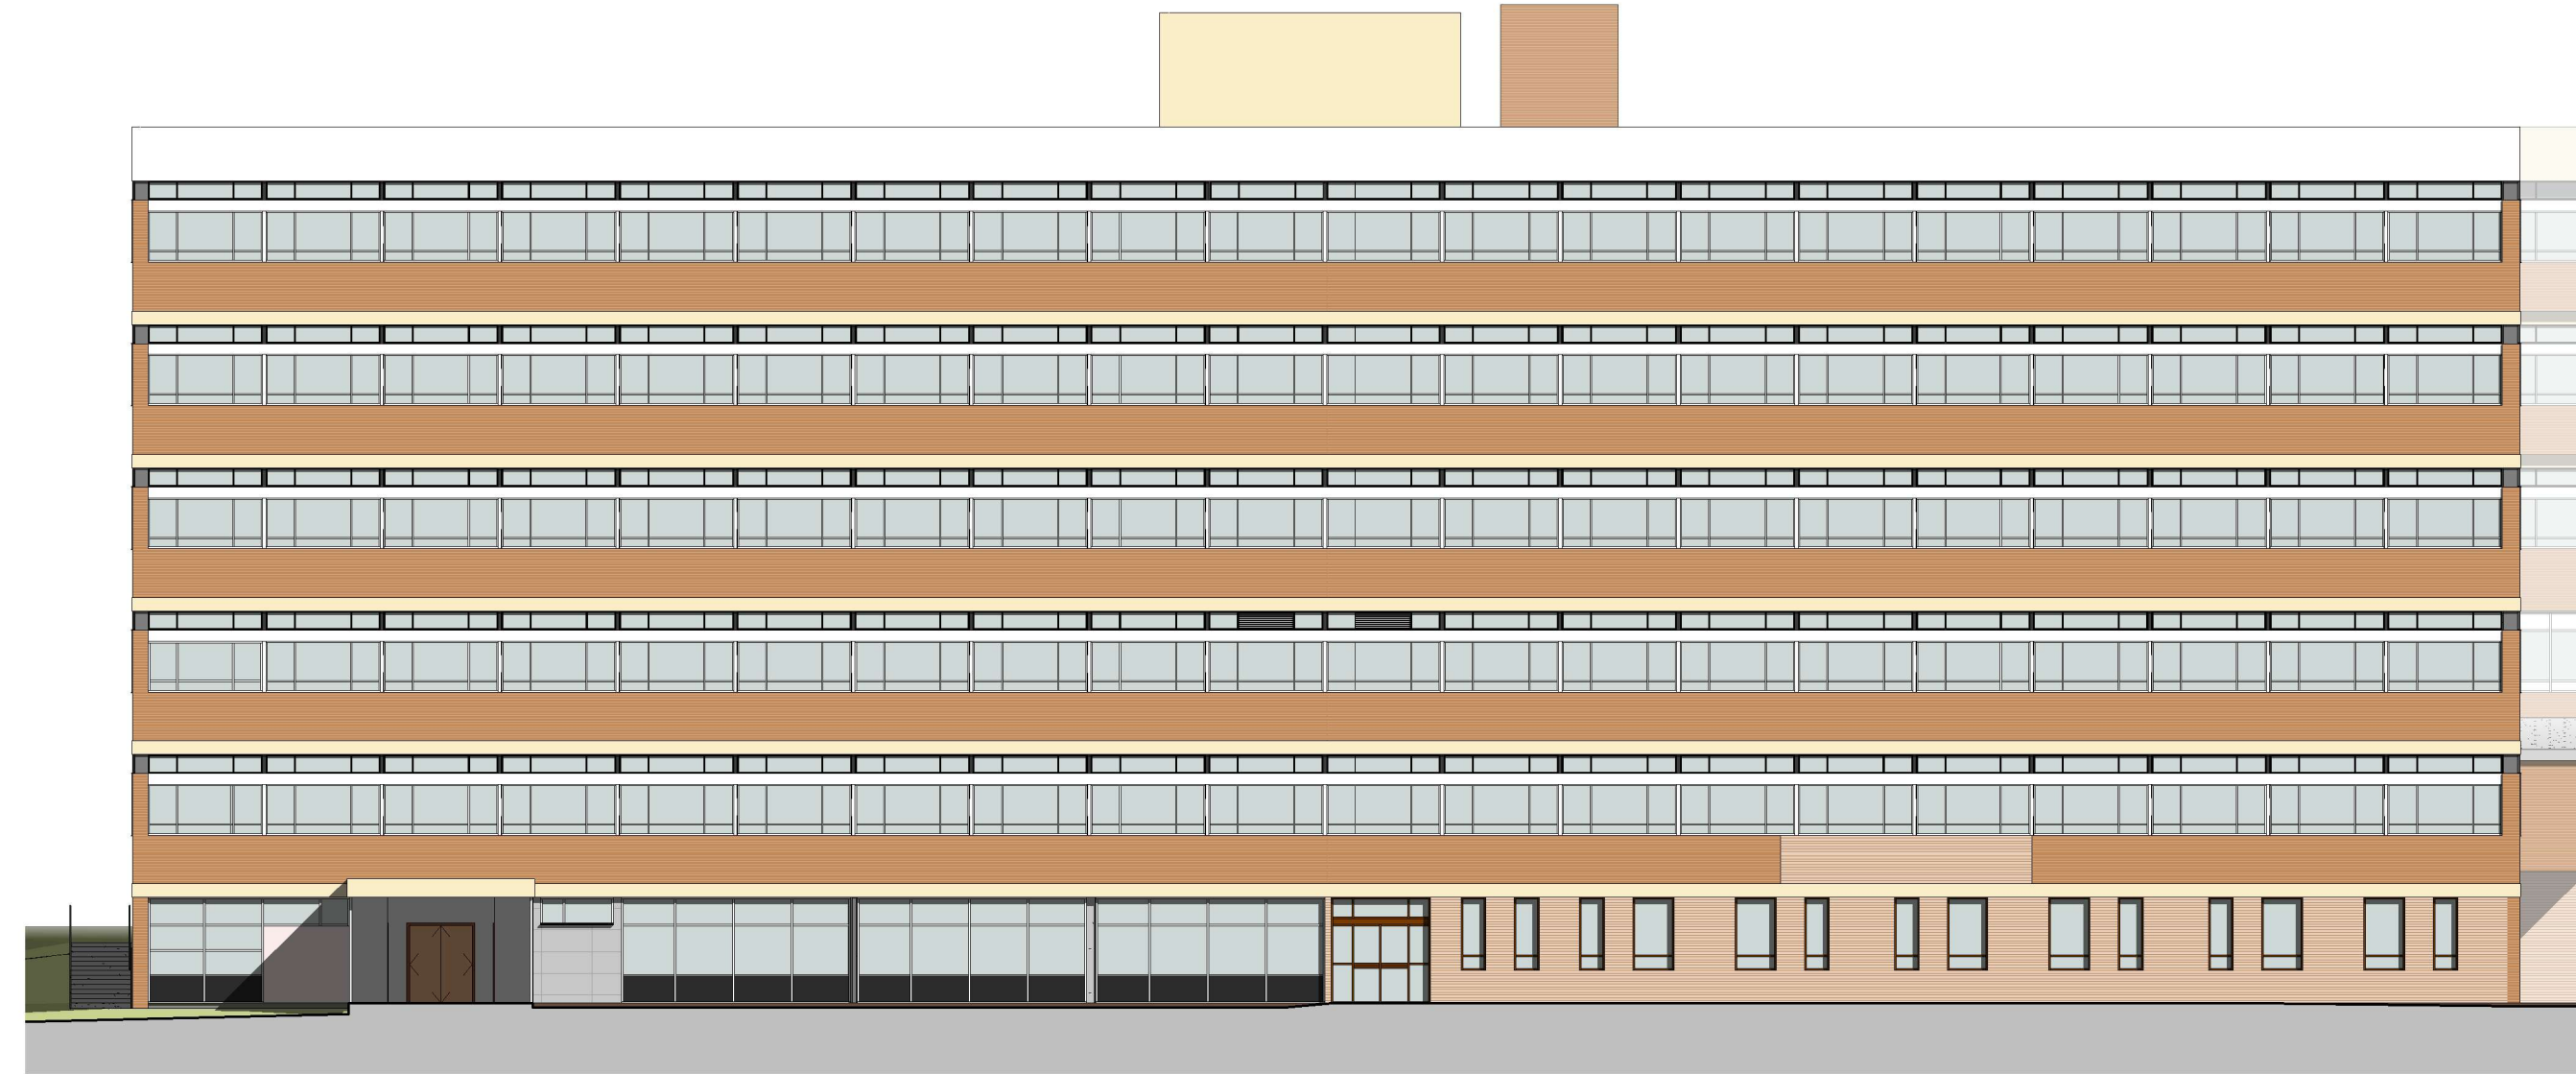


Existing South elevation - Phase 2 works

1 : 200





Proposed South elevation - Phase 2

1 : 200

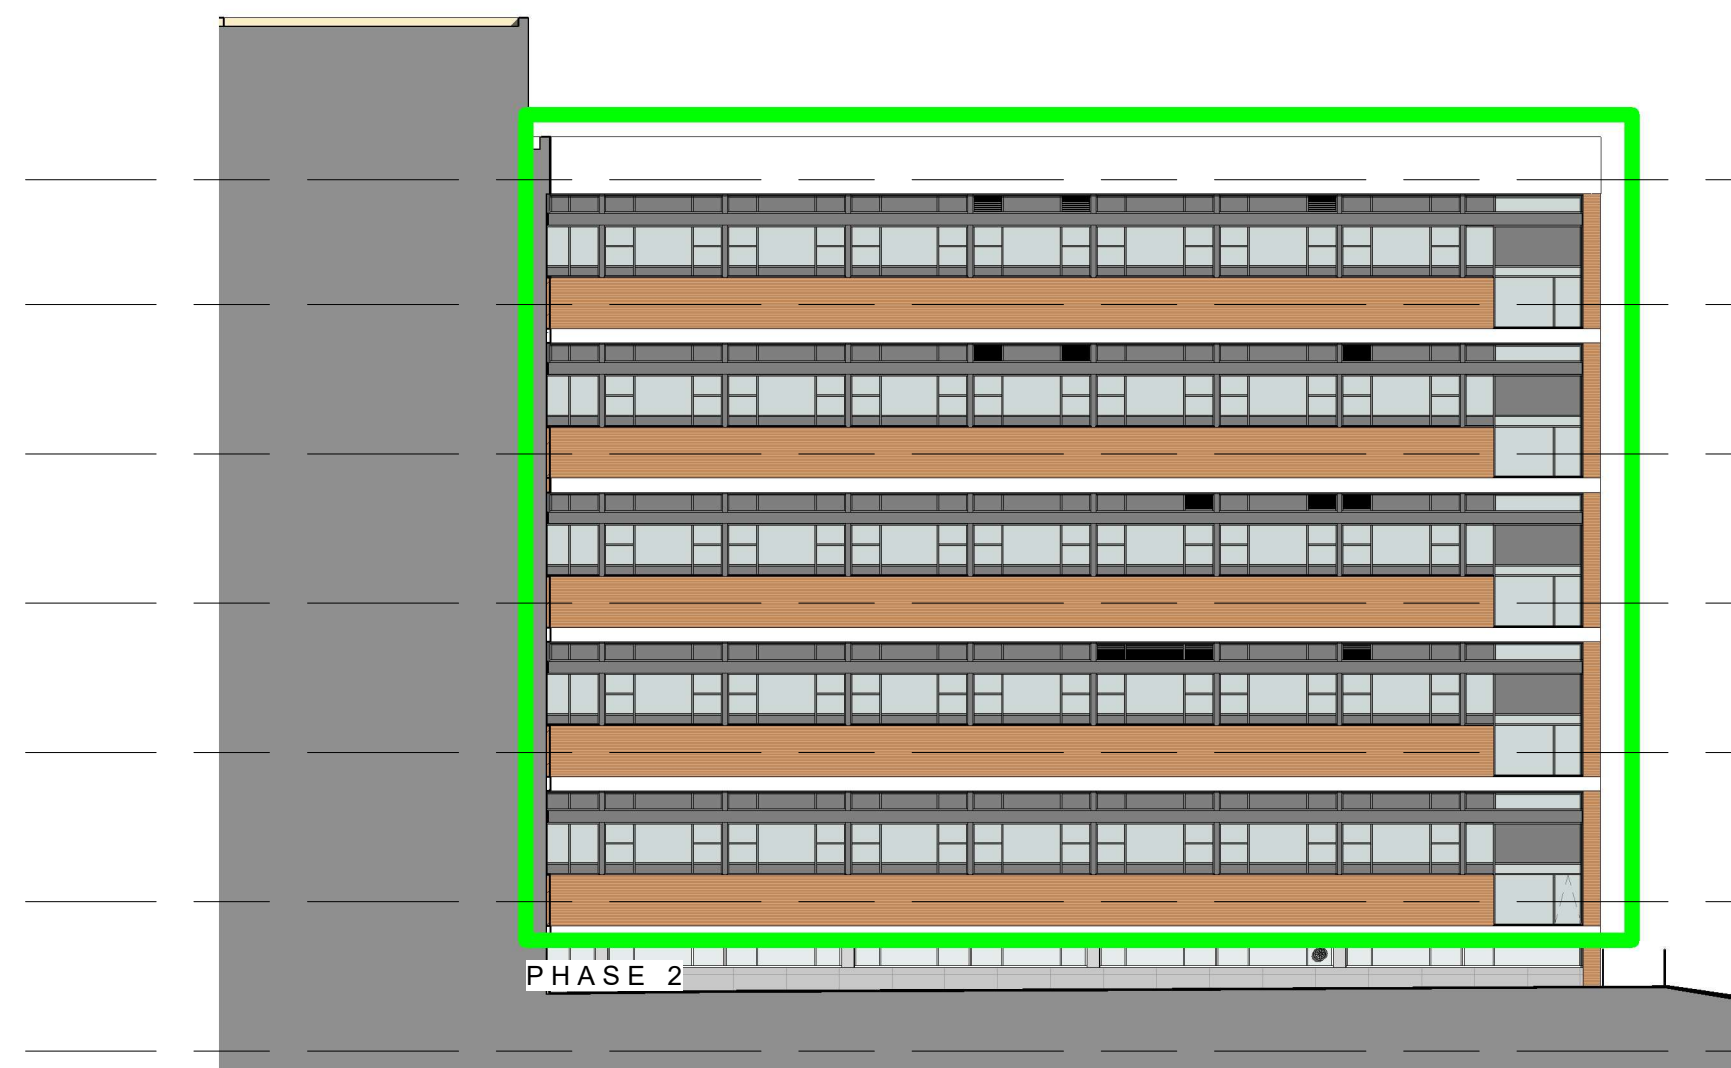


Proposed North elevation

1 : 200

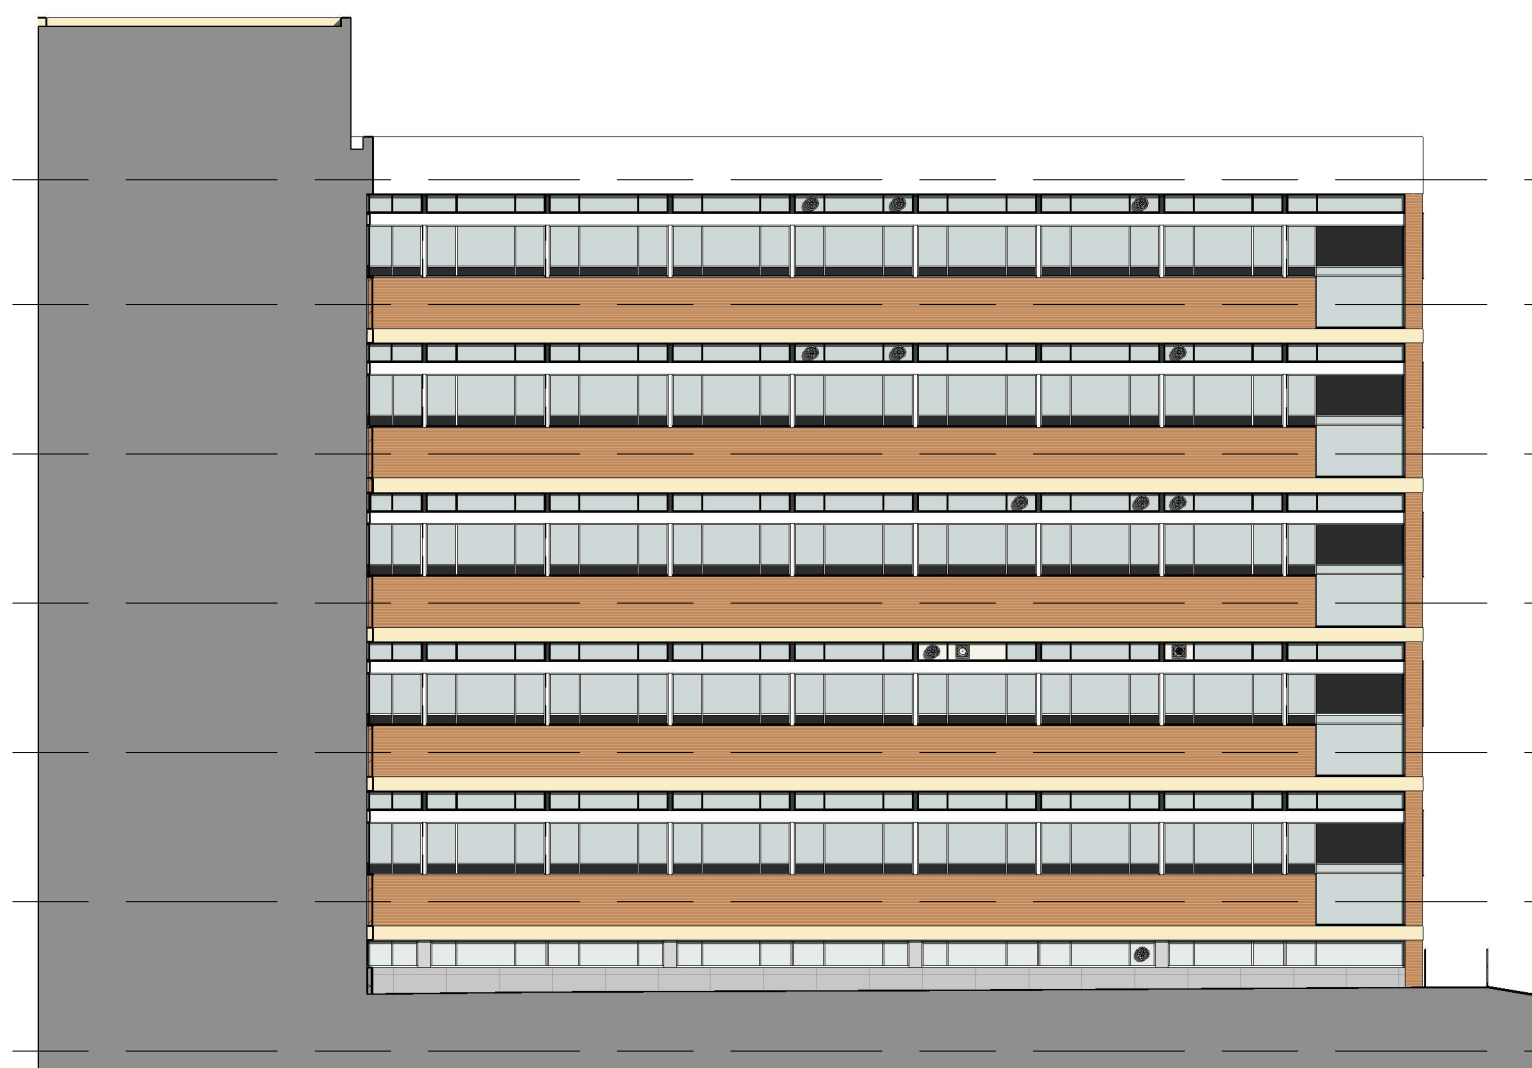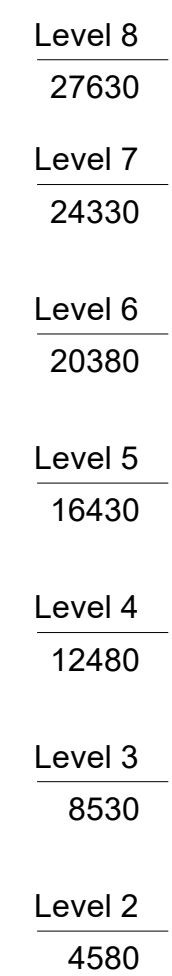

Existing North elevation

1 : 200

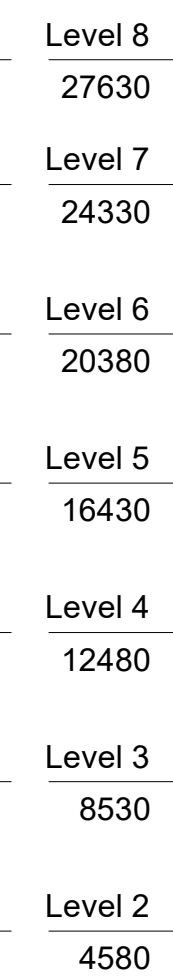

 **Bwrdd Iechyd Prifysgol
Aneurin Bevan
University Health Board**

Works & Estates Management Centre
St. Cadoc's Hospital
Lodge Road
Caerleon
NP18 3XQ

PROJECT TITLE

Royal Gwent Hospital
Cardiff Road, Newport
Replacement of B Block windows

DRAWING TITLE
PHASE 2 - Existing and proposed elevations

DRAWN BY NH

PROJECT REF: **RGH B** SCALE: **1:200** original paper size of A1

REVISION	A	DATE	
----------	---	------	--

STATUS **PL** SUITABILITY Issued for Planning Approval

DRAWING NO.						
Project	Originator	Volume	Level	Type	Role	Number
RGH B	ABUHB	XX	XX	DR	A	102