




5 GLANWERN RISE, NEWPORT.

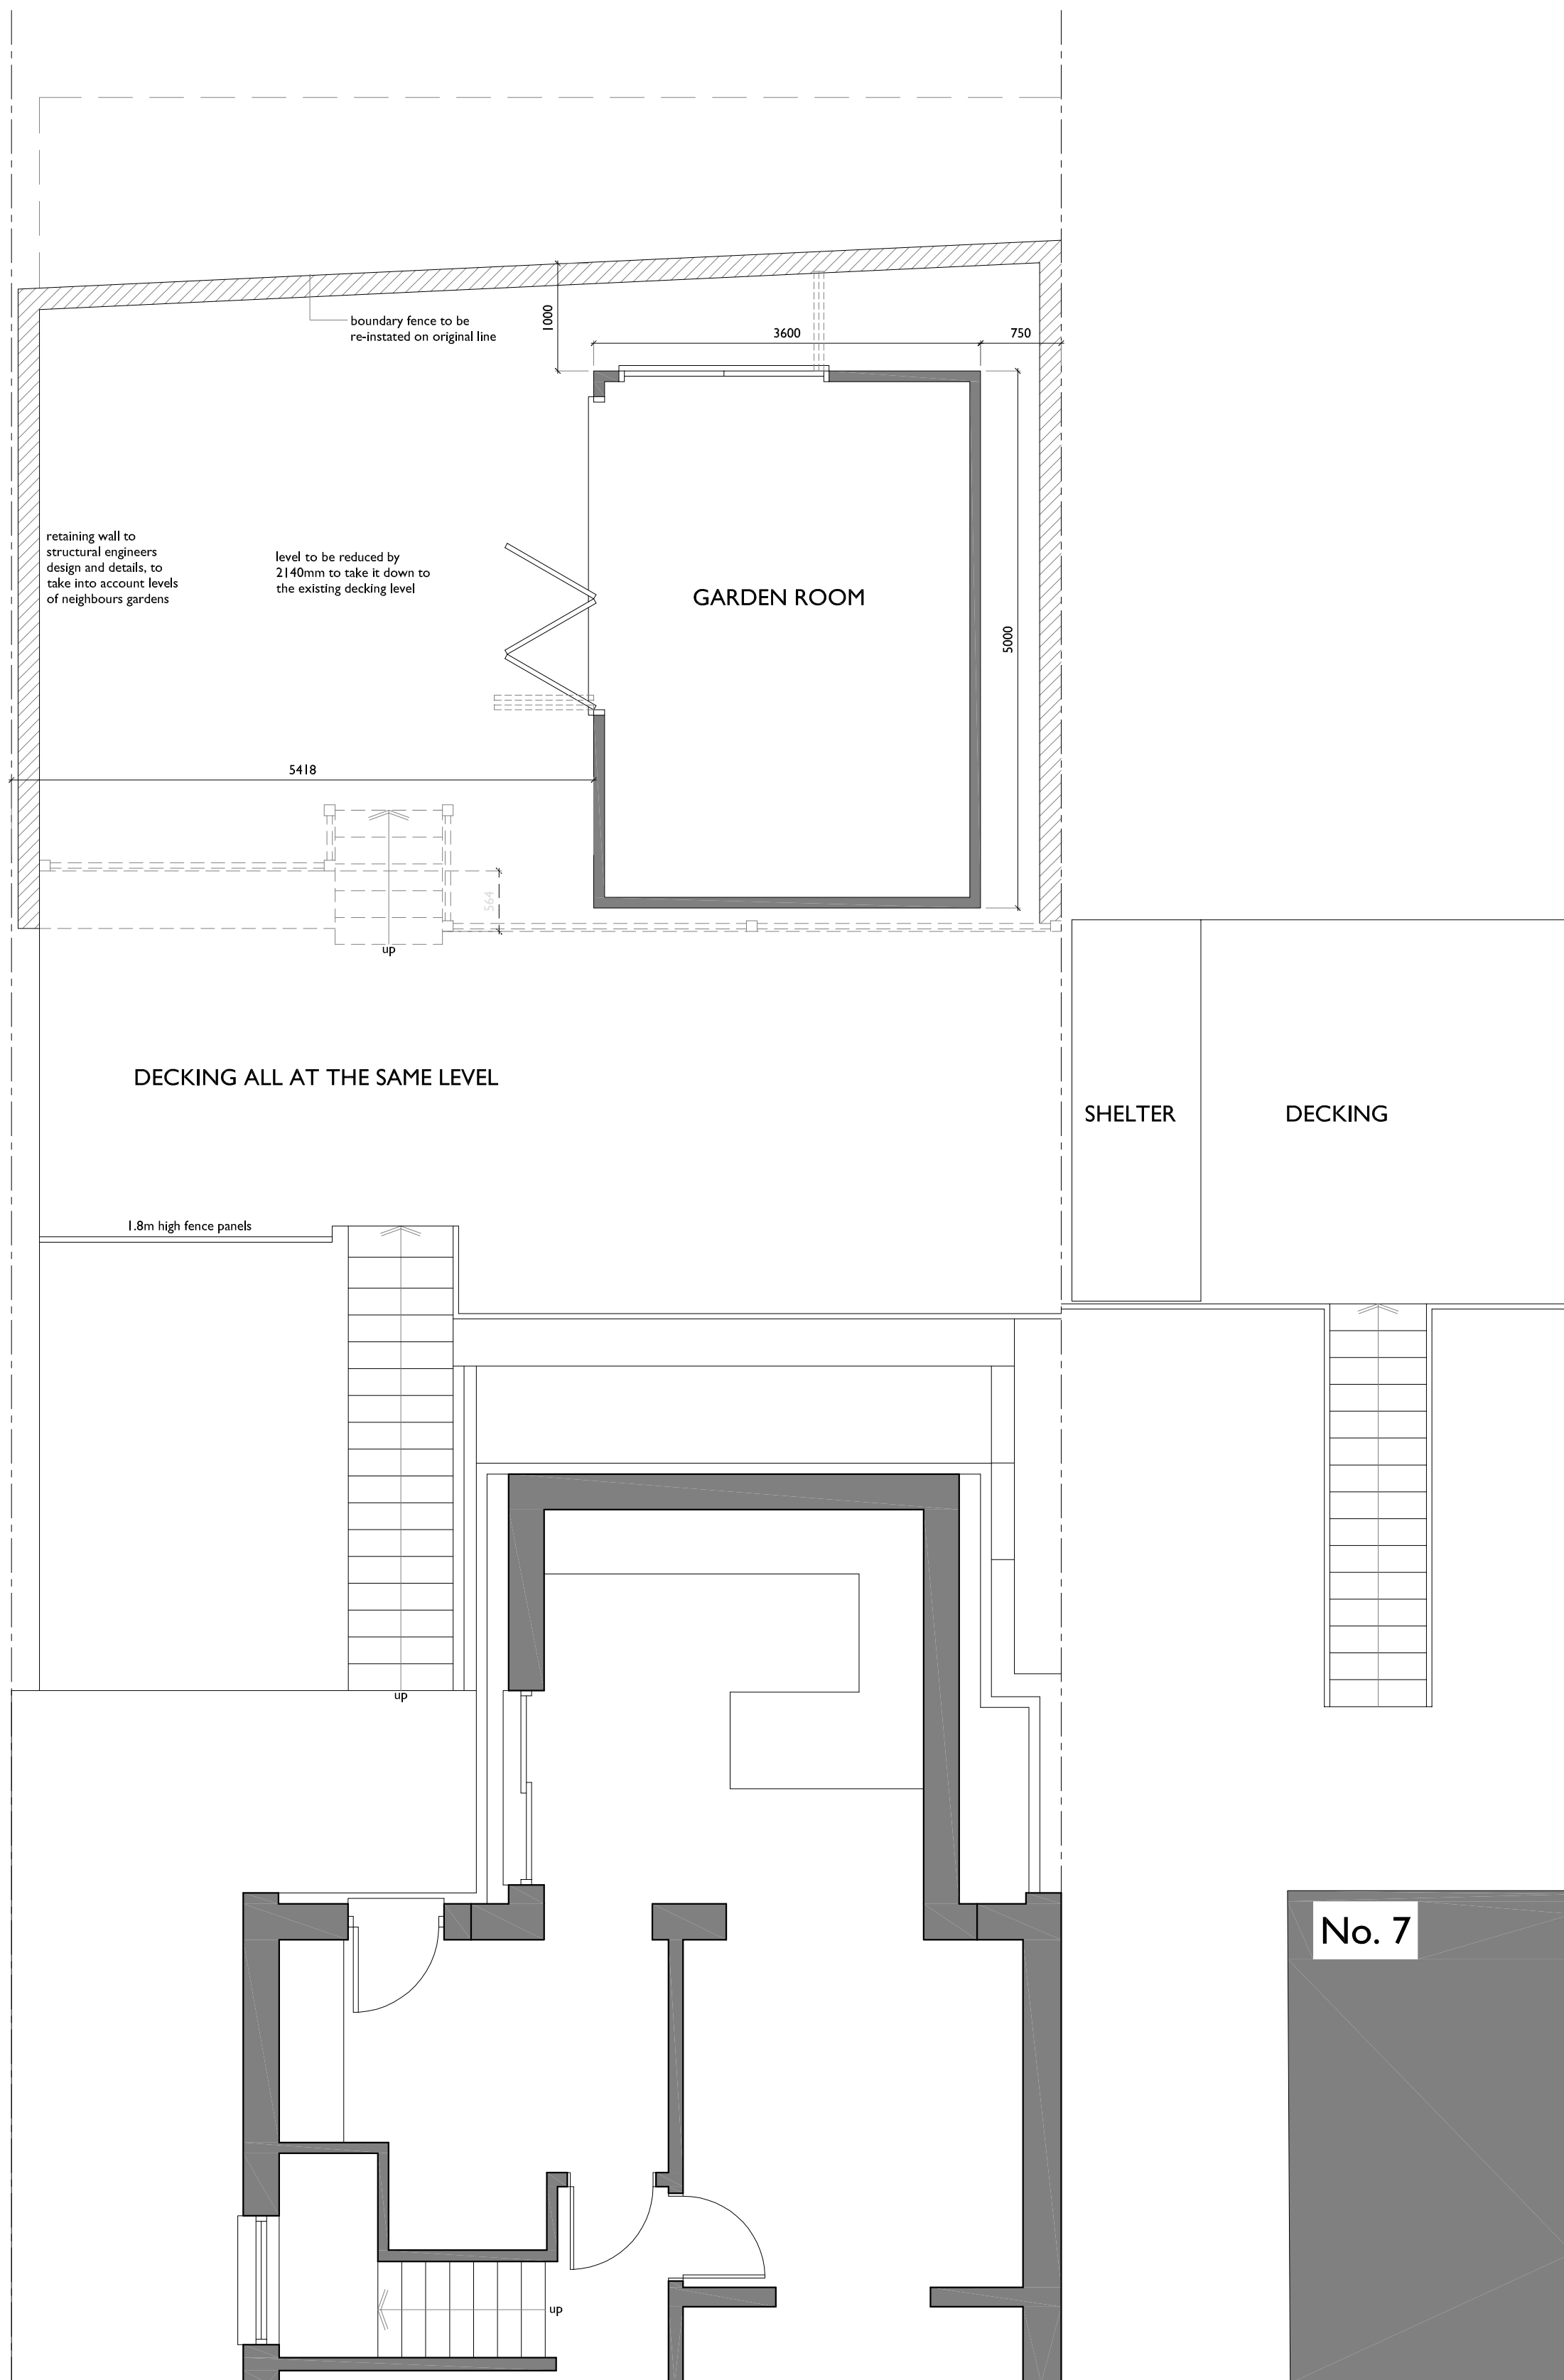

REAR GARDEN PLAN

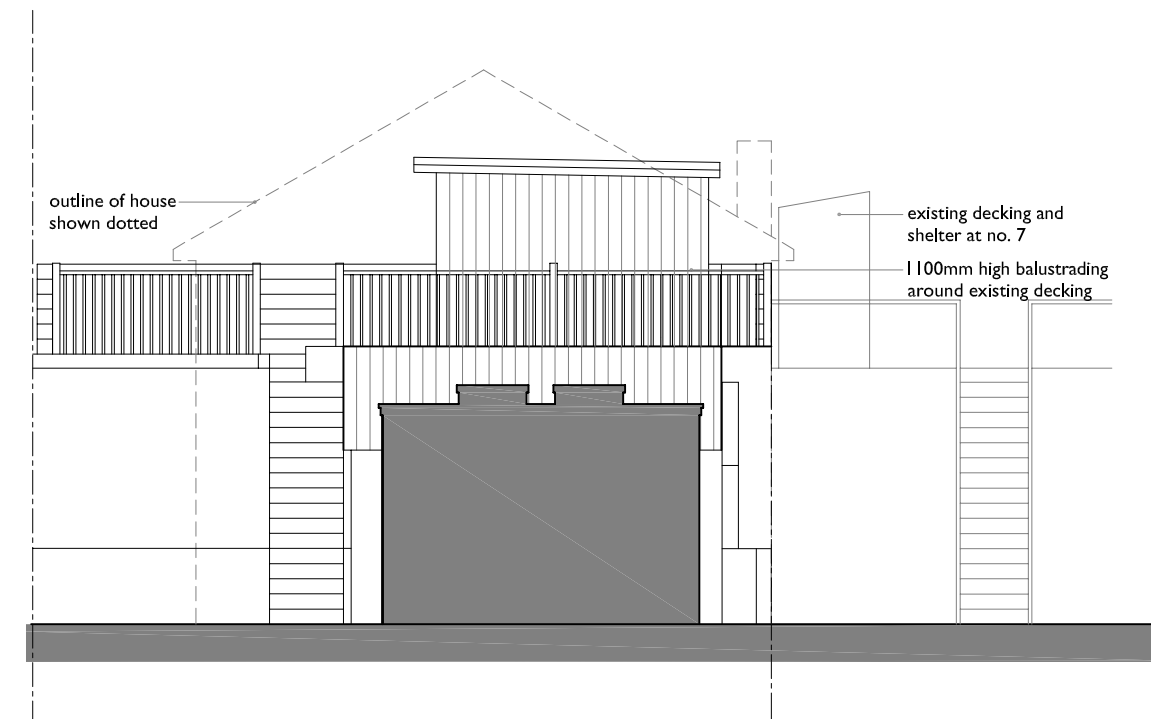


FRONT ELEVATION /
SECTION THROUGH
EXTENSION

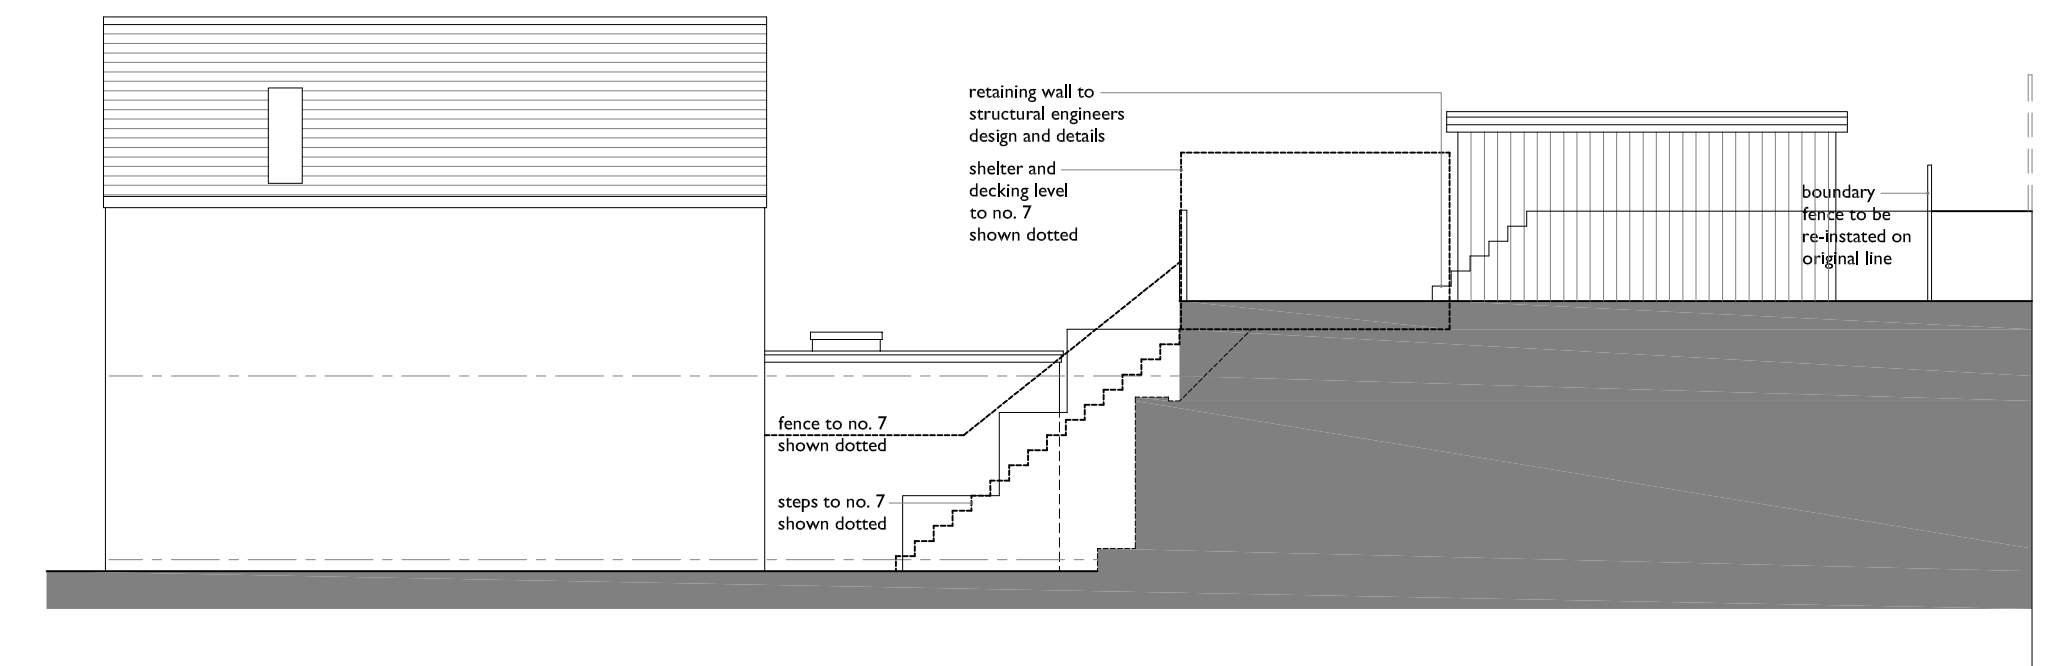

SIDE ELEVATION
VIEW FROM 7 GLANWERN RISE



SIDE ELEVATION

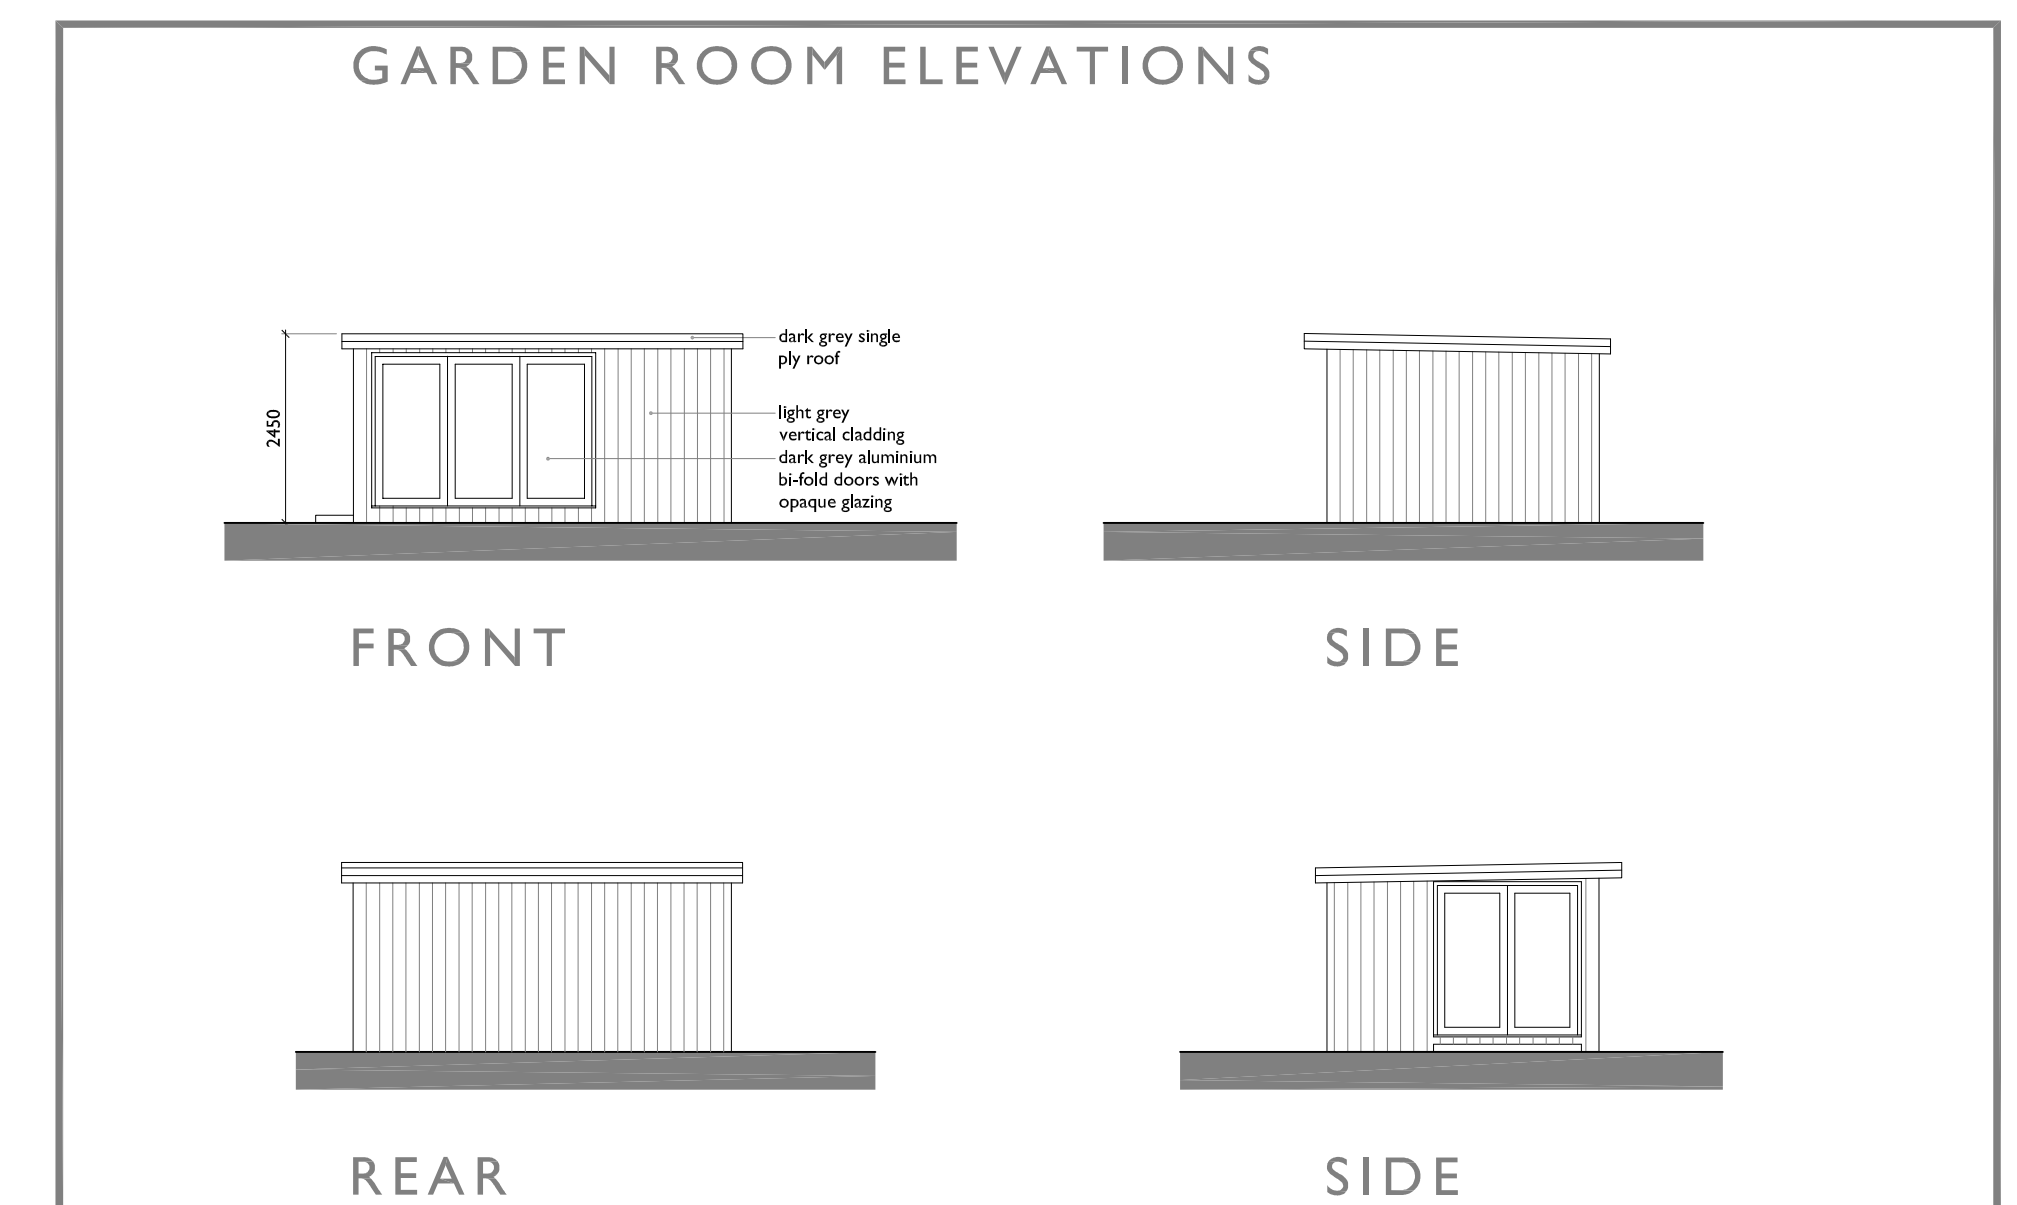

SCALE THIS DRAWING ONLY FOR
PLANNING PURPOSES CHECK ALL
DIMENSIONS ON SITE

This drawing is to establish design intent. The contractor is responsible for quantities, dimensions, verification of site conditions, compliance with contract documents for information that pertains to the fabrication processes or techniques of construction and for the co-ordination of work with all trades. All errors or omissions are to be reported to the designers.

Original drawing size A1

B	250808	Drawing co-ordination.	jmt	-
A	250808	Top level reduced in height.	jmt	-
Rev.	Date	Description	Rev.	Checked

Name	MR. J. HUSSAIN							
Project	RETENTION OF GARDEN ROOM AT 5 GLANWERN RISE, NEWPORT.							
Title	PLANS AND ELEVATIONS AS PROPOSED				Scale:	1:50, 1:100 @ A1 1:100, 1:200 @ A3		
Status	PLANNING				Clinical none	Date Jul 2025	Approved none	Checked none
Job No	2024.465		Dwg. No	PLI0		Rev.	B	