




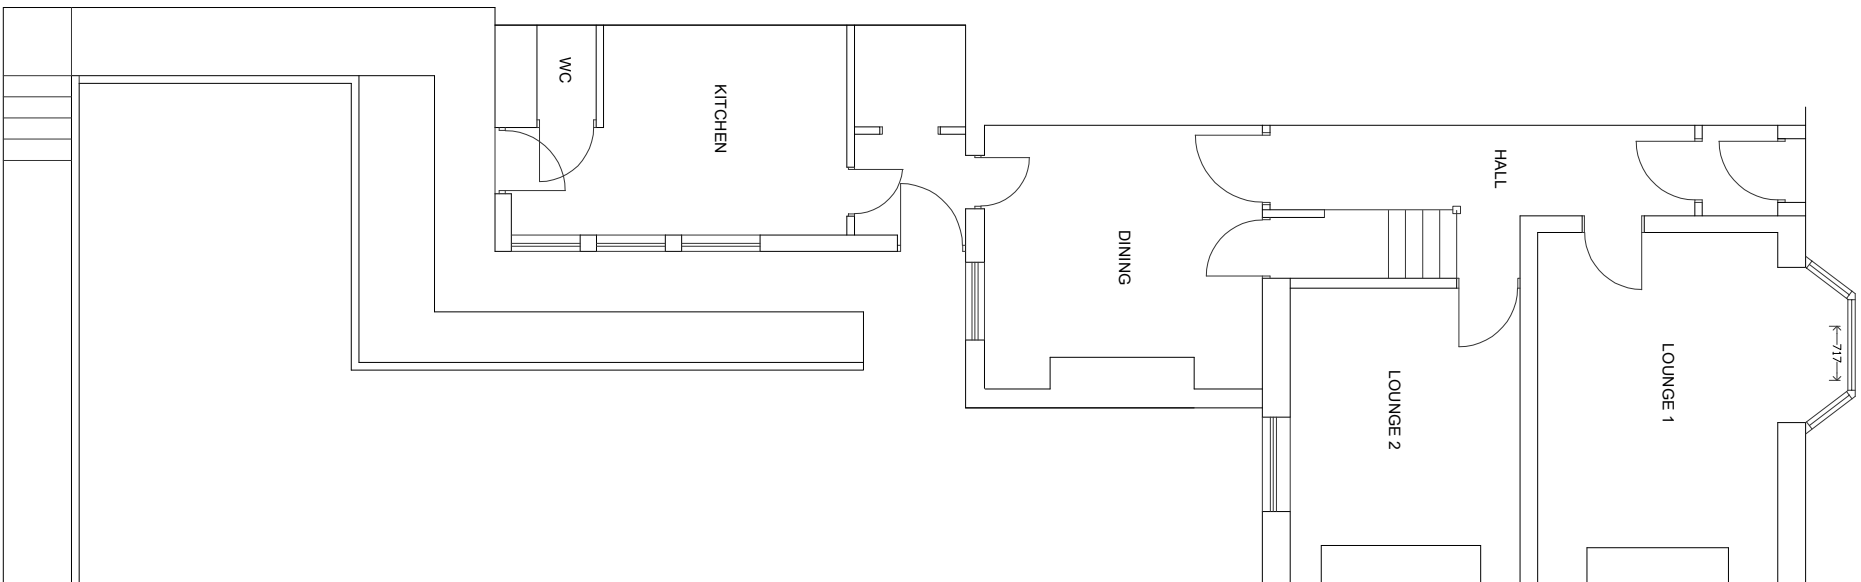


EXISTING GROUND FLOOR PLAN

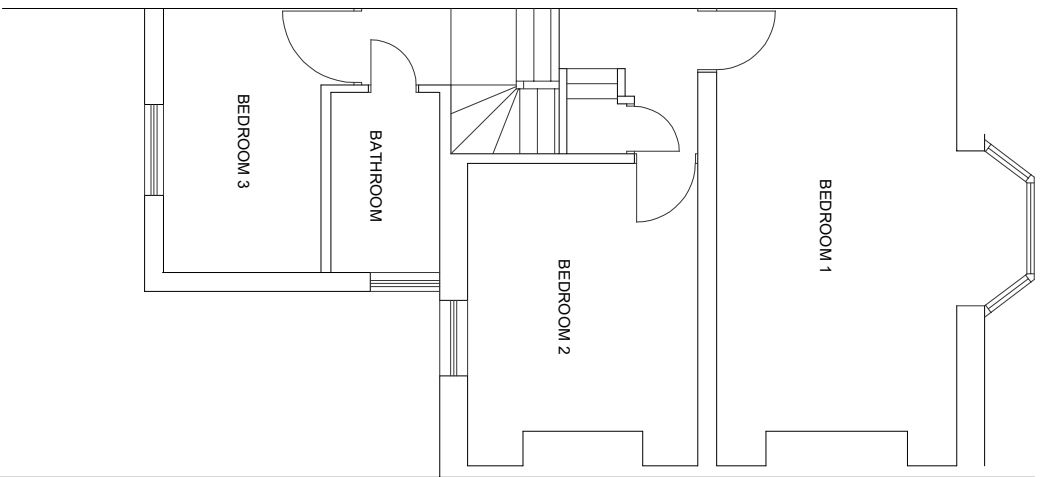


EXISTING FIRST FLOOR PLAN

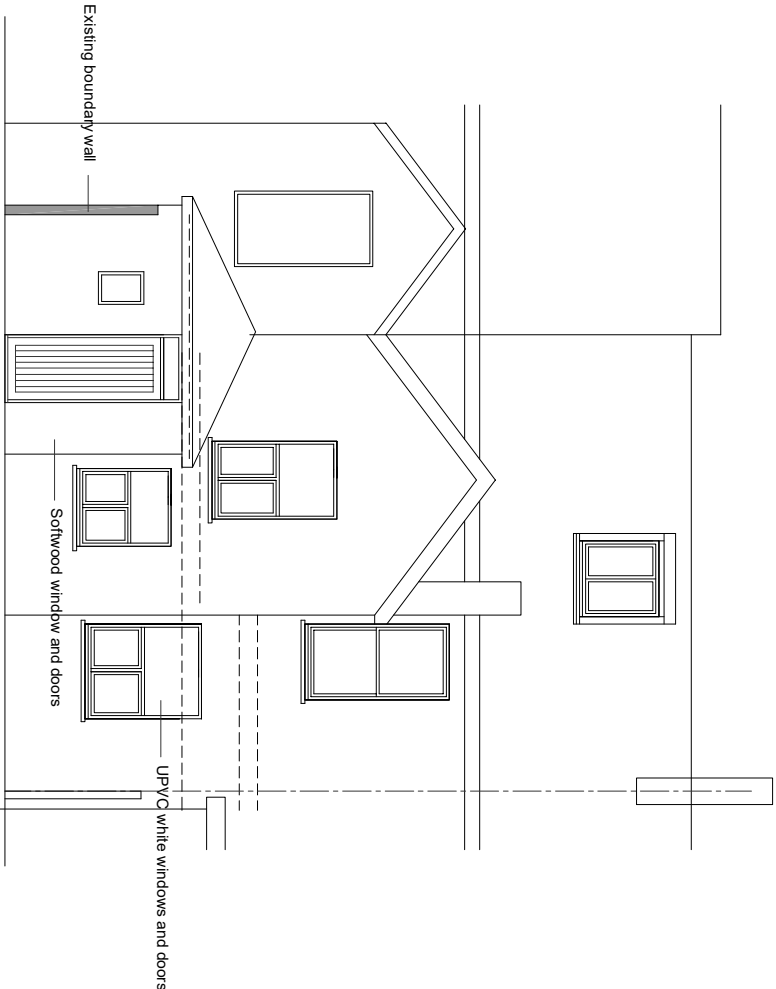

EXISTING REAR ELEVATION

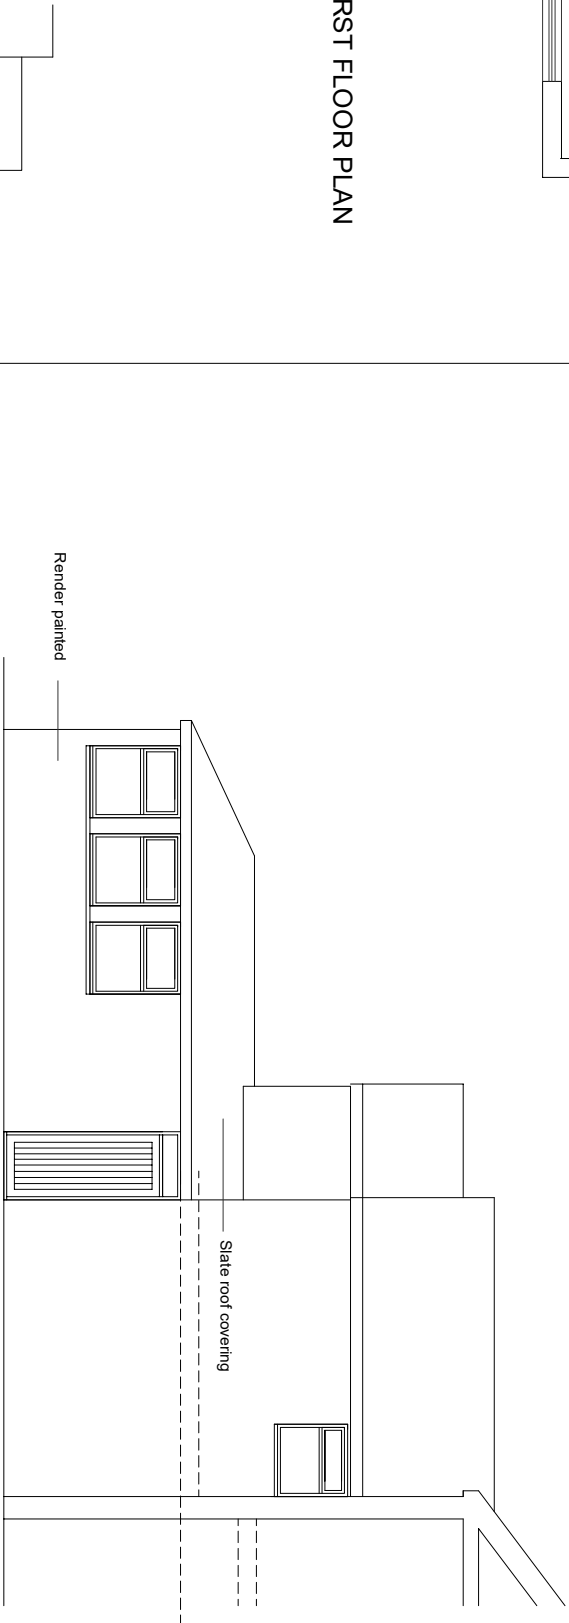

EXISTING SIDE ELEVATION

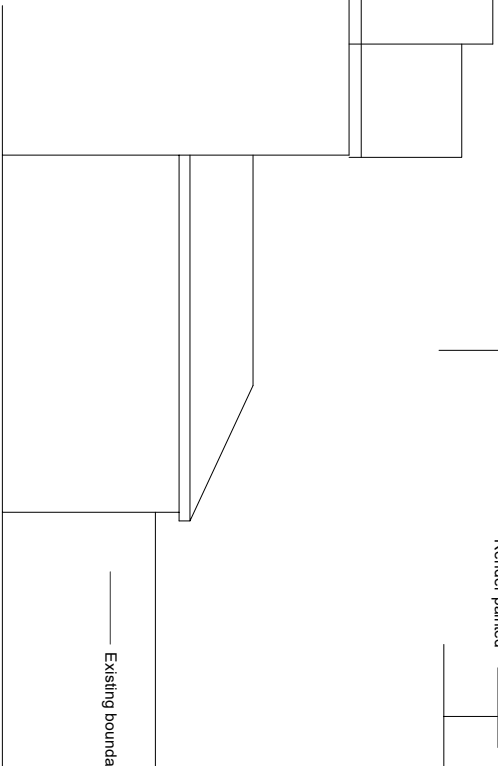

EXISTING SIDE ELEVATION (FACING NO. 8)

k.j.lloyd AADip, RIBA
CHARTERED ARCHITECT

49 Coed Y Pia, Llanbradach
Caerphilly, CF83 3PT

PROJECT
PROPOSED EXTENSION
10 YORK PLACE
NEWPORT
NP11 6FR

SCALE
1:100 @ A3
DRAWN
KL

DATE
JAN 2026
DRG. NO.
01

Existing boundary wall

Slate roof covering

Render painted

Existing boundary wall

Softwood window and doors

UPVC white windows and doors